



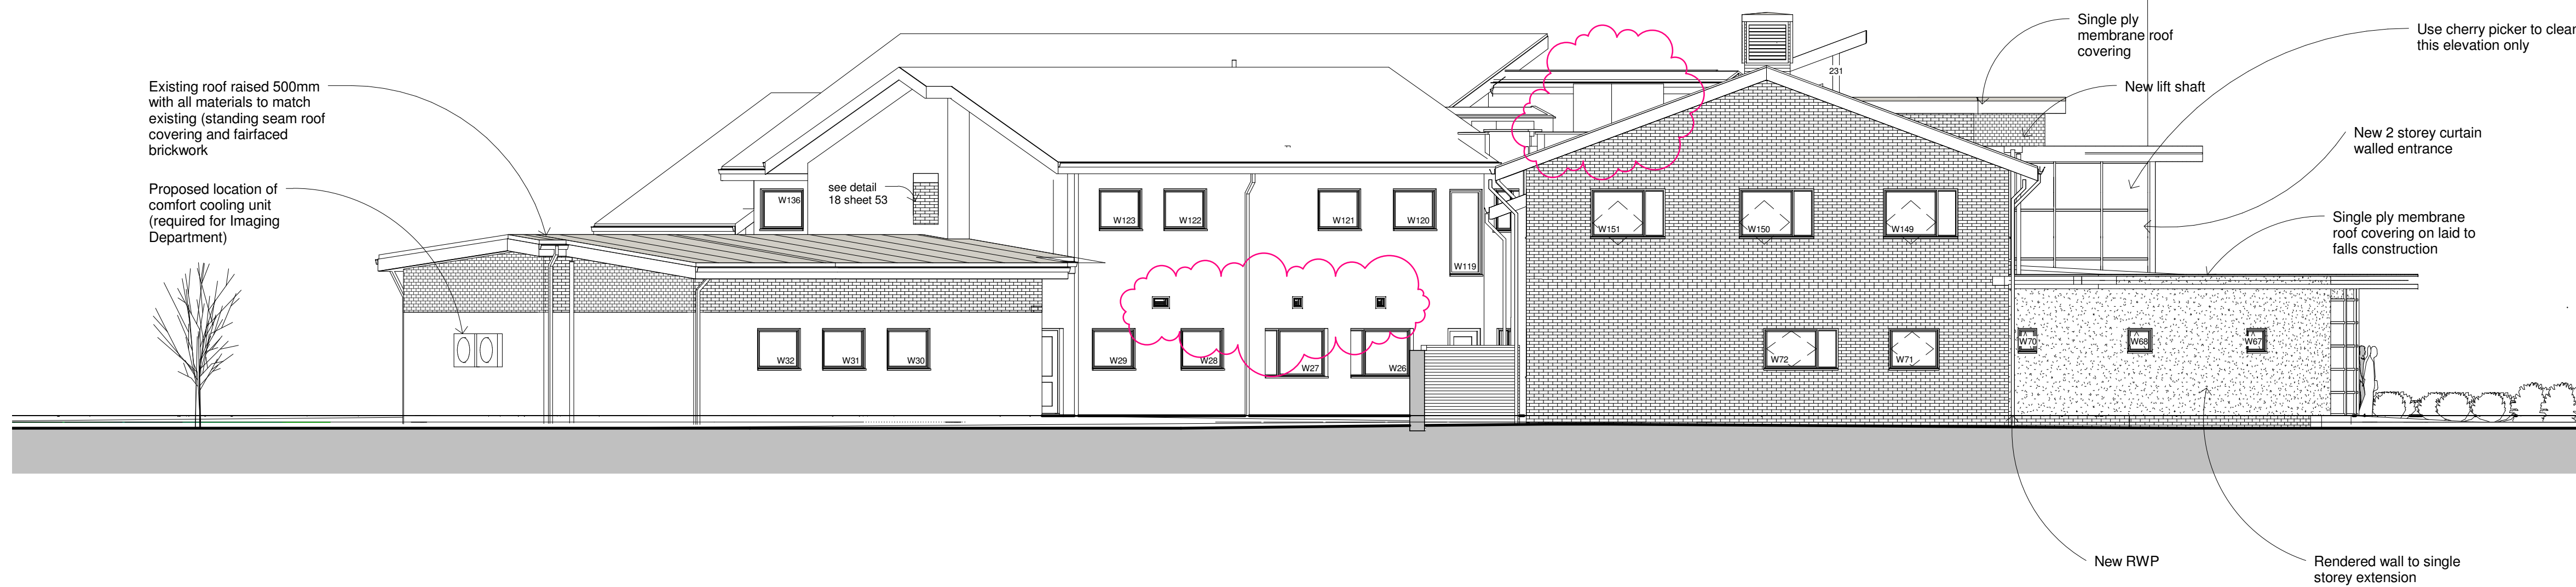

1 South East
1 : 100

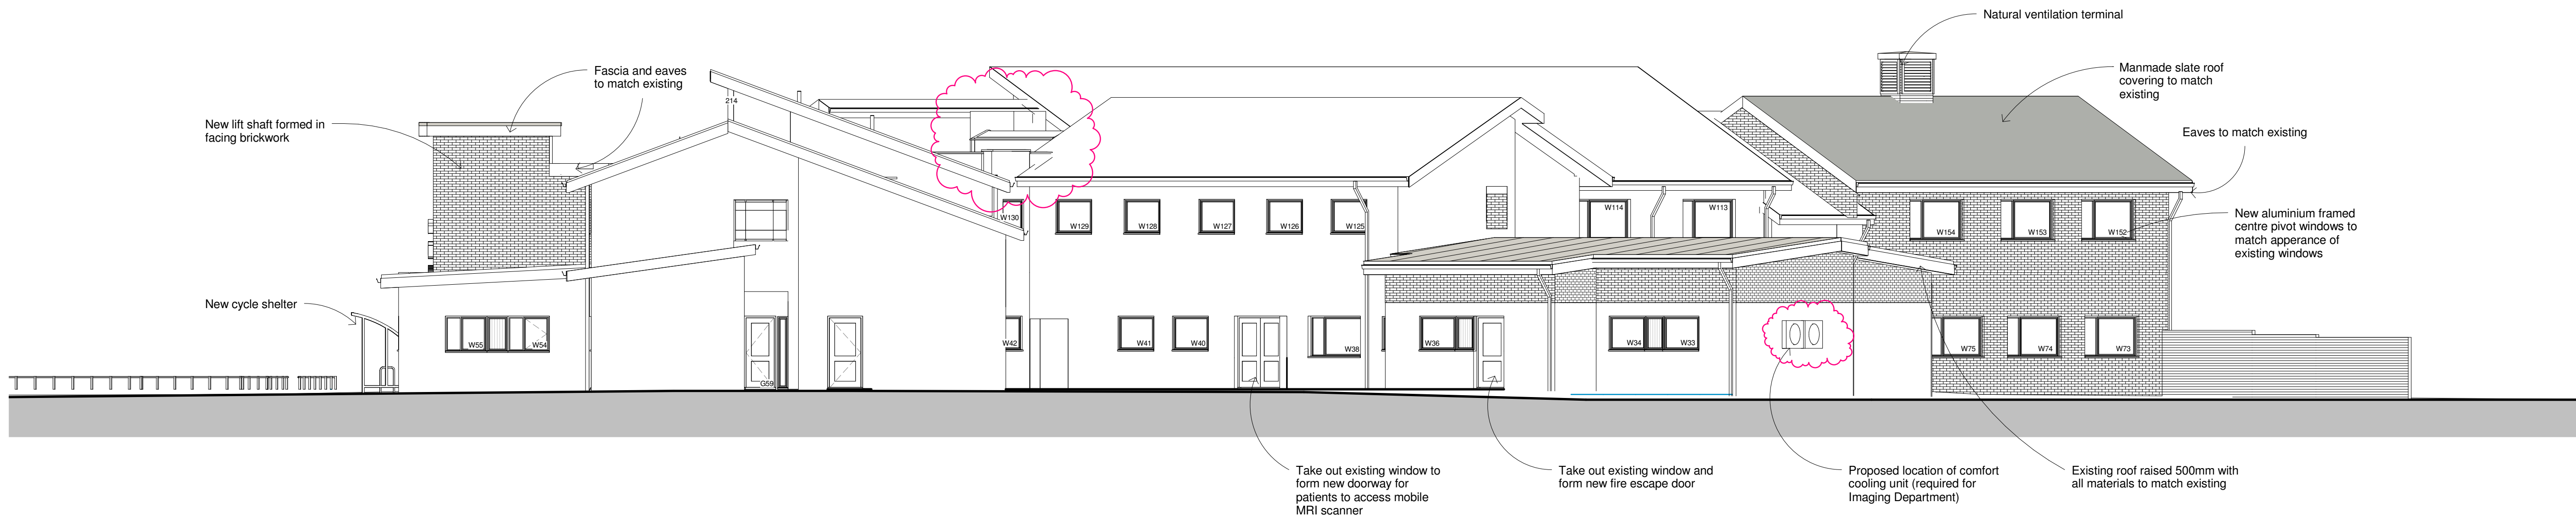

2 South West
1 : 100

CONSTRUCTION
ISSUE

REV.	DETAILS	DATE	REV BY	CHKD BY
H	CONSTRUCTION ISSUE - Additional condenser unit highlighted on South Elevation	24.04.12	EKL	-
G	CONSTRUCTION ISSUE - GRP housing placed on roof top, louvres shown on elevations, Revised Planning Application	27.03.12	EKL	-

CLIENT	Keel House 244 High Street North Poole Dorset BH15 1EA Tel: 01202 671555 Fax: 01202 670176 office@ellisbelk.com www.ellisbelk.com
PROJECT TITLE AND ADDRESS	Oak Park Community Clinic Lavant Drive Havant
DRAWING TITLE	South East & South West Elevations



Registered in England and Wales No. 4032590



SCALE	1 : 100@A1	DRAWN BY	KW	CHECKED BY	RJM	DATE	Nov 10
PROJECT NUMBER	09060	DRAWING NUMBER	13	REVISION	H		