
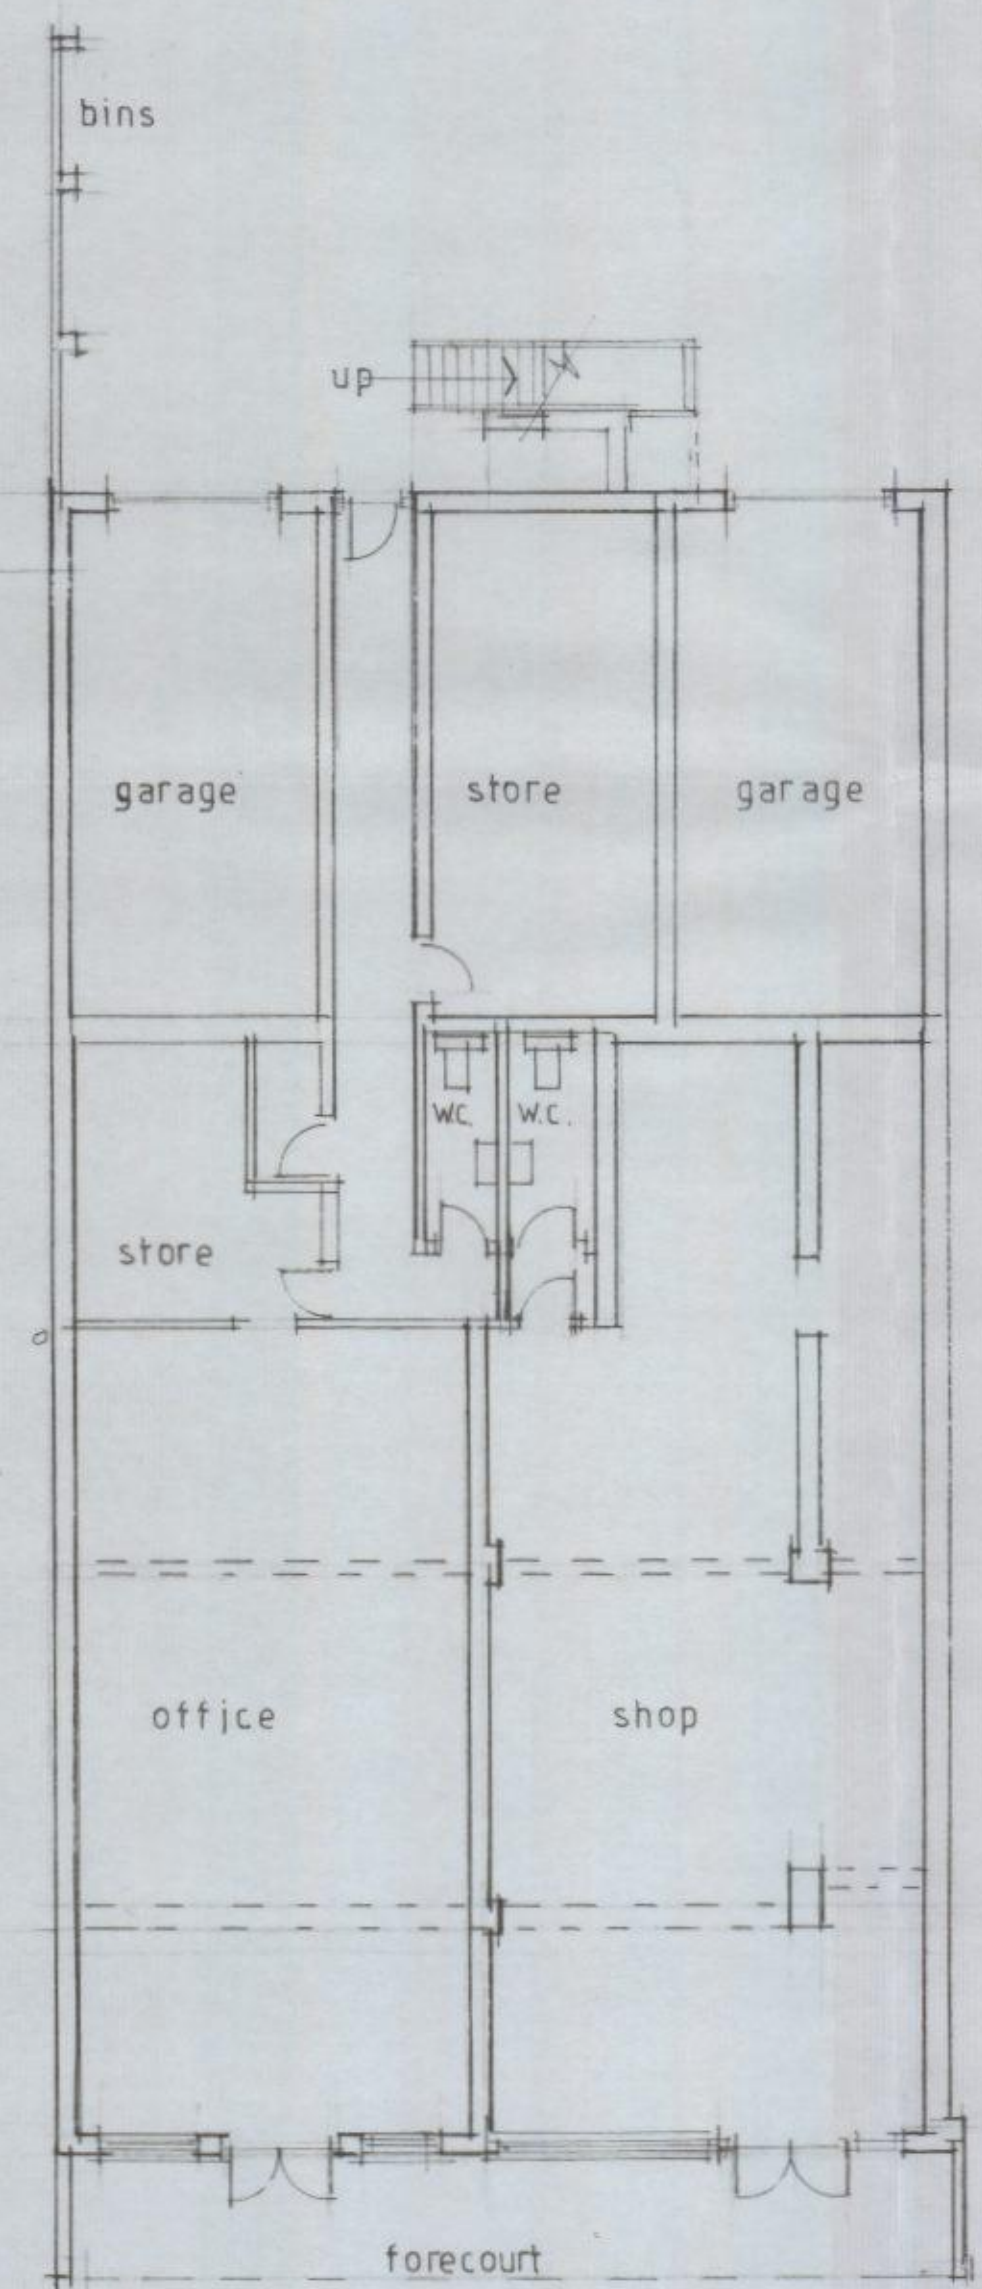



FRONT ELEVATION [EAST]

SIDE ELEVATION [SOUTH]


REAR ELEVATION [WEST]

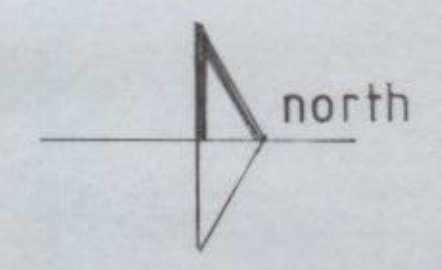

GROUND FLOOR PLAN 1:100

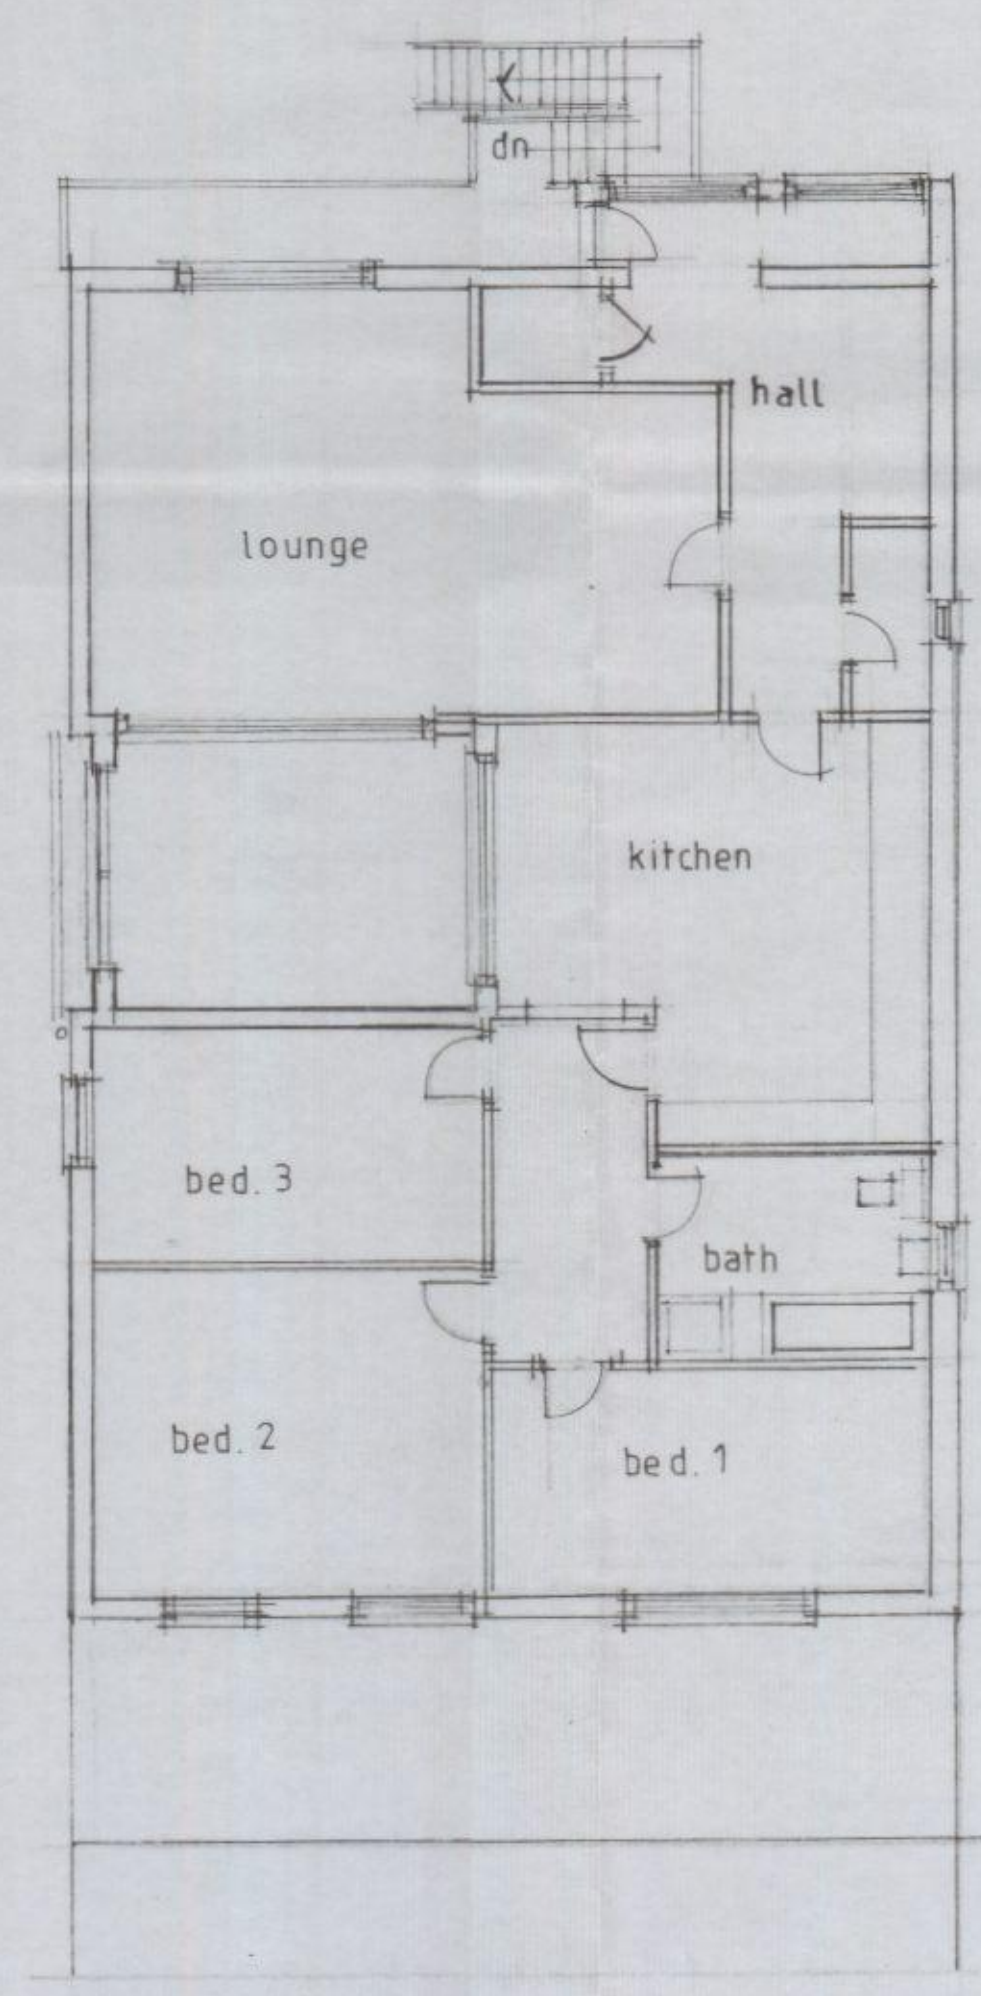

FIRST FLOOR PLAN

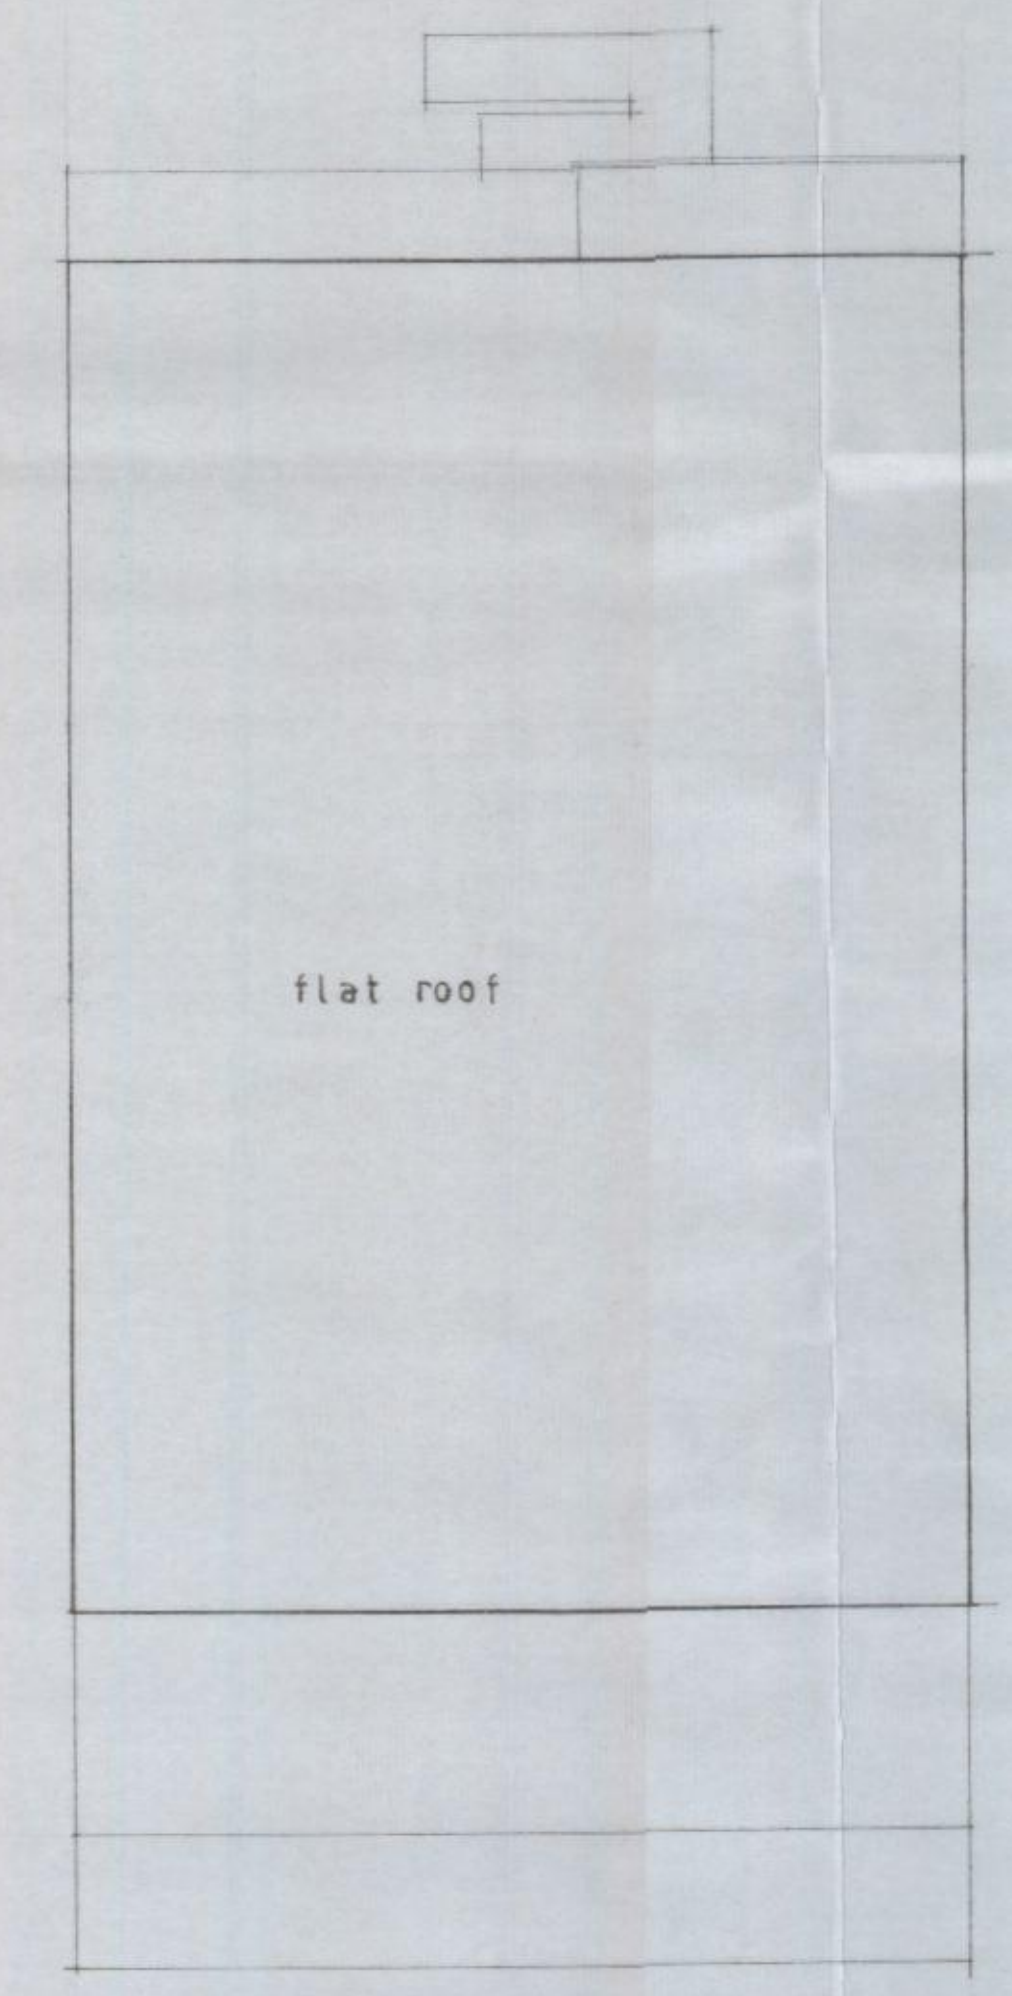

ROOF PLAN

HAVANT BOROUGH COUNCIL
24 DEC 2012
RECEIVED

No	Revisions	Date
----	-----------	------

O' NEILL
ARCHITECTURAL SERVICES
16 Grosvenor Road, Donnington,
Chichester, West Sussex, PO198RX.
Telephone: (01243) 531333

Client:
C. I. MANAGEMENT SERVICES LTD

Project:
29-29a CREEK ROAD,
HAYLING ISLAND,
HAMPSHIRE

Drawing:
SURVEY AS EXISTING

Drawn by: P. O' NEILL	Date: SEPTEMBER, 2012
Scale/s: 1:100	
Drg. no. 0844/12	Rev.