



HAVANT BOROUGH COUNCIL
17 JUN 2013
RECEIVED

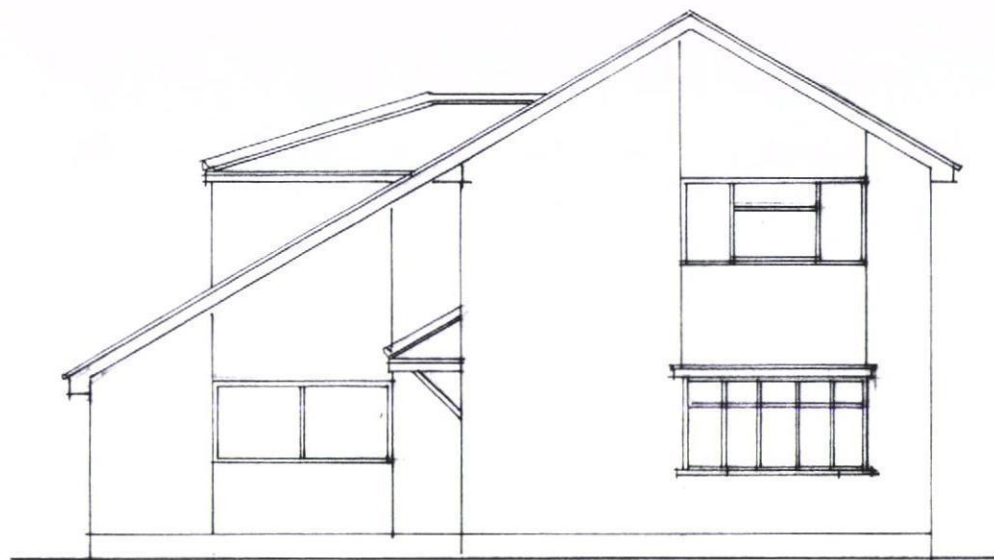


existing front elevation



existing side

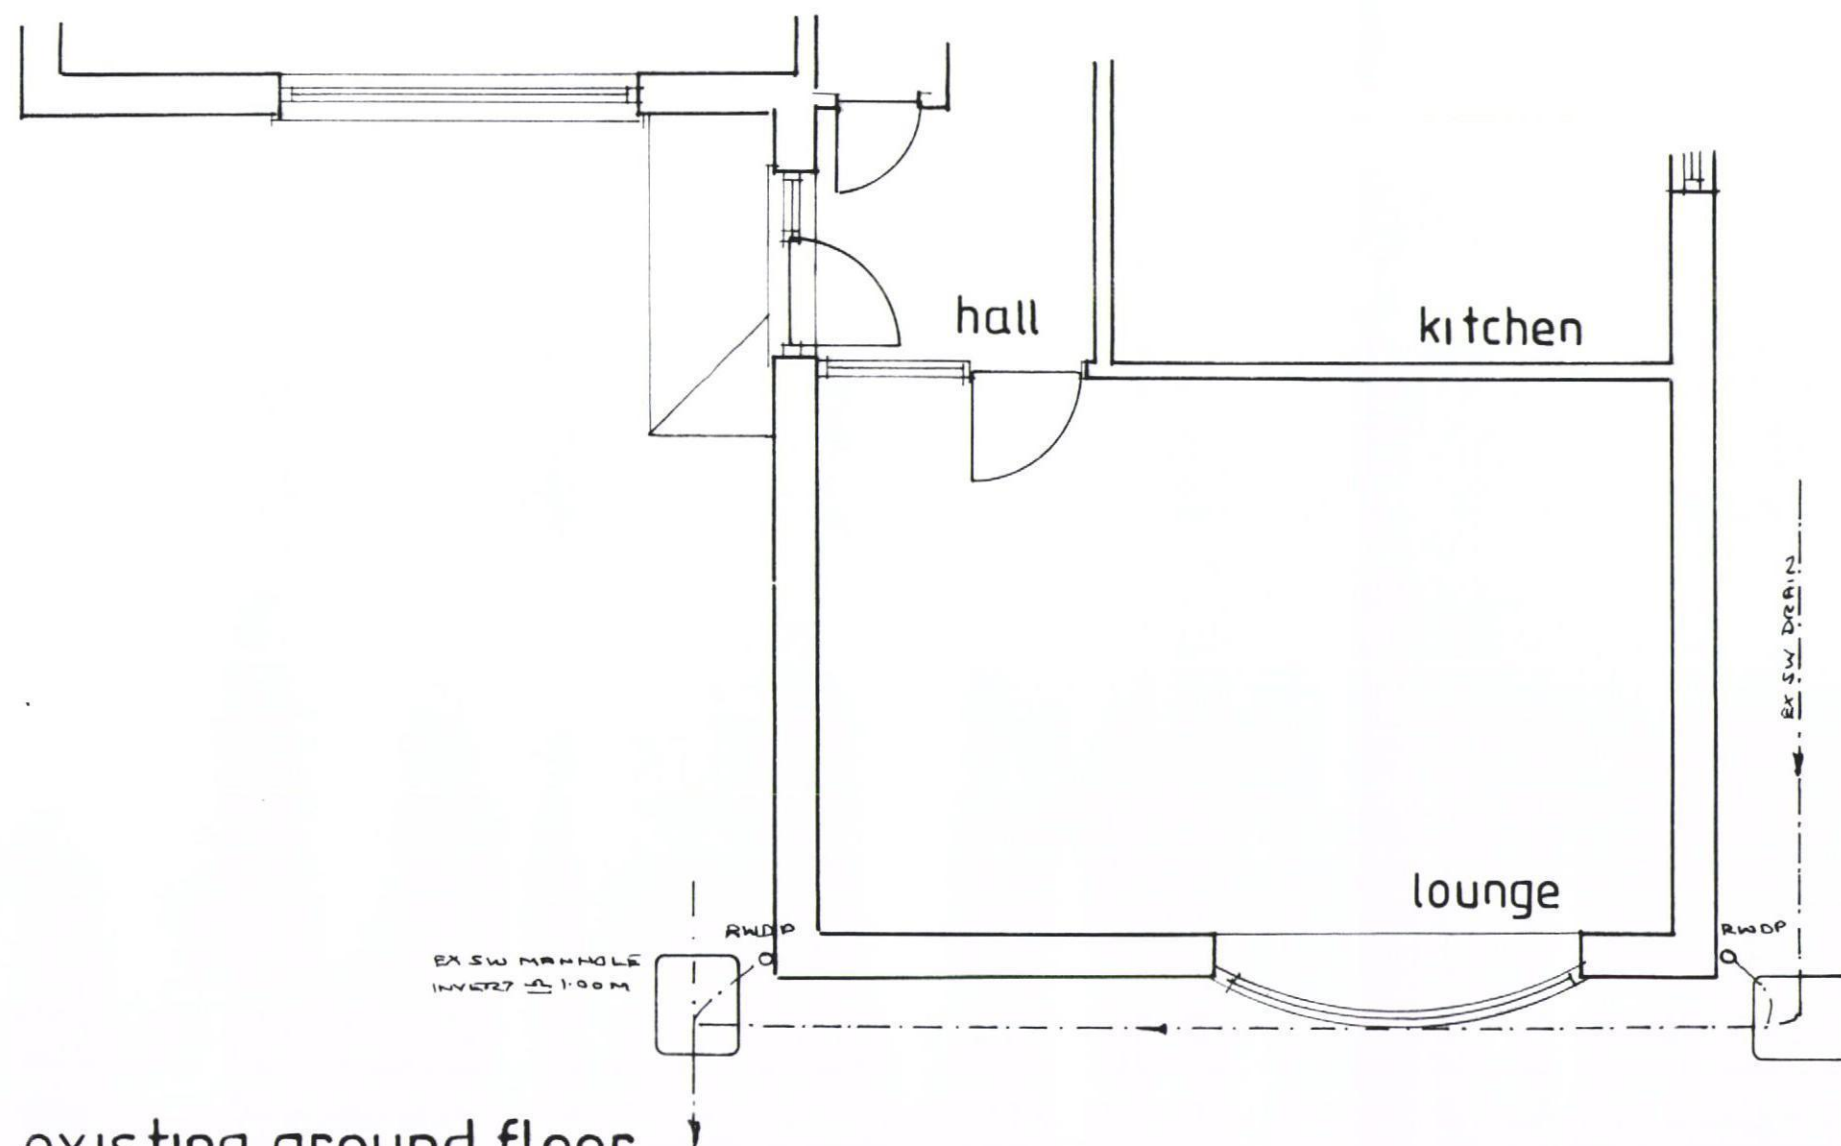

existing ground floor

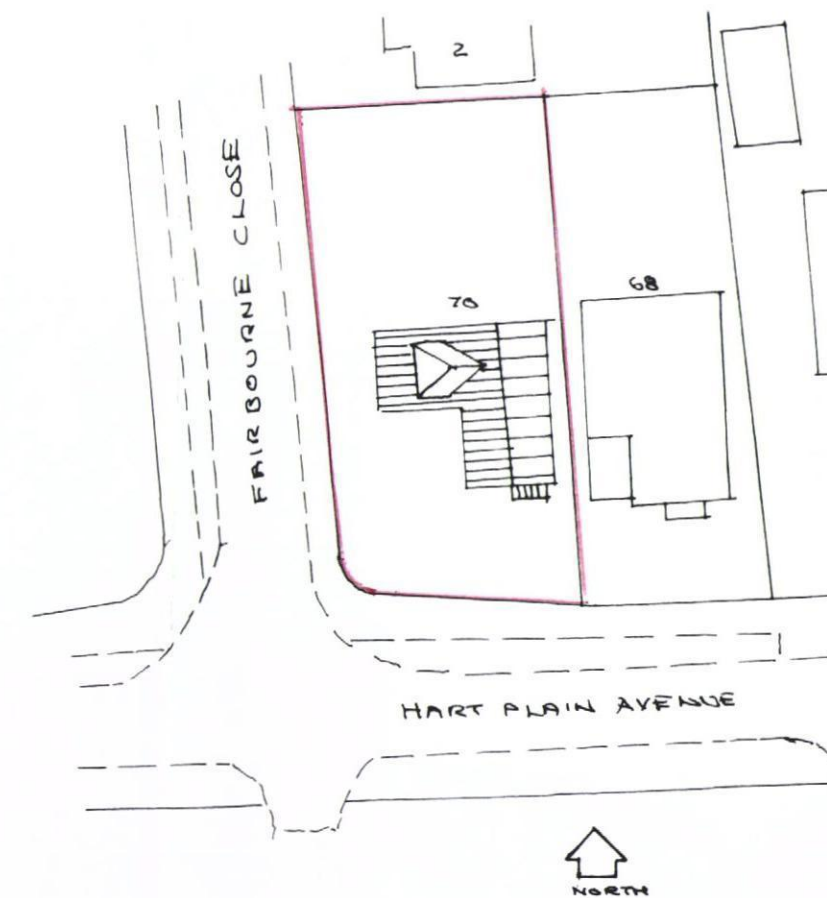

PROPOSED BAY EXTENSION DWG HP01
AT TO HART PLAIN AVENUE
FOR MFMPS SMITH SCALE 1:50 1:100 1:500