


EXISTING 1.8 MTR HIGH L/L FENCE - BOUNDARY ↗

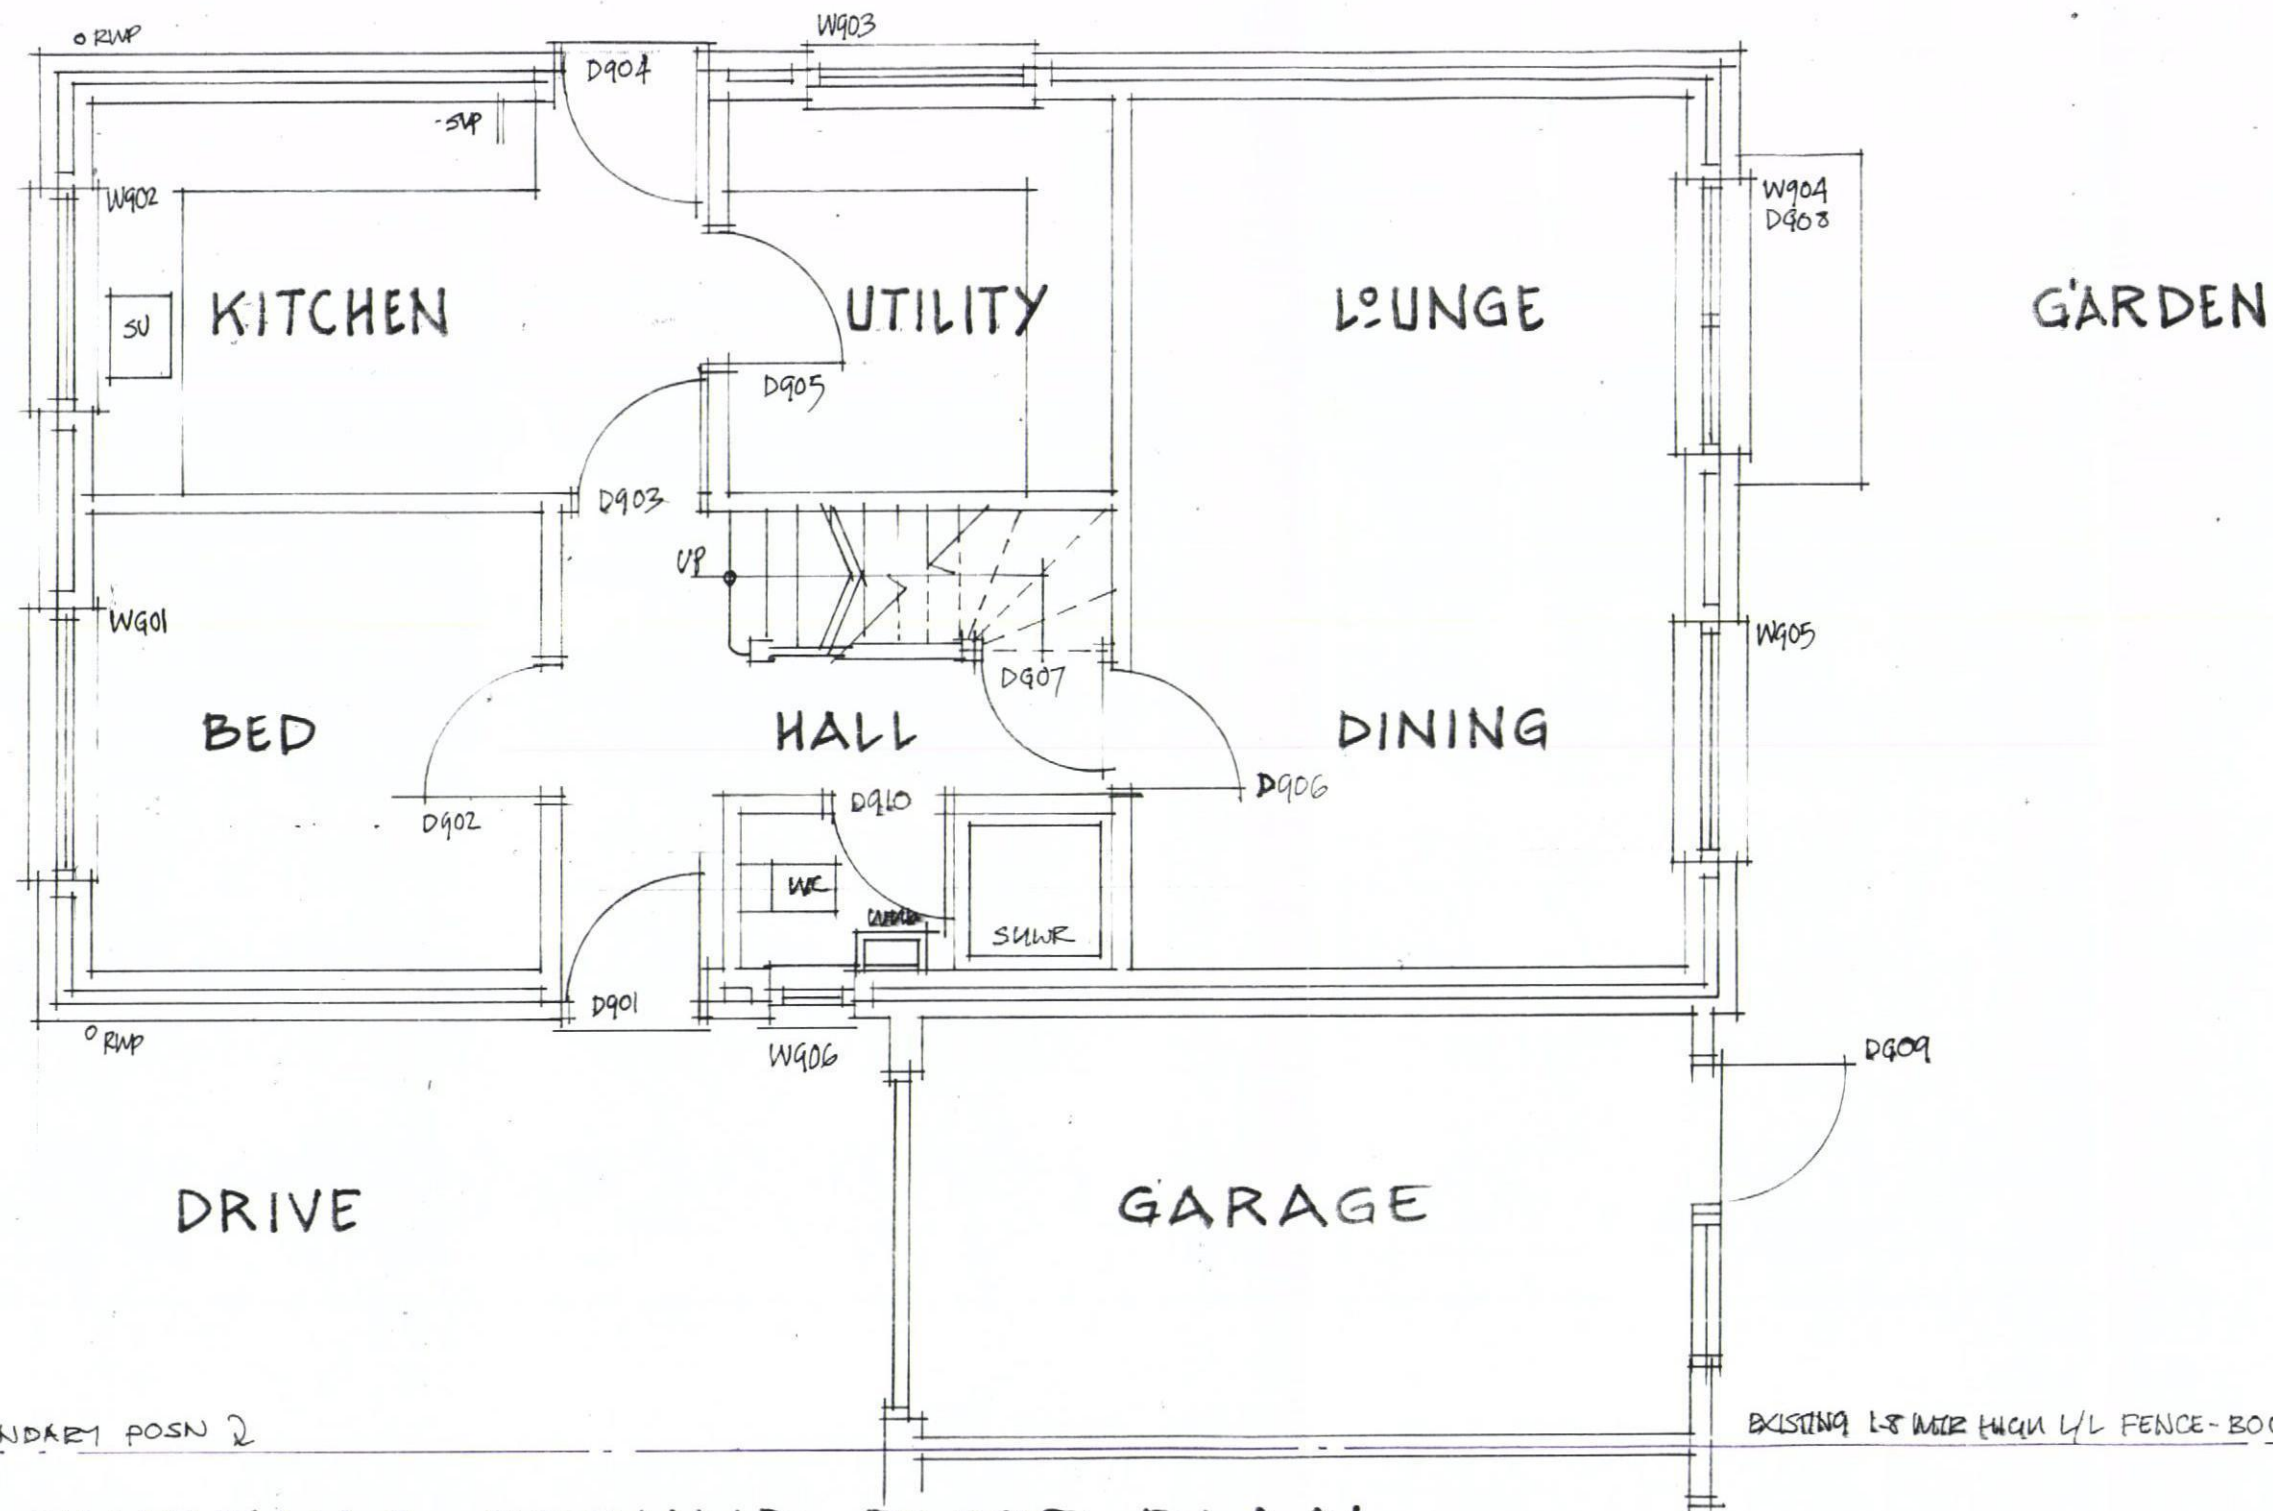

EXISTING BOUNDARY POSN ↗

EXISTING 1.8 MTR HIGH L/L FENCE - BOUNDARY ↗

EXISTING GROUND FLOOR PLAN

SCALE 1:50 @ A3.

HAVANT BOROUGH
COUNCIL
14 DEC 2012
RECEIVED

**Proposed Alterations and improvements to;
60 Seaview Road, Hayling Island, Hampshire.**

FOR: IAN FRAYNE ESQ.
EXISTING GROUND FLOOR PLAN, NOVEMBER 2012,
DRG NO: Y2012/12/03/03, SCALE 1: 50 @ A3.