



North Elevation

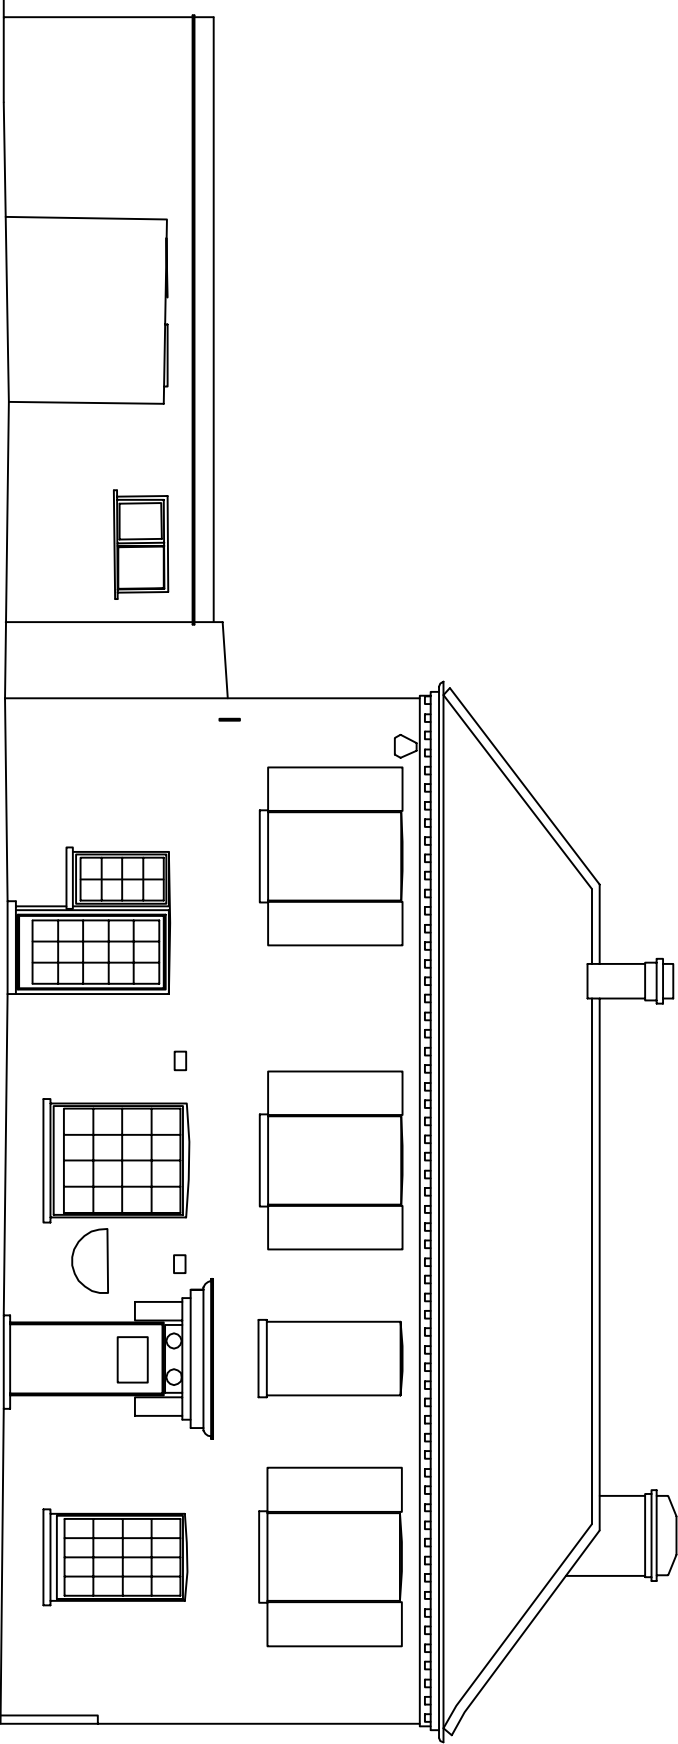

West Elevation

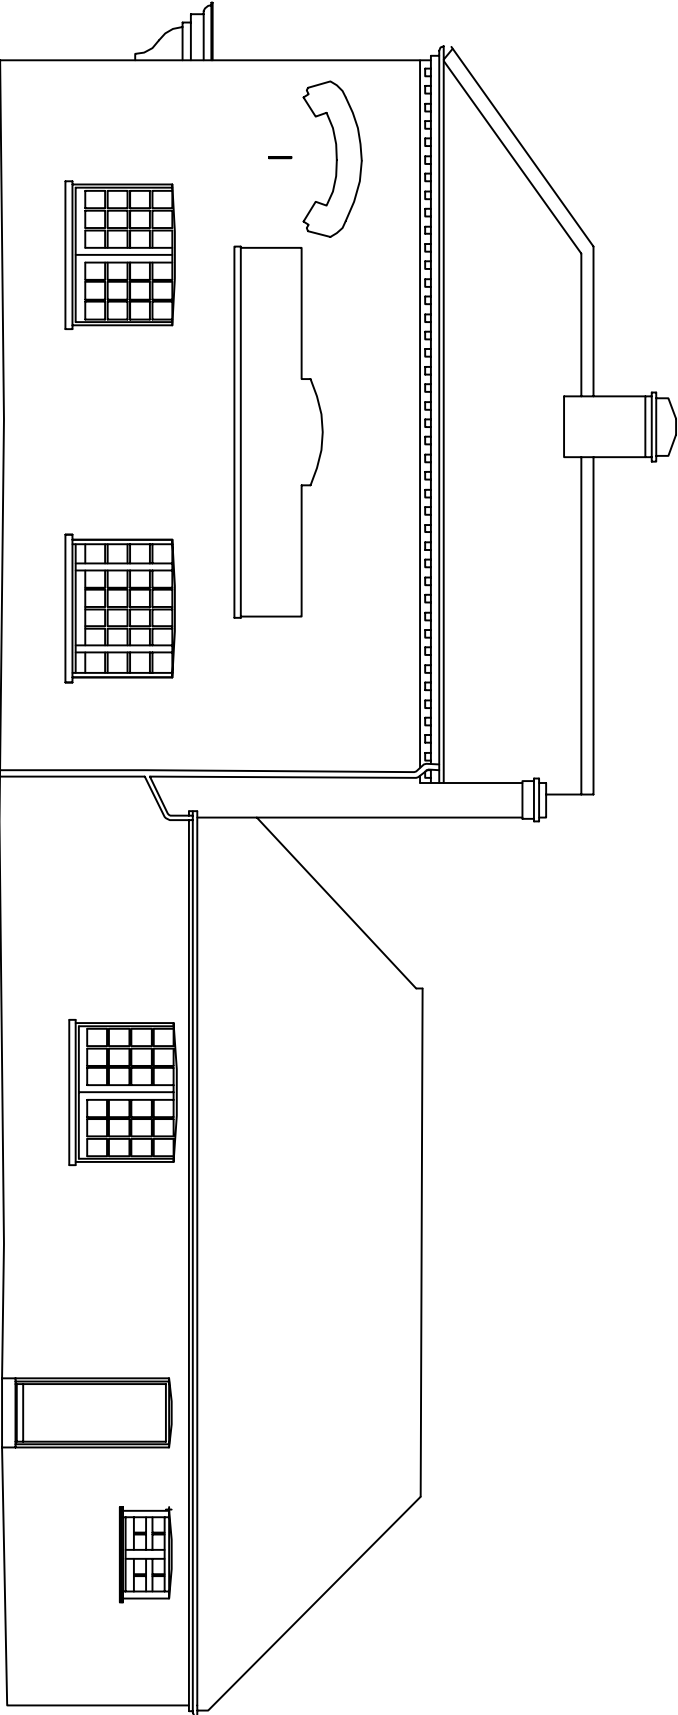

revisions

-	-
-	-
-	-
-	-
-	-

client

drawn by
AEF

checked by
NEI

project

Rose in June
Hayling Island
drawing
Existing North & West Elevations

drawing no. revision

P - 003

date scale at A3

05/07/12 1:100

job no.

SNBC251803



**Building & Project
Consultancy**
2 Charlotte Place
Southampton
SO14 0TB
t 02380 713 900
f 02380 713 901
e afraaser@savills.com