



Notes:


- 1. These drawings are the copyright property of Roderick James Architects LLP.
- 2. This document should only be used for the purpose indicated by the drawing status below.

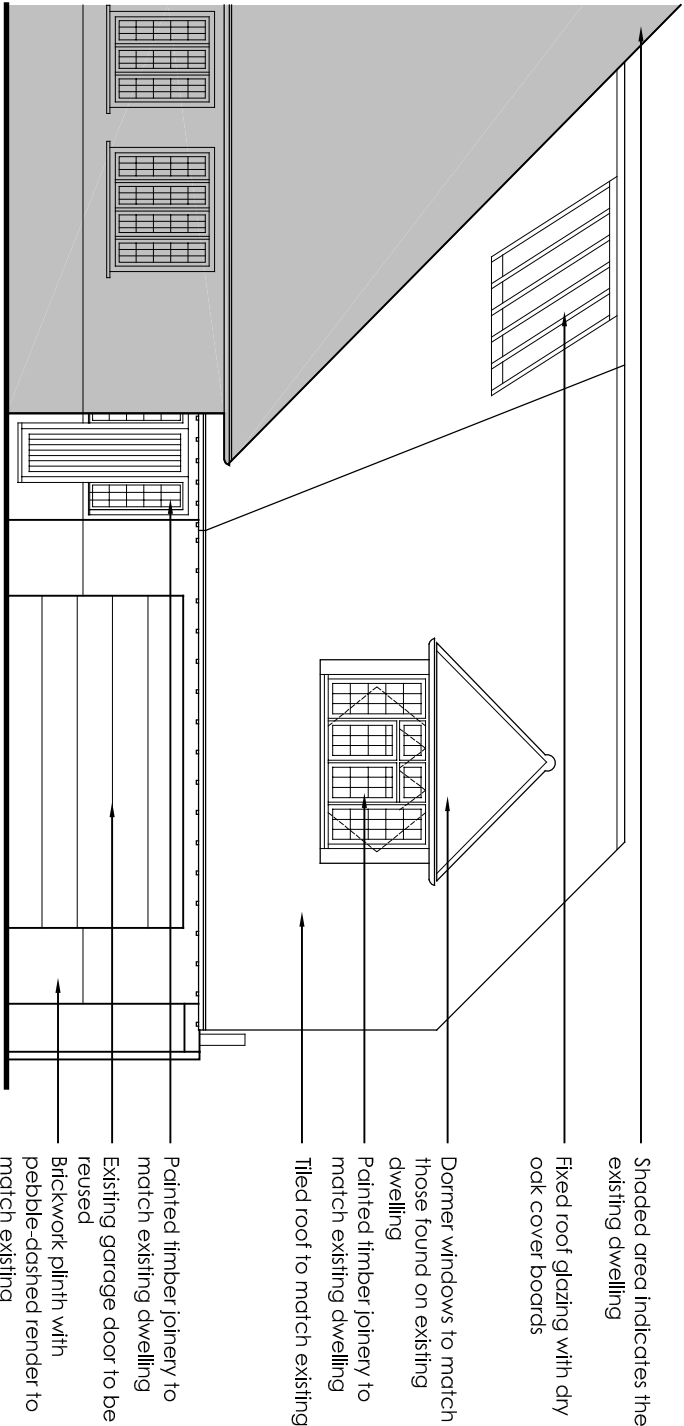


East Elevation

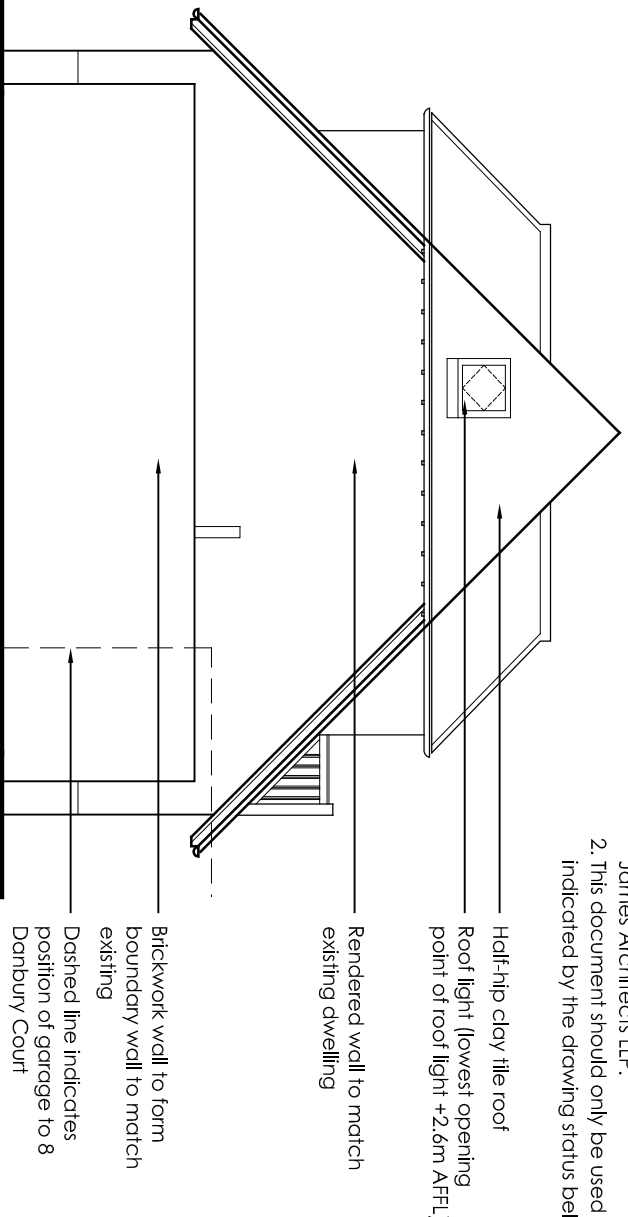

North Elevation

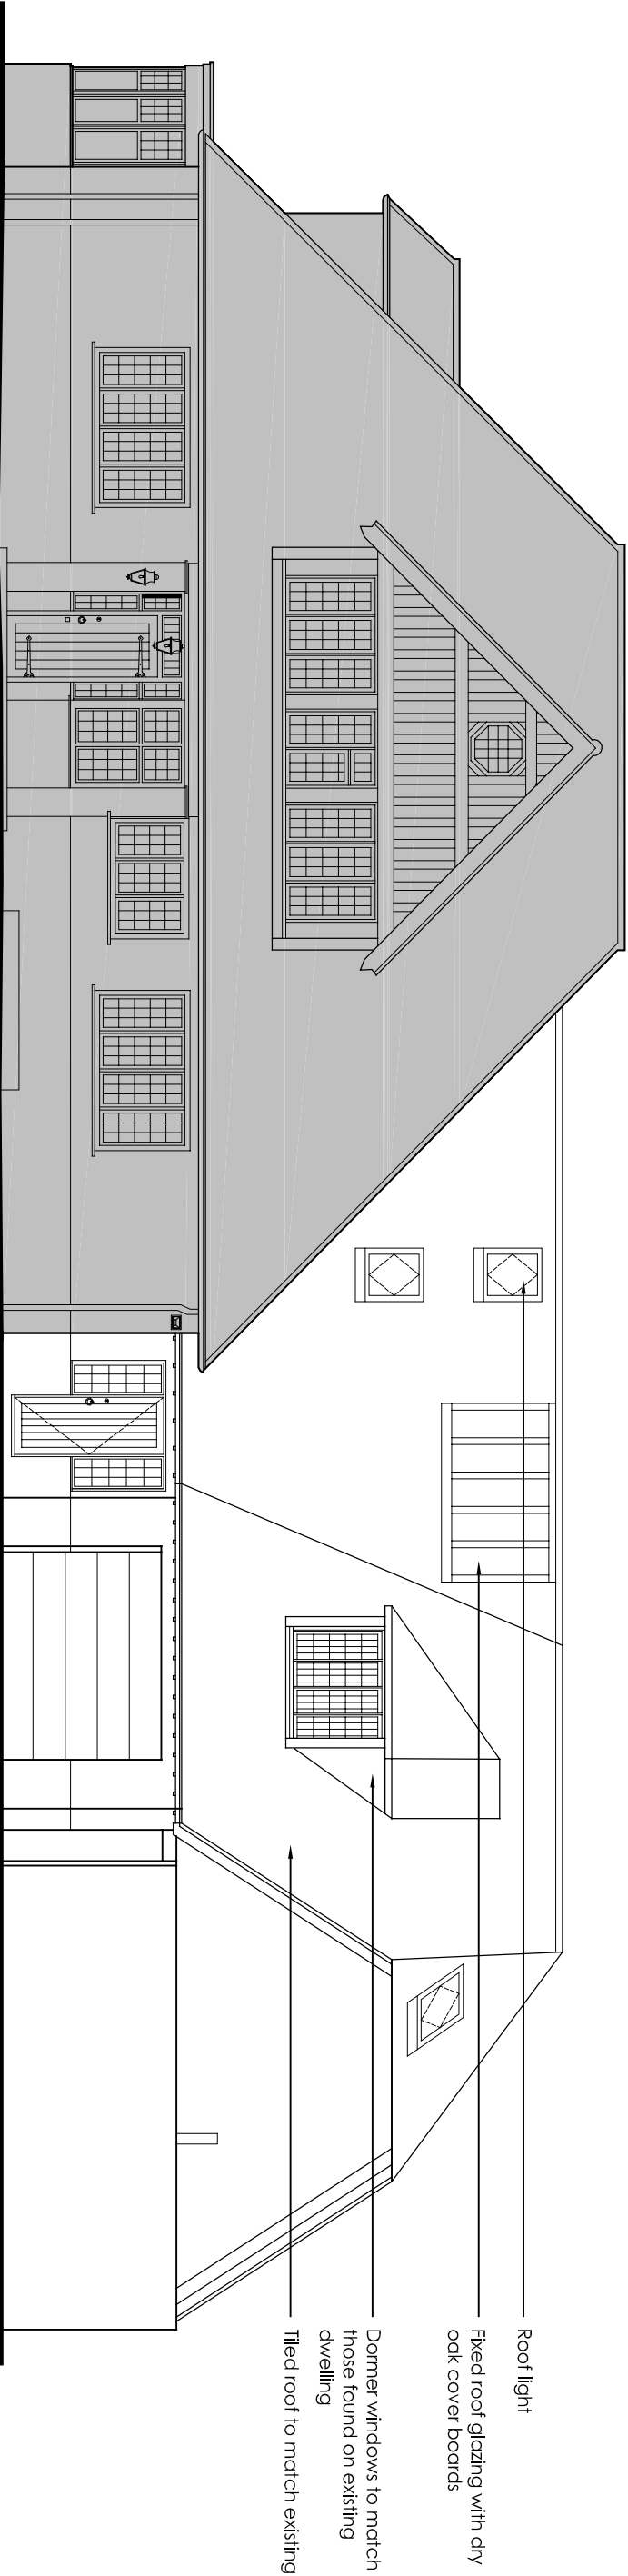


North-East Elevation

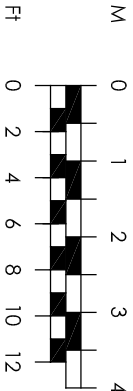

1:100

drawing status		drawing		dw'n by	
revision	date	details	chk'd by	revision	
Planning					
project Proposed works to 23 Westbourne Avenue, Emsworth, Hants, PO10 7QT			Proposed Elevations		
client Mr & Mrs Gill			drawing number Gill/1/P106		
scale 1:100	date Sept 2012	C			

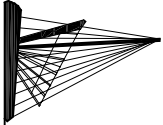

Roderick James Architects LLP

DISCOVERY HOUSE . STEAMER QUAY RD . TOTNES . DEVON . TQ9 5AL
tel: 01803 868000 fax: 01803 864475 email: totnes@rjaarchitects.co.uk