


Notes:

- 1. These drawings are the copyright property of Roderick James Architects LLP.
- 2. This document should only be used for the purpose indicated by the drawing status below.

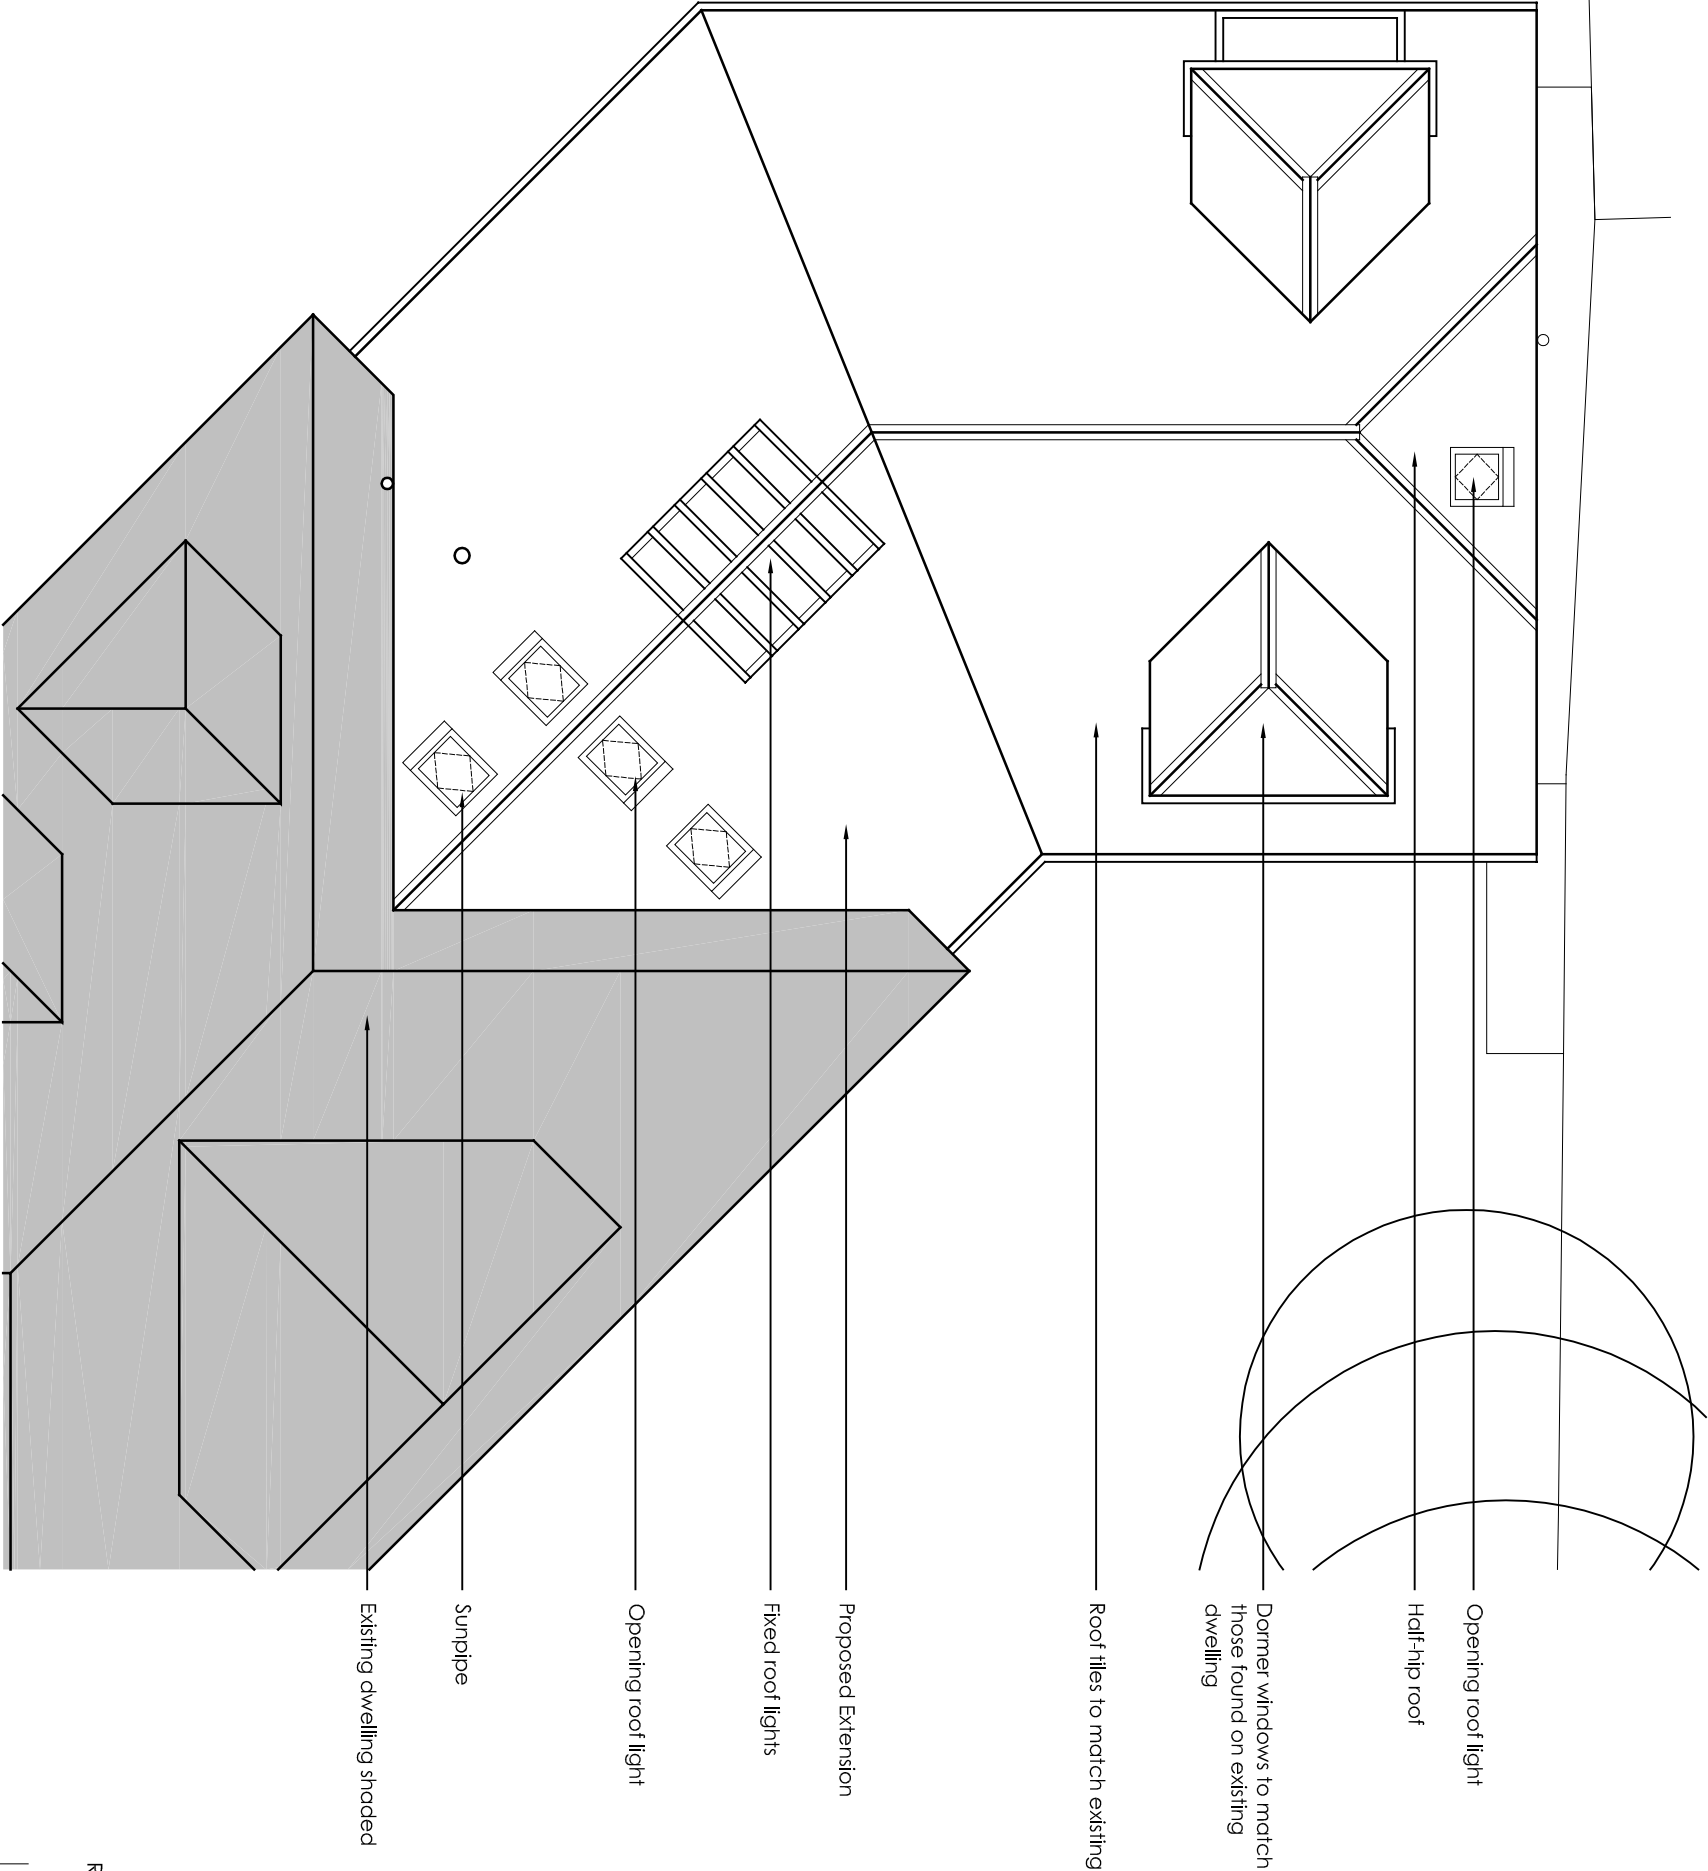


Rev C 11/01/13 Gable to north elevation amended to a half-hip. Side boundary wall to 25 Westbourne Ave reduced in height.

revision	date	details	chk'd by

drawing status



Planning

project	drawing	dw'n by
Proposed works to 23 Westborne Avenue, Emsworth, Hants, PO10 7QT	Proposed Roof Plan	chk'd by
client	drawing number	revision
Mr & Mrs Gill	Gill/1/P104	C
scale	date	
1:100	Sept 2012	

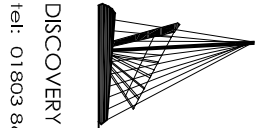

Roderick James Architects LLP

DISCOVERY HOUSE . STEAMER QUAY RD . TOTNES . DEVON . TQ9 5AL
tel: 01803 868000 fax: 01803 864475 email: totnes@rjaarchitects.co.uk

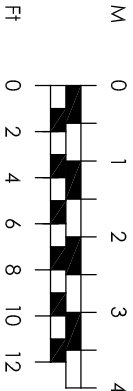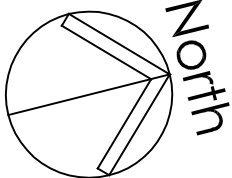

1:100