


Do not scale. Work only to figured dimensions.
Subject to Statutory Approvals.

Where applicable this drawing is to be read in
conjunction with other consultants drawings and
with the specification.


All dimensions to be checked on site prior to
commencement of work.

Site Boundary to be confirmed


- ① Horizontal cladding in light grey
- ② New loading door in dark grey
- ③ New fascia/feature band to match loading door colour
- ④ New personnel door to match loading door
- ⑤ New render panel in dark grey
- ⑥ Existing personnel door repainted dark grey

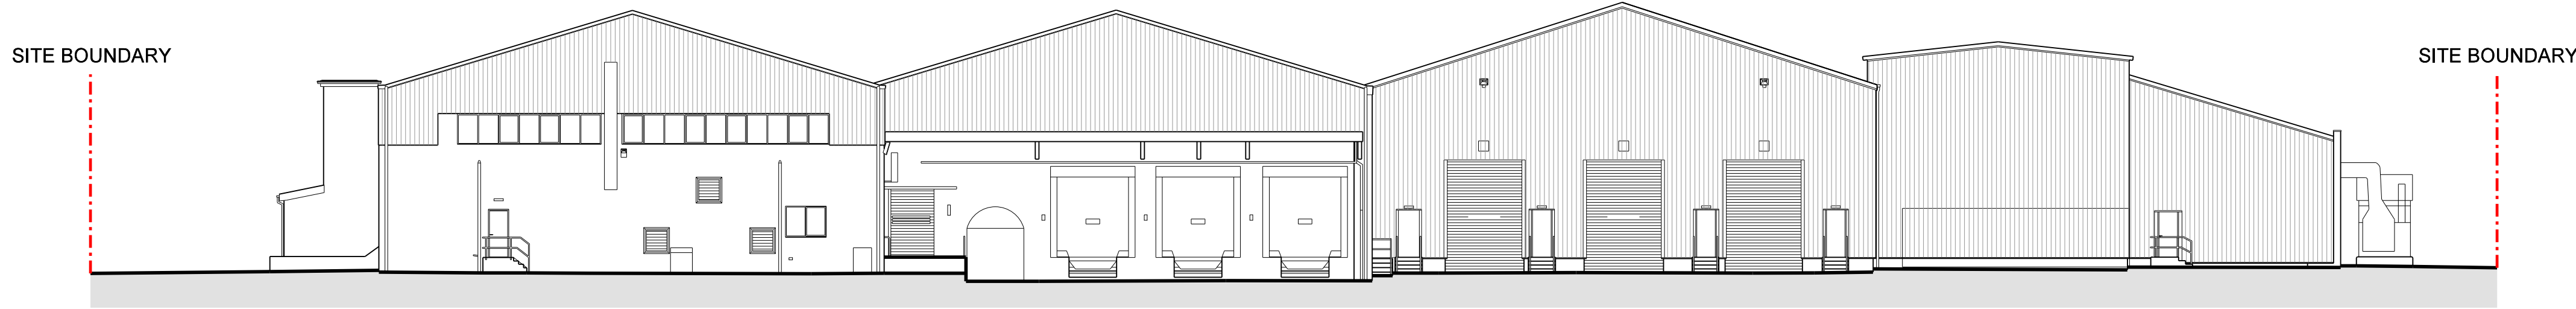


① SOUTH ELEVATION
016 no change

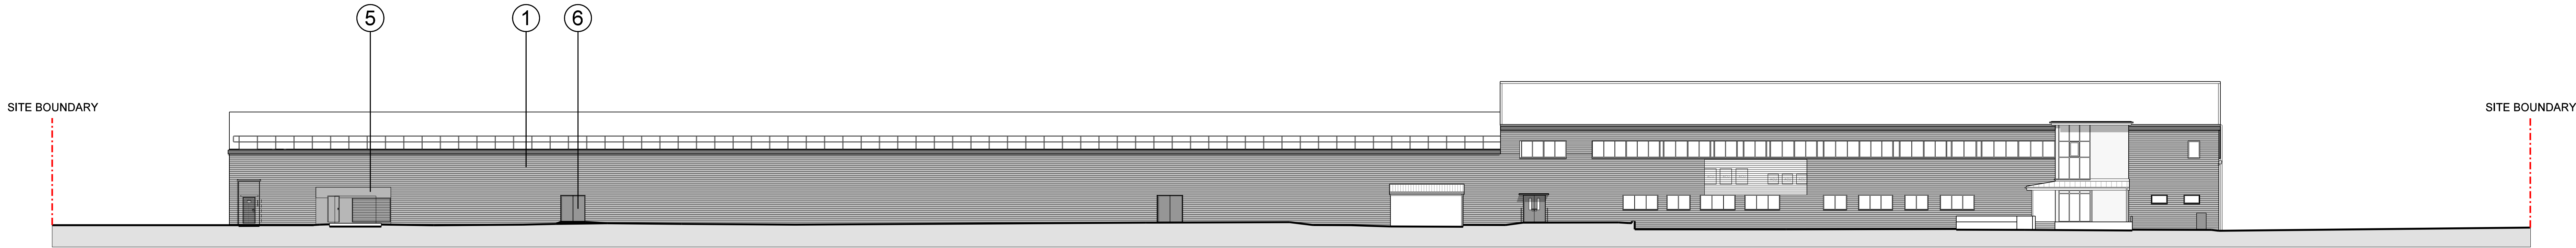

② WEST ELEVATION
016

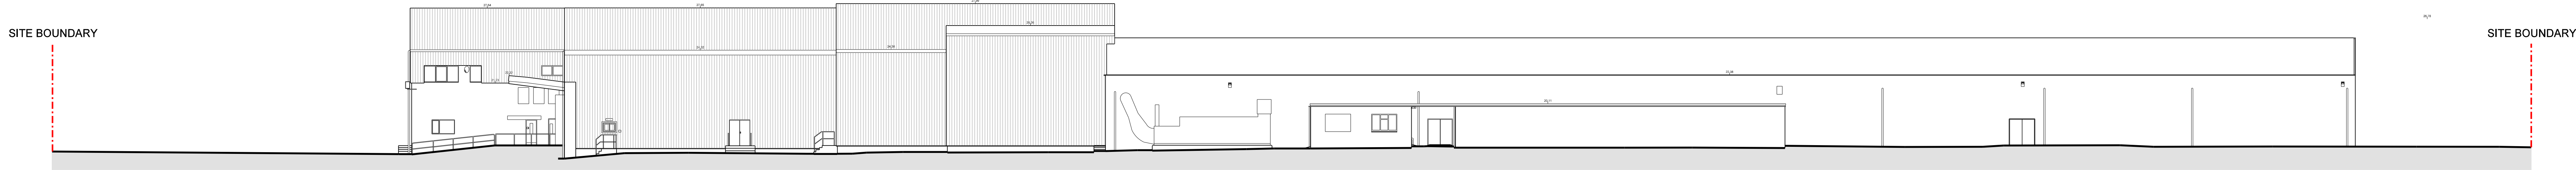

③ EAST ELEVATION
016 no change

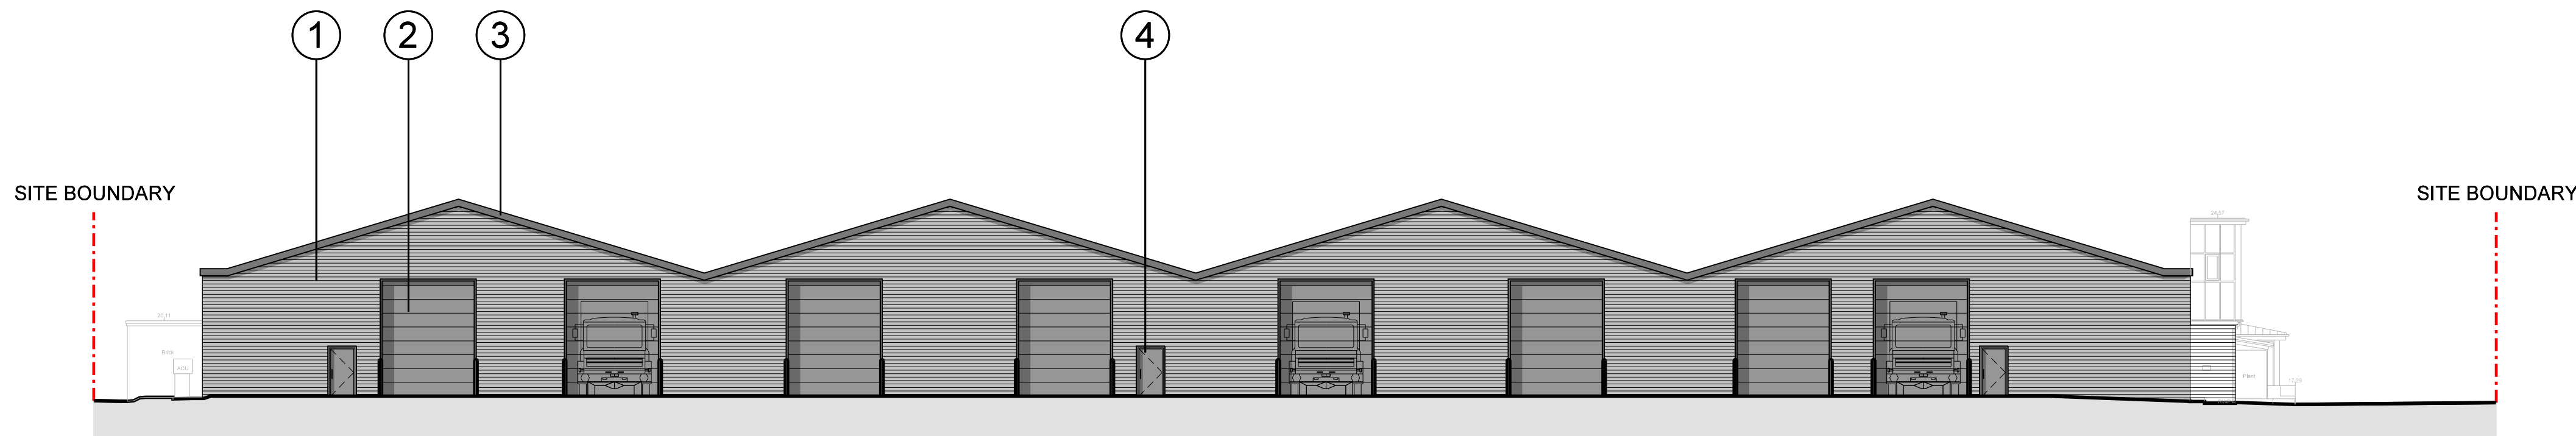

④ NORTH ELEVATION
016

Rev	Description	Chkd	Date
-----	-------------	------	------

Peer House
8-14 Vinturam Street
London WC2X 8LZ
tel +44(0)20 7400 2120
fax +44(0)20 7831 1991
enquiries@cornisharchitects.com
www.cornisharchitects.com

cornisharchitects

Project
Stanbridge Road
Havant

Proposed Elevations

PLANNING

0 10 m

Scale 1:200 @ A0 Date 10/04/2013

Dwg No 10887 / T P / 016 Rev -

Copyright of Cornish Architects ©