


Proposed front elevation

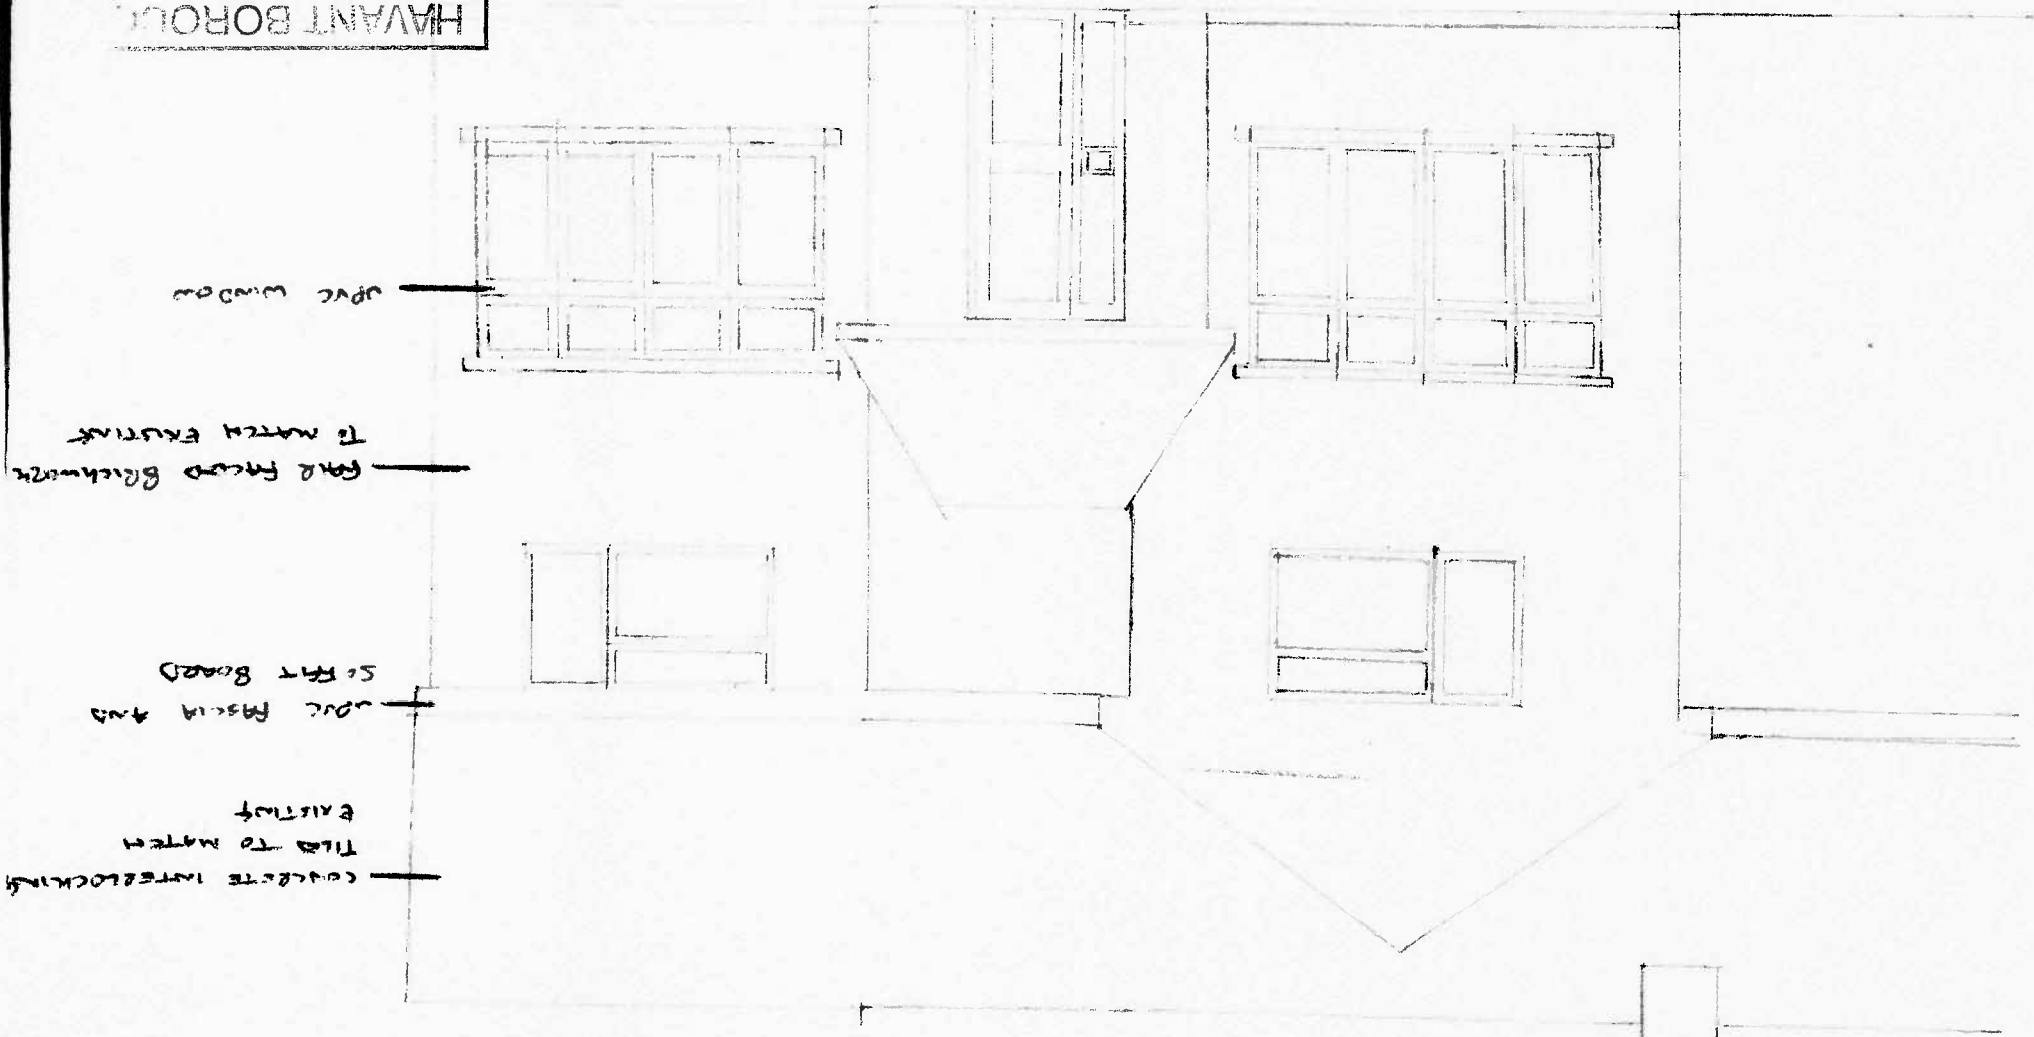

Scale 1:50

RECEIVED
HAVANT BOROUGH COUNCIL
19 DEC 2012