



EAST ELEVATION

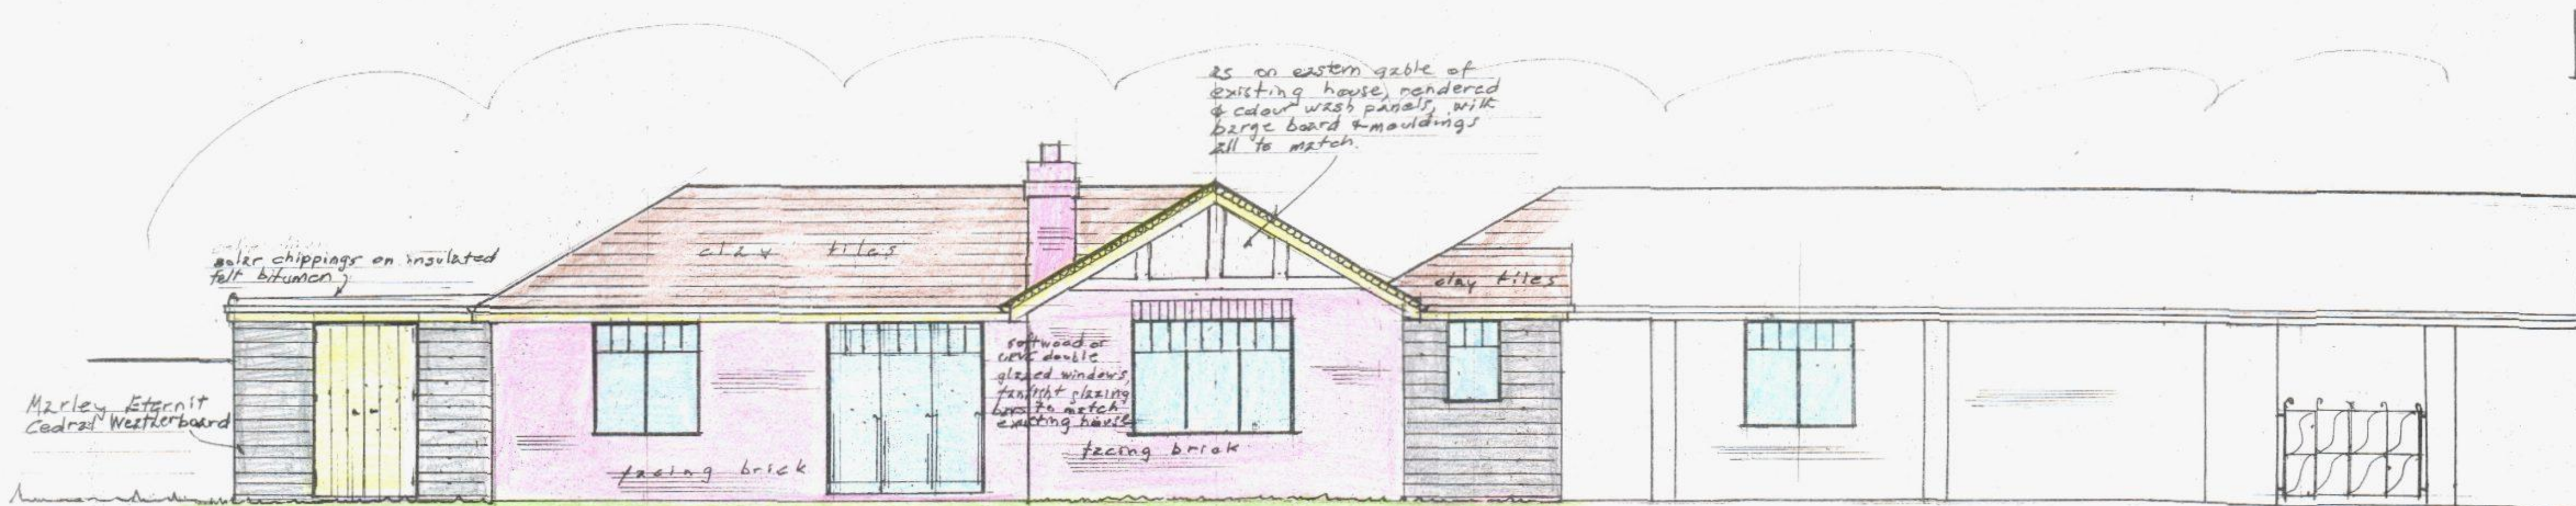

WEST ELEVATION

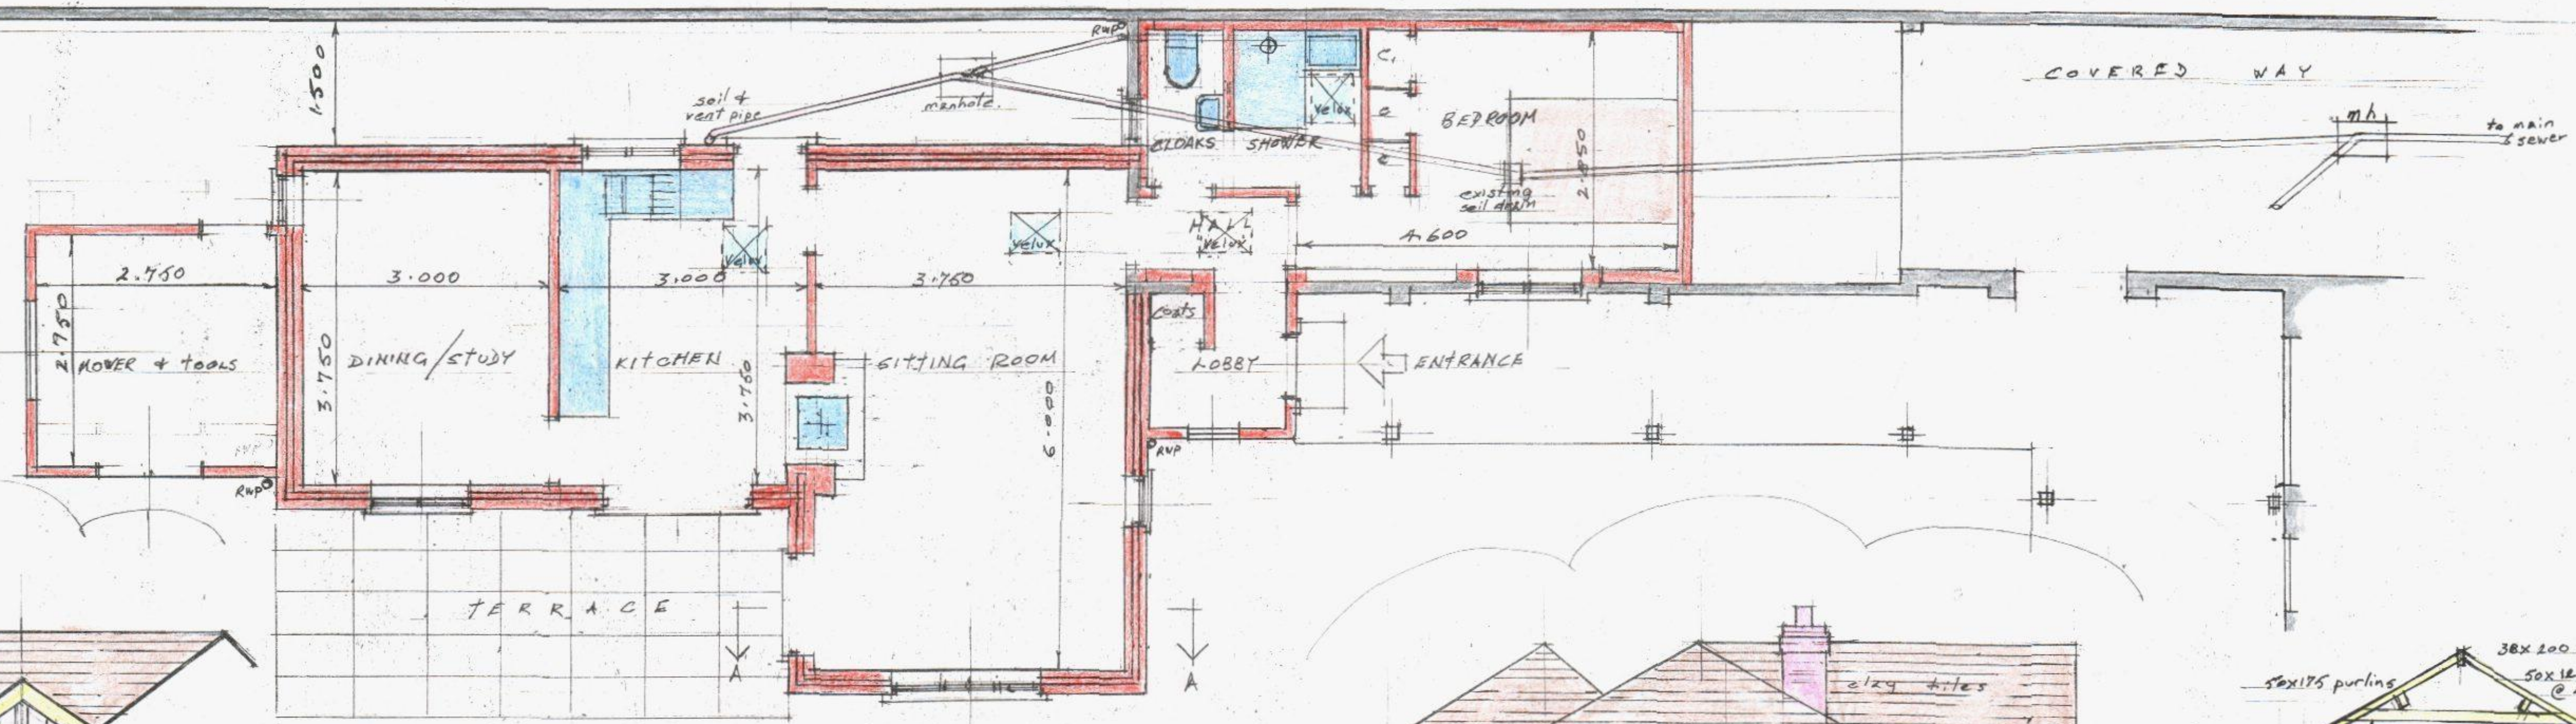


PLAN
AS PROPOSED



SOUTH ELEVATION



NORTH ELEVATION

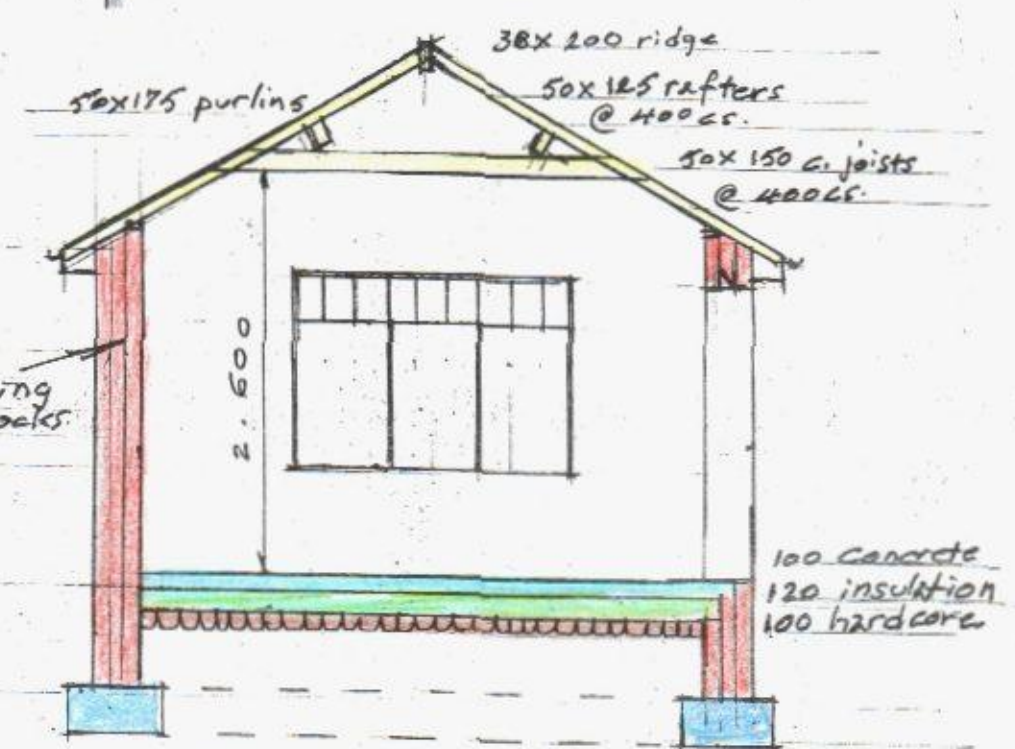

SECTION A-A

Drawing No. 234/2
Scale 1:50
September 2012