



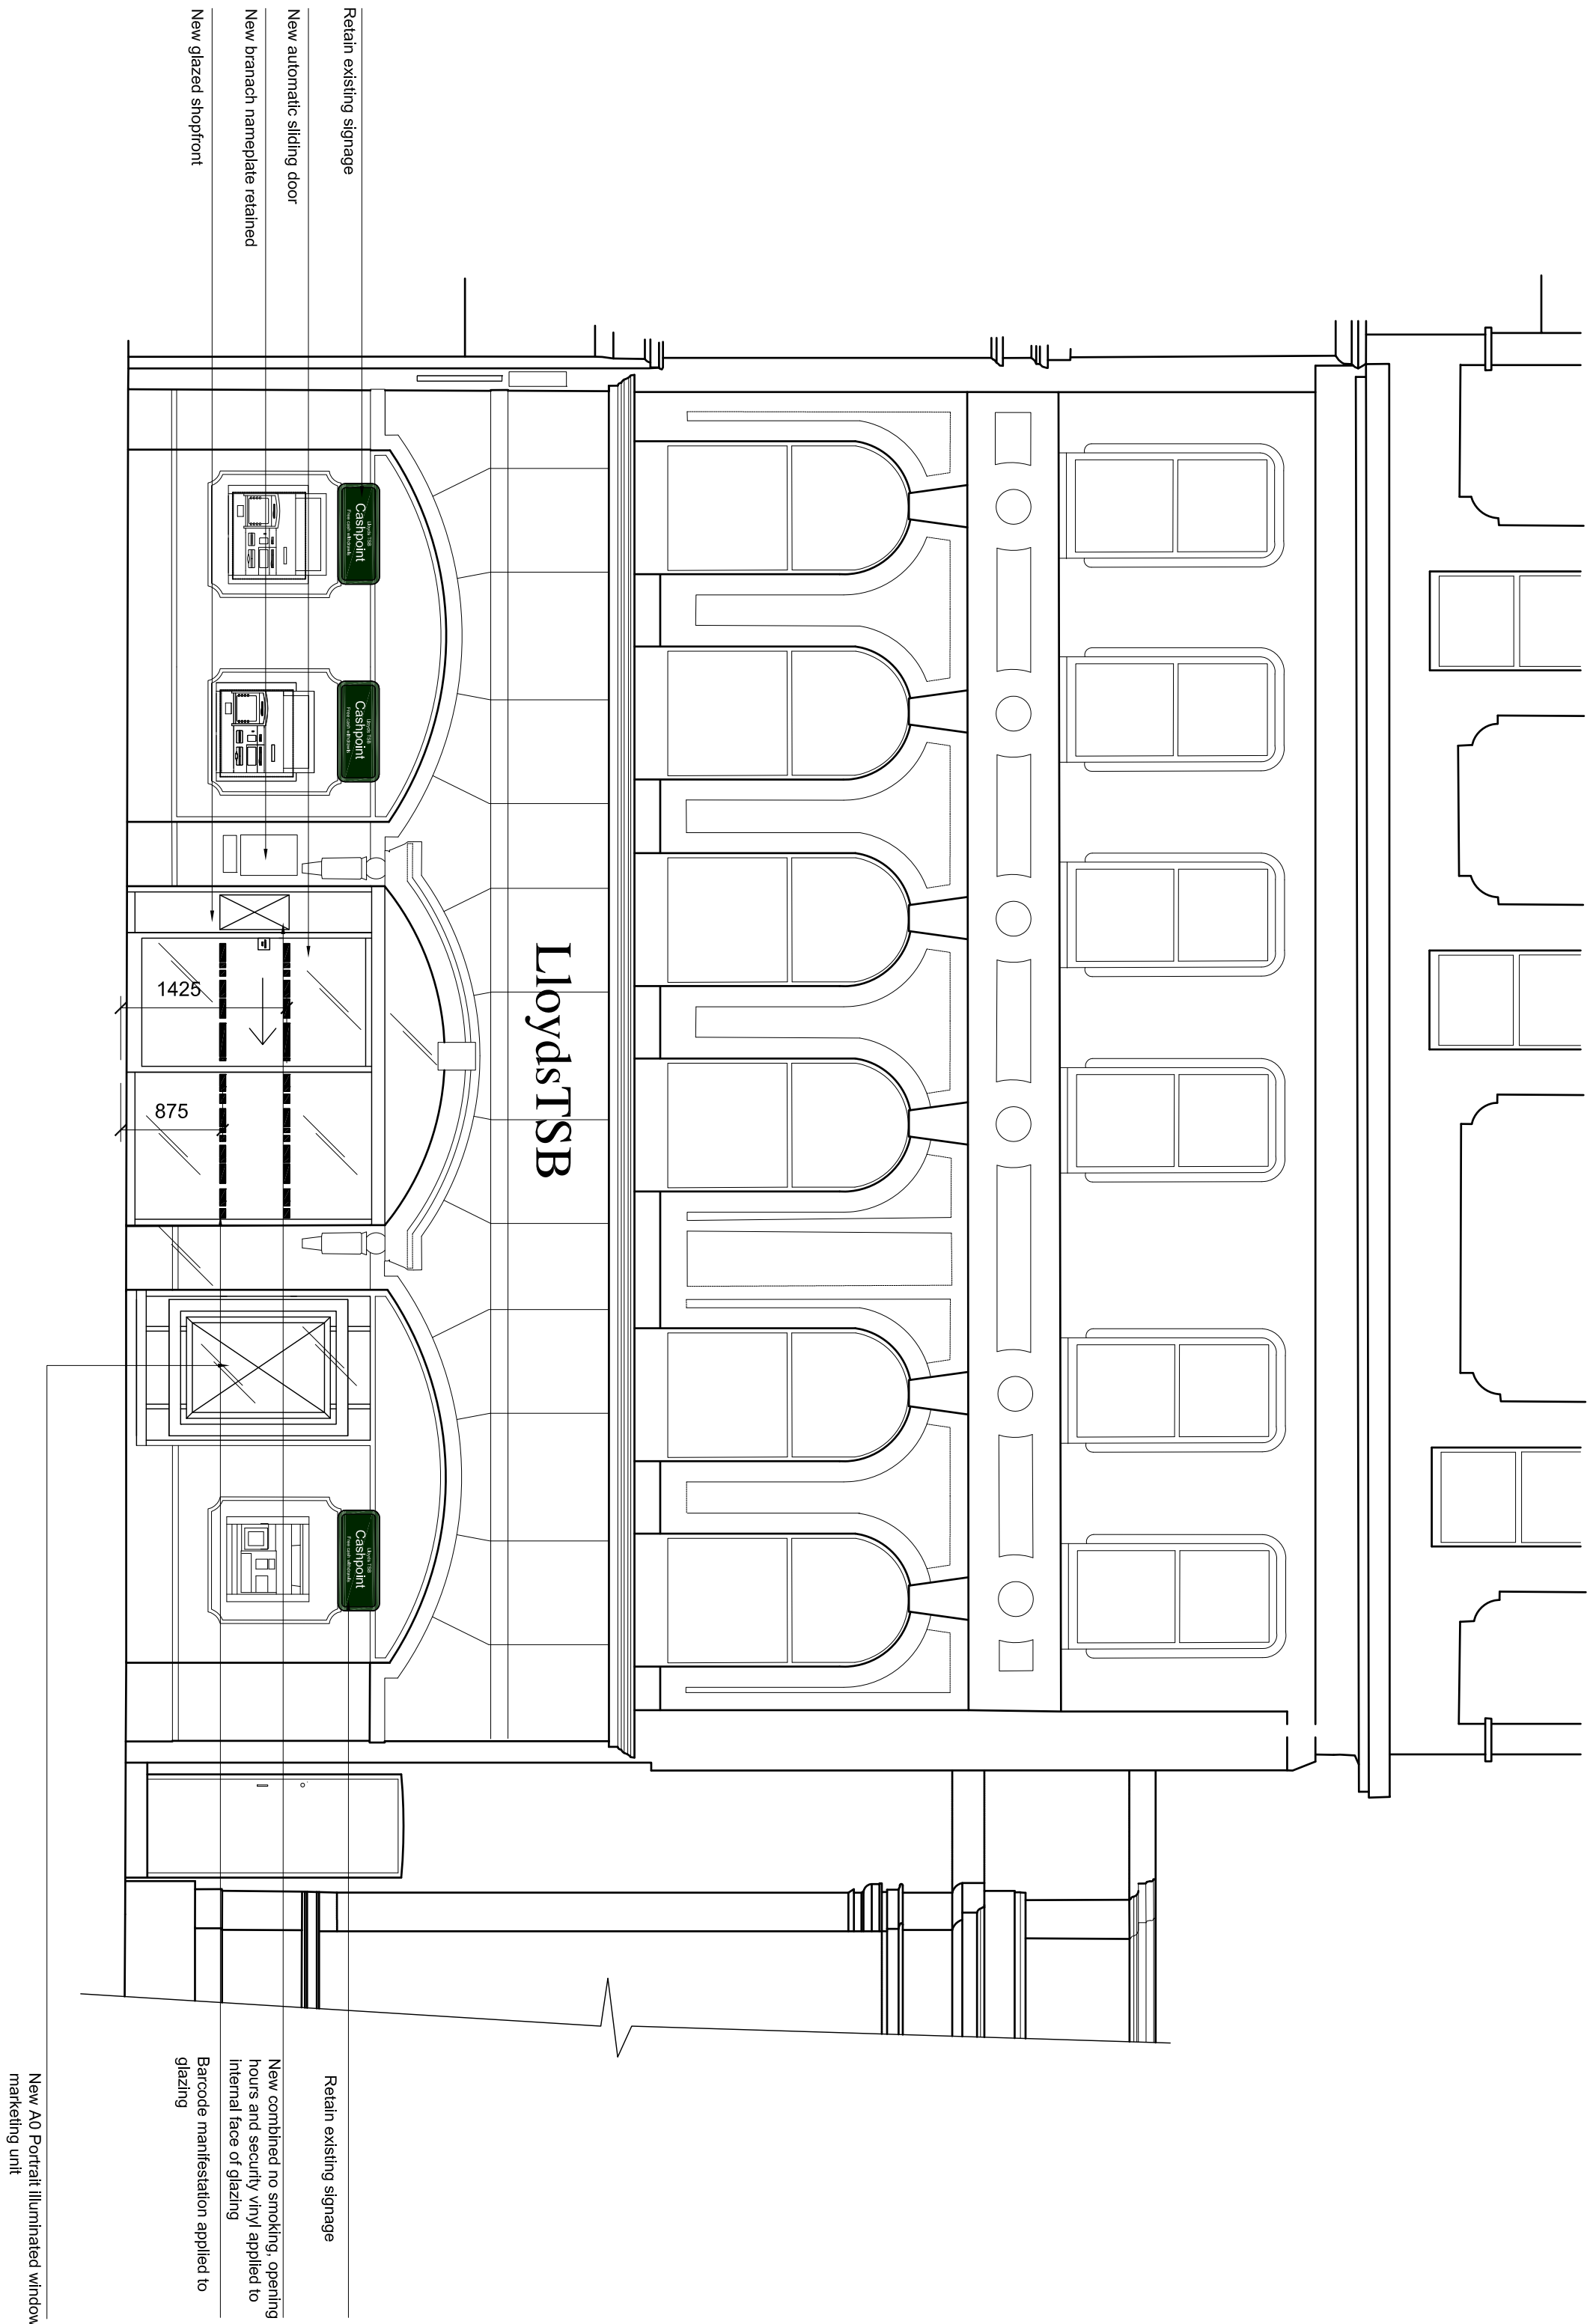

Front Elevation

REV / DATE	REVISION	INITIALS

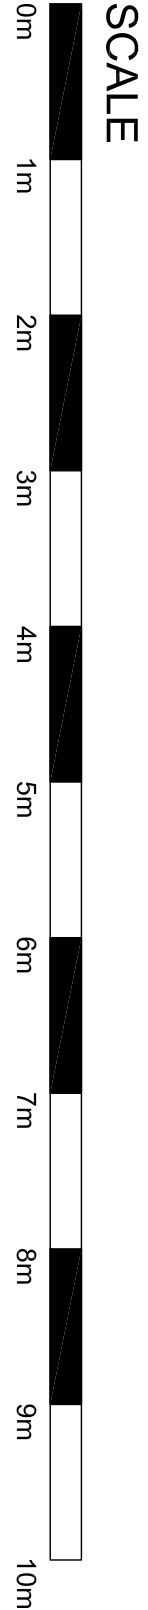

Address:
Mulberry House, Portland Square,
79d Canalside Green, Lanes, LU1 3LU
Tel: 01525 400171
Fax: 01525 406000

LLOYDS BANKING GROUP

ALL DIMENSIONS TO BE VERIFIED PRIOR TO COMMENCING WORK. DRAWINGS TO BE READ IN CONJUNCTION WITH PROJECT SPECIFICATIONS.

THIS DRAWING IS THE PROPERTY OF LLOYDS BANKING GROUP AND COPYRIGHT IS RESERVED. IT IS NOT TO BE REPRODUCED OR TRANSMITTED IN ANY FORM OR BY ANY MEANS, ELECTRONIC OR MECHANICAL, INCLUDING PHOTOCOPYING, RECORDING, OR BY ANY INFORMATION STORAGE AND RETRIEVAL SYSTEM, WITHOUT THE WRITTEN PERMISSION OF LLOYDS BANKING GROUP. GROUP PROPERTY. PRIOR COMMENT IN WRITING TO LLOYDS BANKING GROUP - GROUP PROPERTY. ALL MODIFIED DRAWINGS SHOULD BE THE OWNED TO LLOYDS BANKING GROUP.

GROUP PROPERTY

PROJECT: 493 Bury 115, Central Market, Central Way, BURGESS, 8509 21.8
EDMUNDS - Spittal Square, 12 Bankhead Cornerway South, EDMUNDS, EPT1 1EN
HALFAX - Trinity Road, HALFAX, West Yorkshire, HX1 2HG

PROJECT ADDRESS	SCALE
Lloyds TSB	A1 - 1:50
Lloyds TSB	A3 - 1:100
4 West Street, Haydock	DATE
Hampshire PO8 1PE	03.12.12
DRAWING DESCRIPTION	DRAWN BY
Proposed Front Elevation	AJM
DRAWING NUMBER	REVISION
50326300-AR01-EL-1101	