
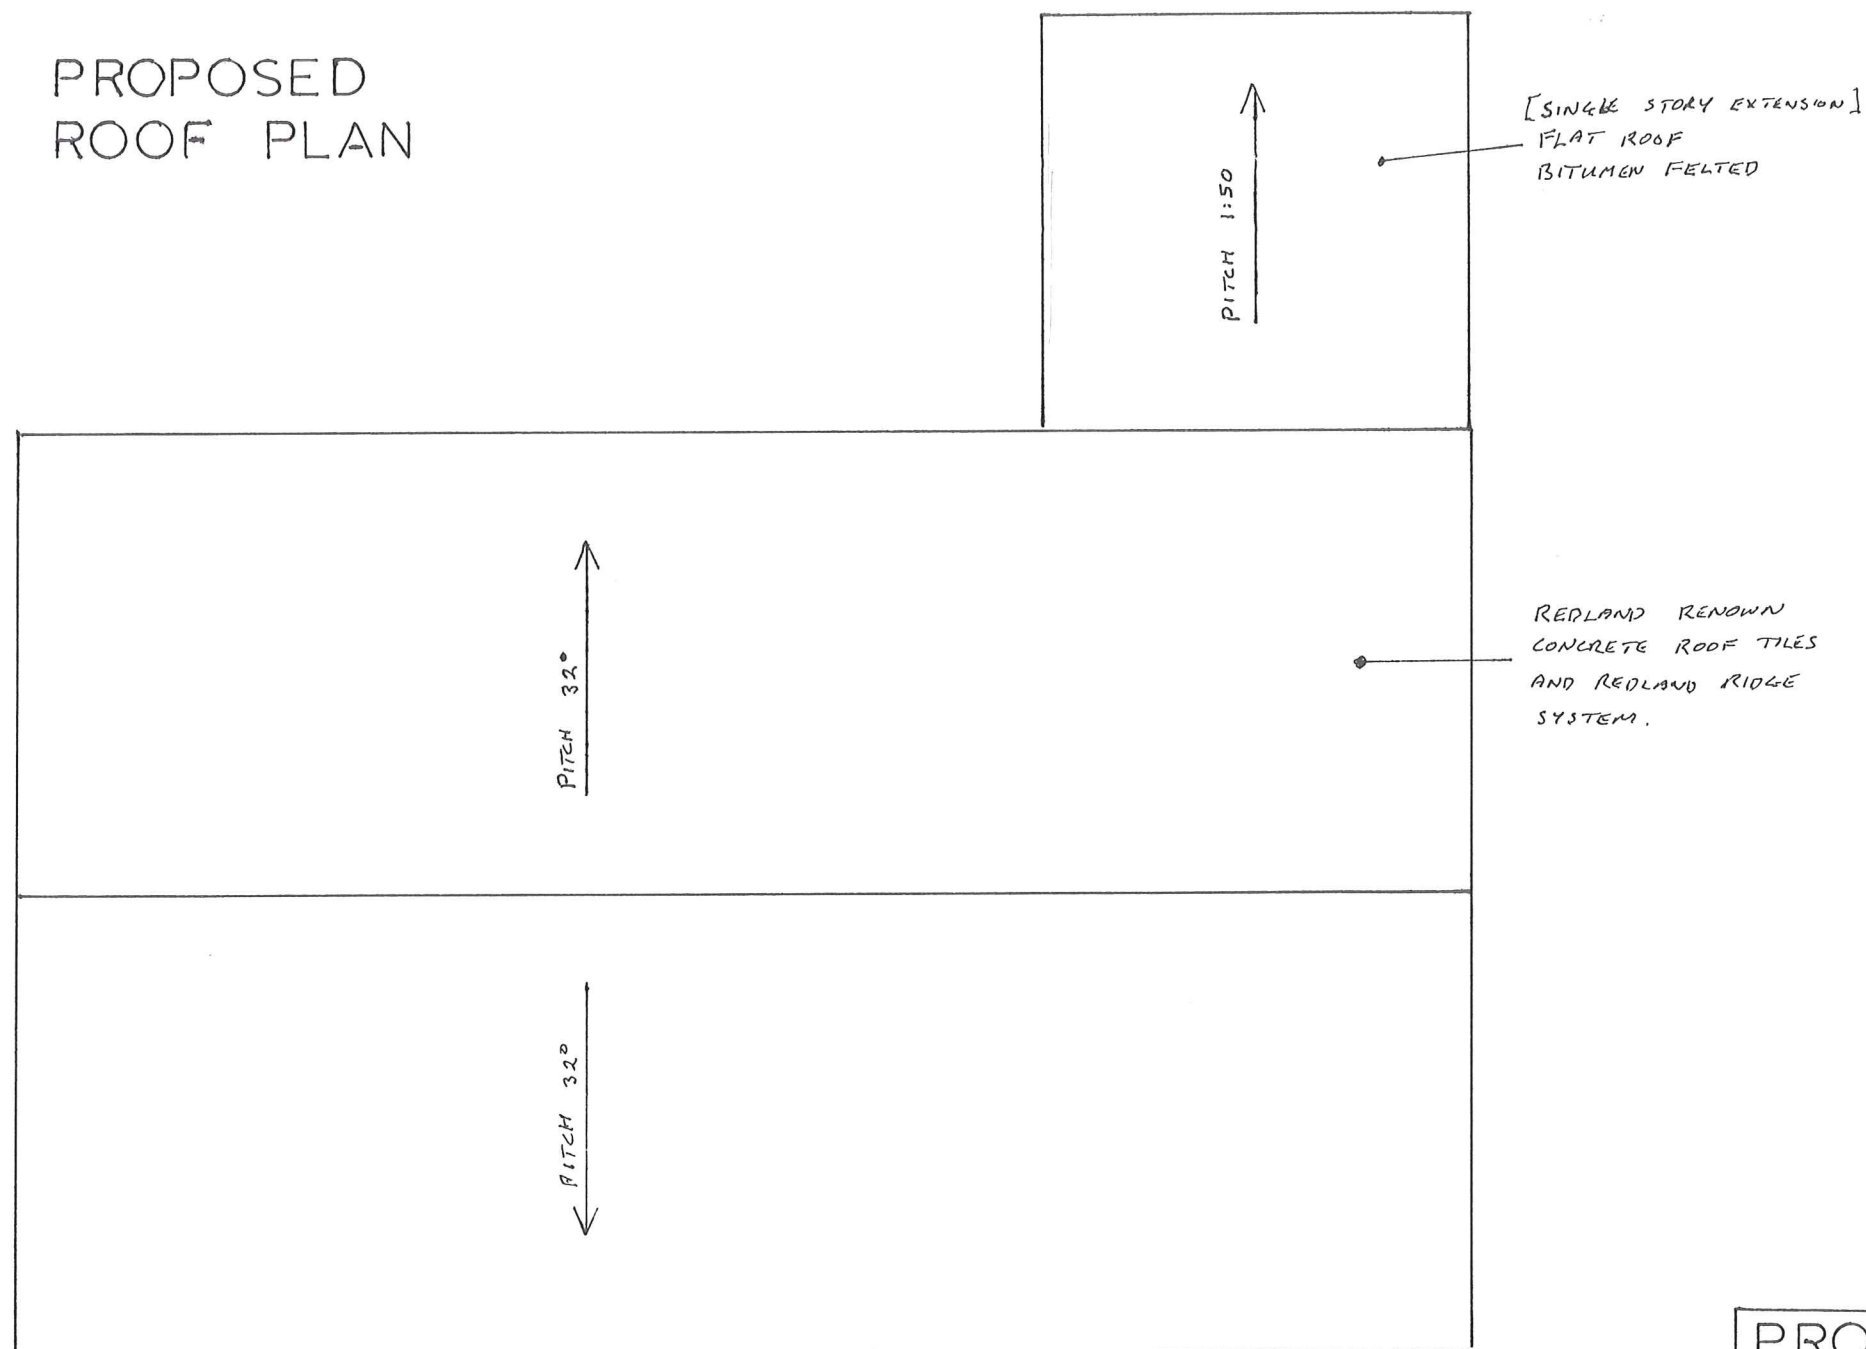


PROPOSED ROOF PLAN

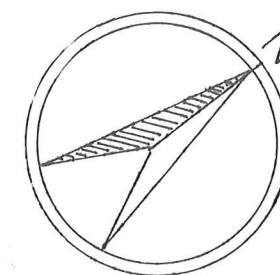

0 1 2 3 4 5 meters
SCALE 1:50

PROPOSED EXTENSION TO:
10 KELLY ROAD
WATERLOOVILLE
PO7 5UL
SCALE 1:50
DRG PAPER SIZE A3
MR & MRS S. BUNCE | 27.06.12