
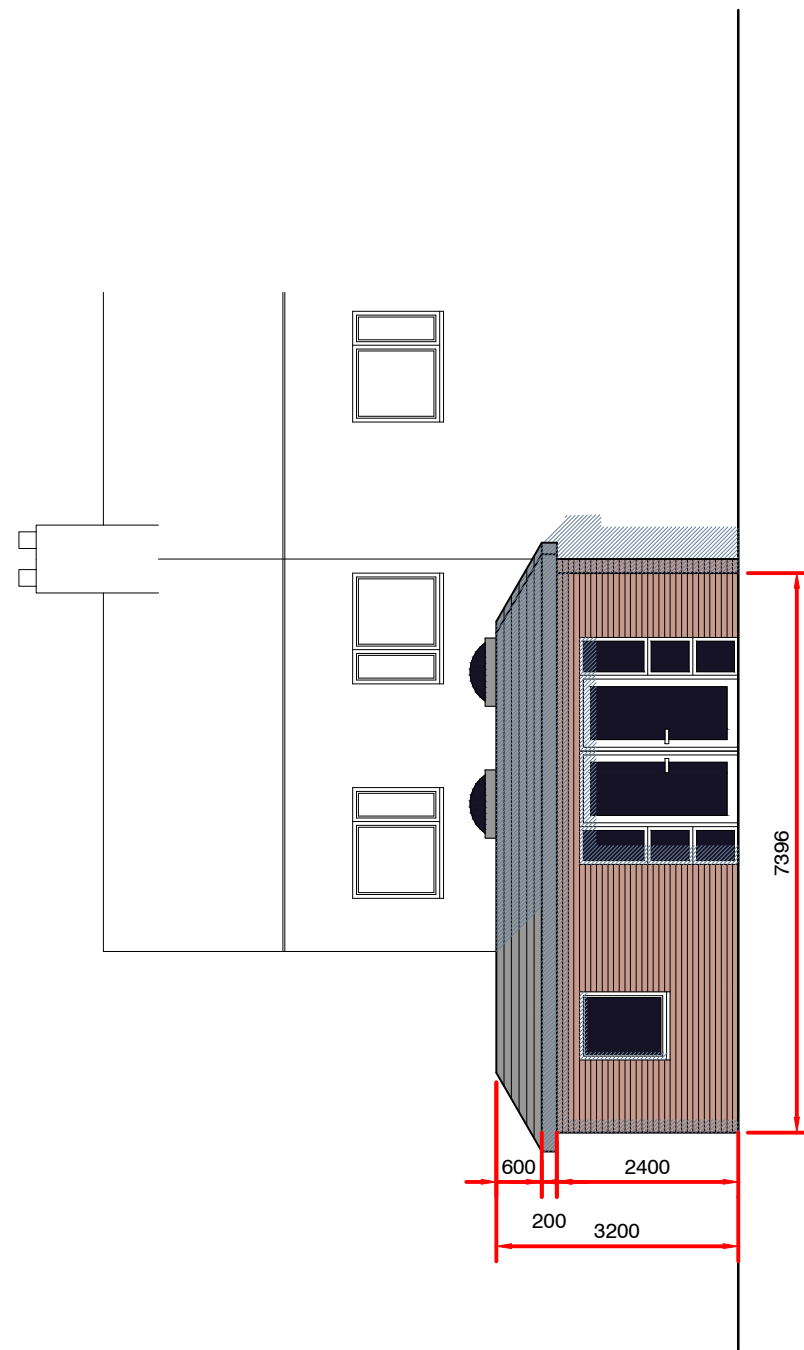
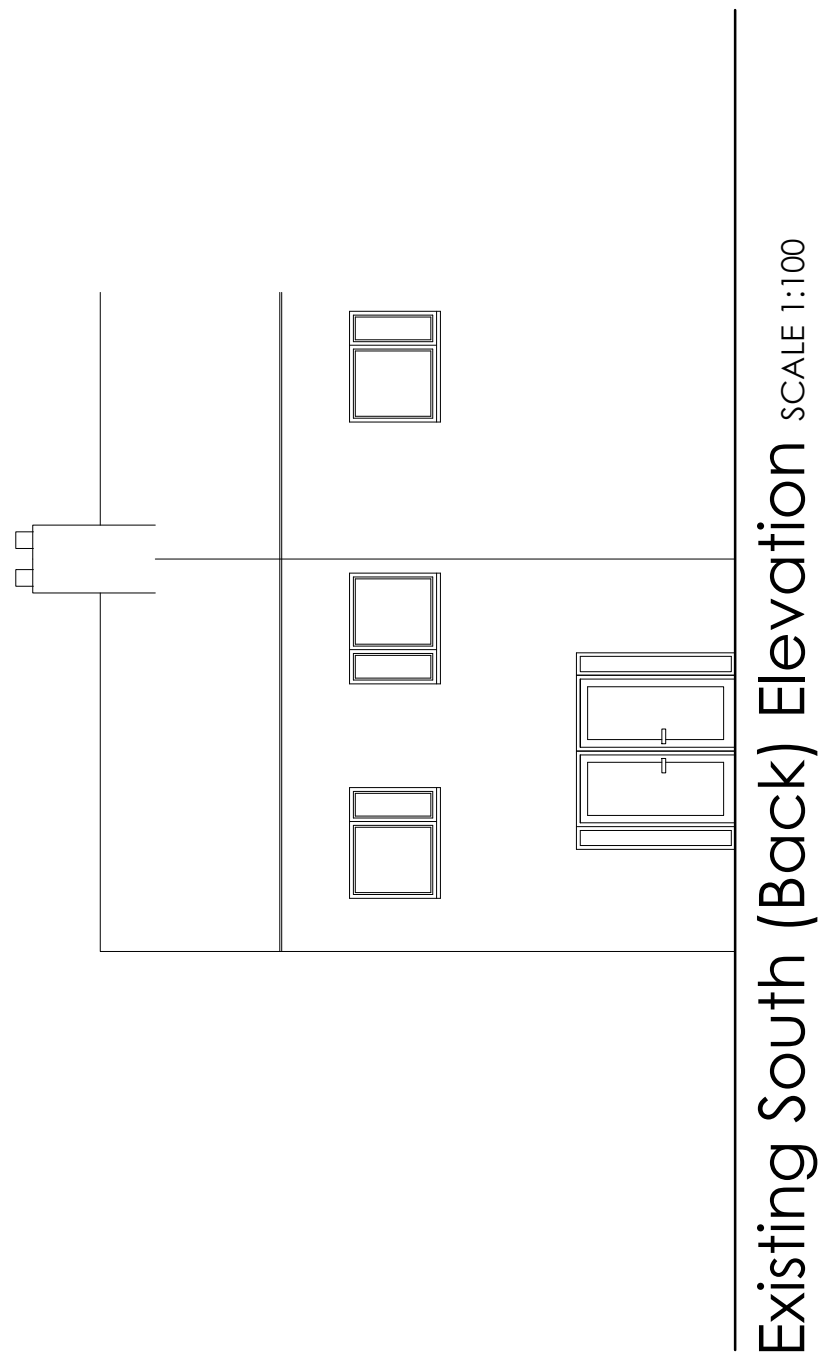


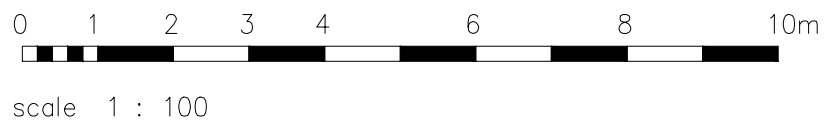

Rev A: 12/06/2013 Added the Rooflights and amended east wall onto boundary line.

PLANNING

PROJECT
FRASER ROAD, BEDHAMPTON

DRAWING TITLE
SOUTH ELEVATION

Date FEB 2013	Drawn by	Scale 1:100	A3	Drawing No. 101-PD-05	Rev. A
------------------	----------	----------------	----	--------------------------	-----------