




PROPOSED PLANS

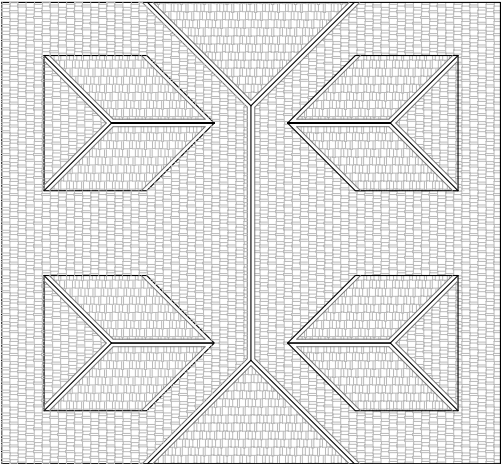

PROPOSED ROOFS PLAN
SCALE 1:200

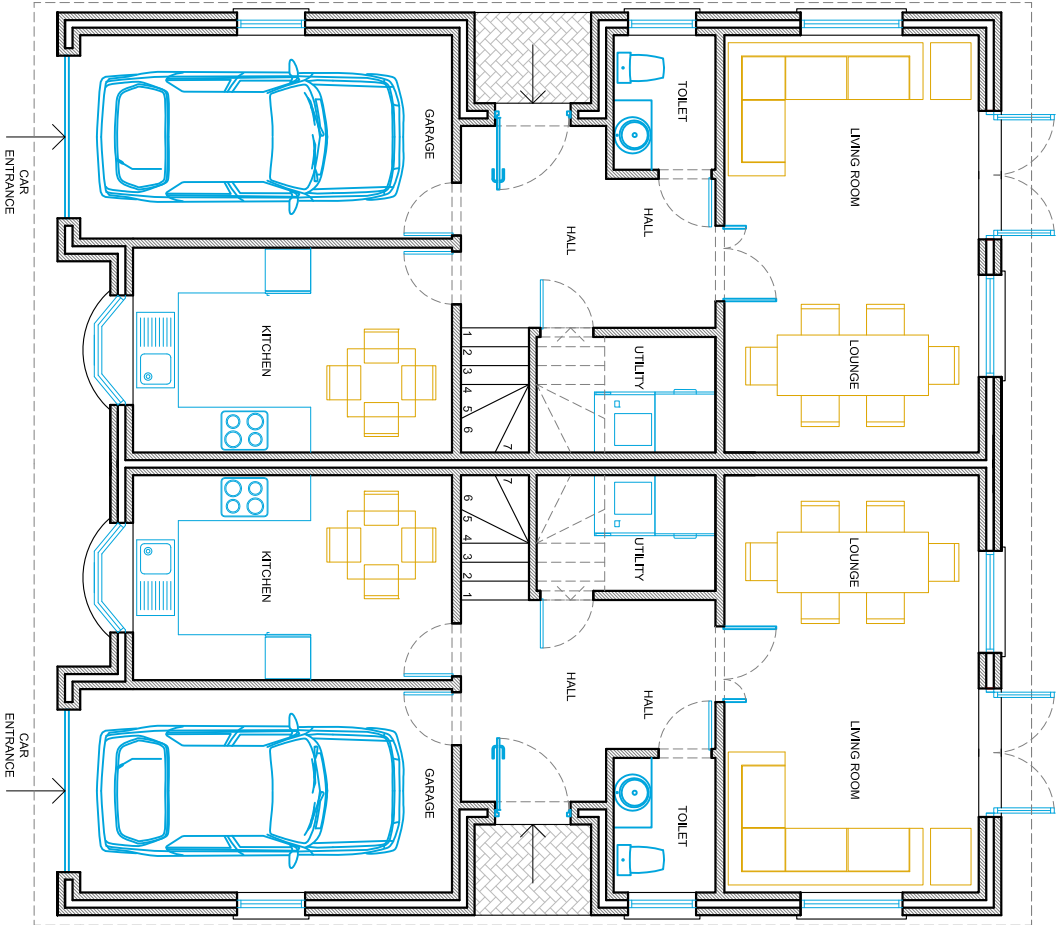

PROPOSED GROUND FLOOR PLAN
SCALE 1:100

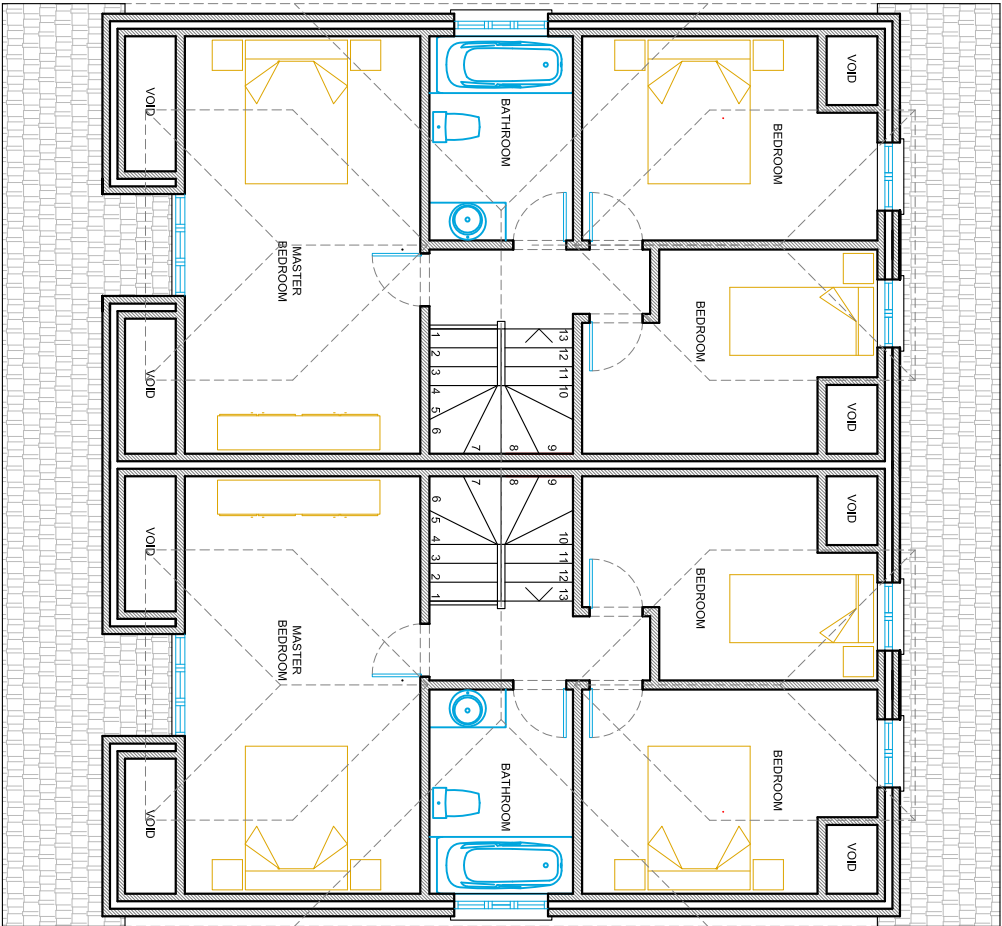

PROPOSED FIRST FLOOR PLAN
SCALE 1:100

NOTES

This drawing is the property of McAndrew Martin and must not be reproduced in part or whole or used for the execution of works without their permission.

All dimensions to be checked on site prior to commencement of any construction works and McAndrew Martin notified of any discrepancy via the Supervising Officer.

Figured dimensions are to be used in preference to scaled dimensions. However for Planning purposes scaling is permitted.

No deviation from this drawing will be permitted without the express consent of McAndrew Martin via the Supervising officer.

All works are to comply with the current edition of the Building Regulations and British Standards.

DRAFT	PLANNING	TENDER	CONTRACT	AS BUILT
-------	----------	--------	----------	----------



PROJECT INFORMATION			
CLIENT:		Mc D. Ness Hampstead Waltham Herts PO8 1BB	
PROJECT:		Feasibility Study 1 The Thicket Waltham Herts PO7 5LL	
DATE:		10/07/2012	
DRAWN BY:		AMC	
CHECKED BY:		JB	
DRAWING TITLE:		PROPOSED PLANS	
DRAWING NO:		091P-15712A	
REVISION:		SCALE: 1:100	

AMENDMENTS:	



**McANDREW
MARTIN**

CHARTERED SURVEYORS, ENGINEERS
& ARCHITECTURAL DESIGN SERVICES

021 5009 7193
CENTRE 7 BUSINESS
PO BOX 14
HAMPSHIRE
office@mcandrewmartin.com

021 5009 7193
FAX 021 509 4639
mcandrewmartin.com

Chartered
Building
Consultancy

RICS

07

www.mcandrewmartin.com