



EAST ELEVATION



ROOF PLAN 1:200

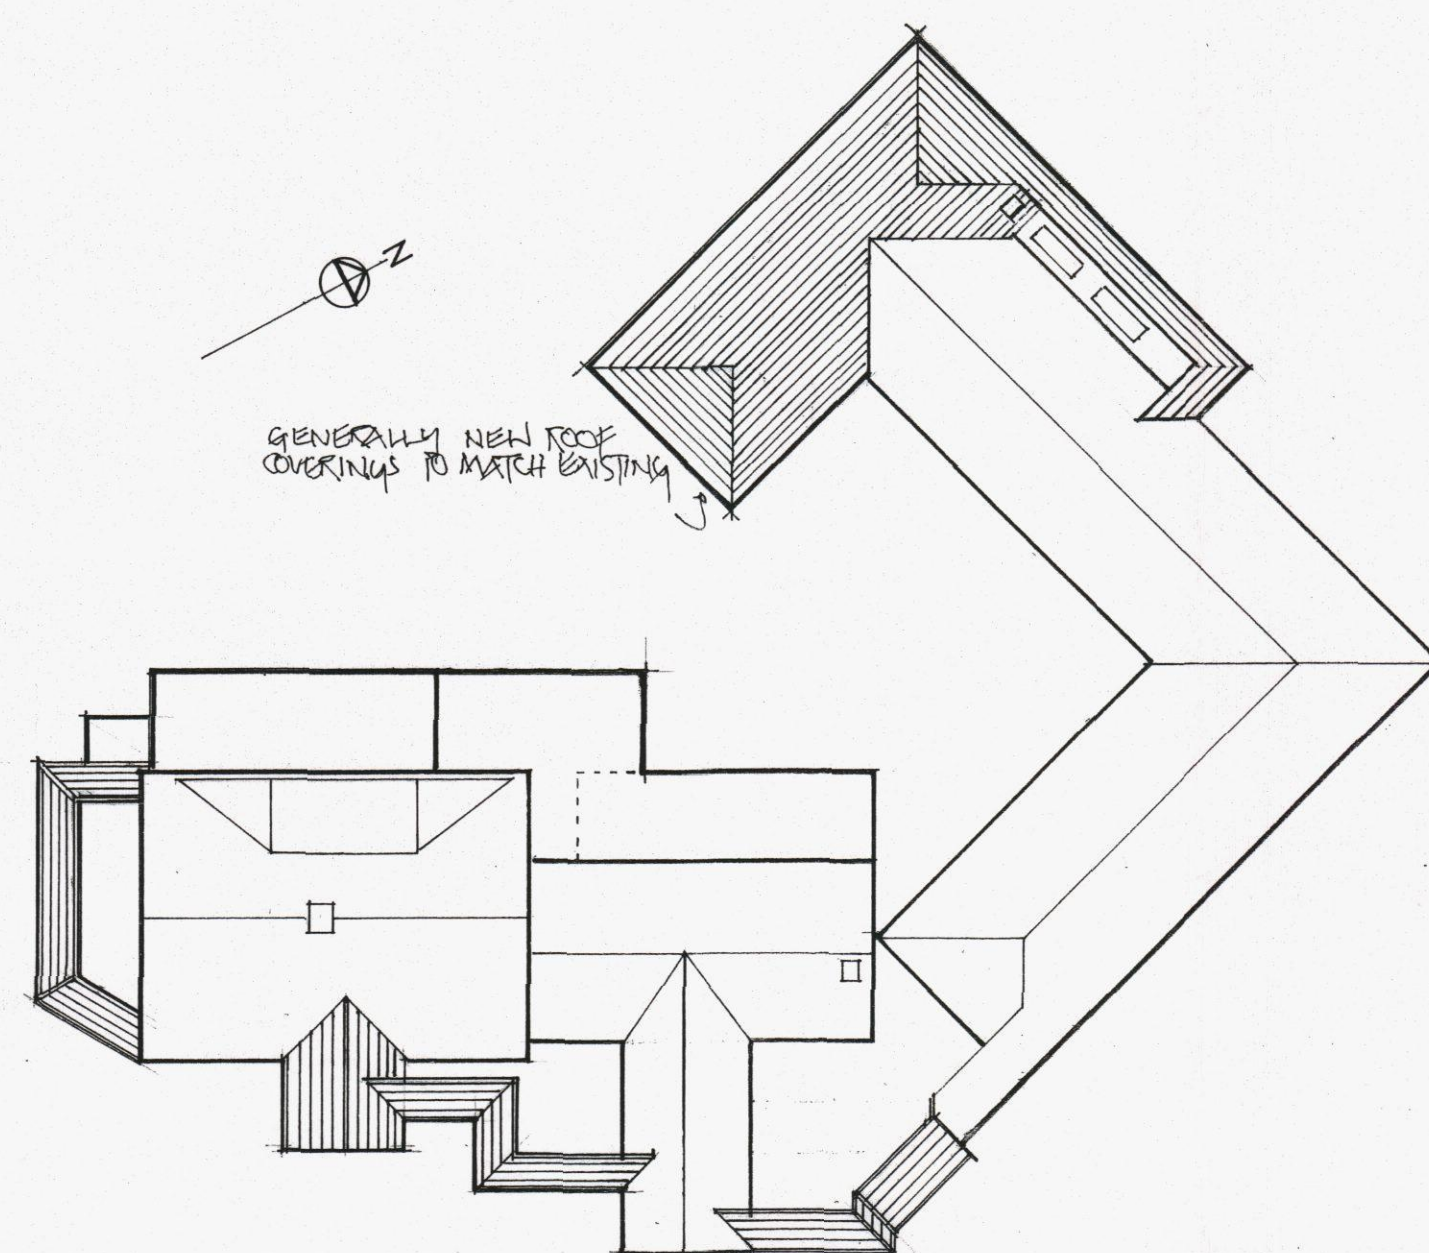

WEST ELEVATION

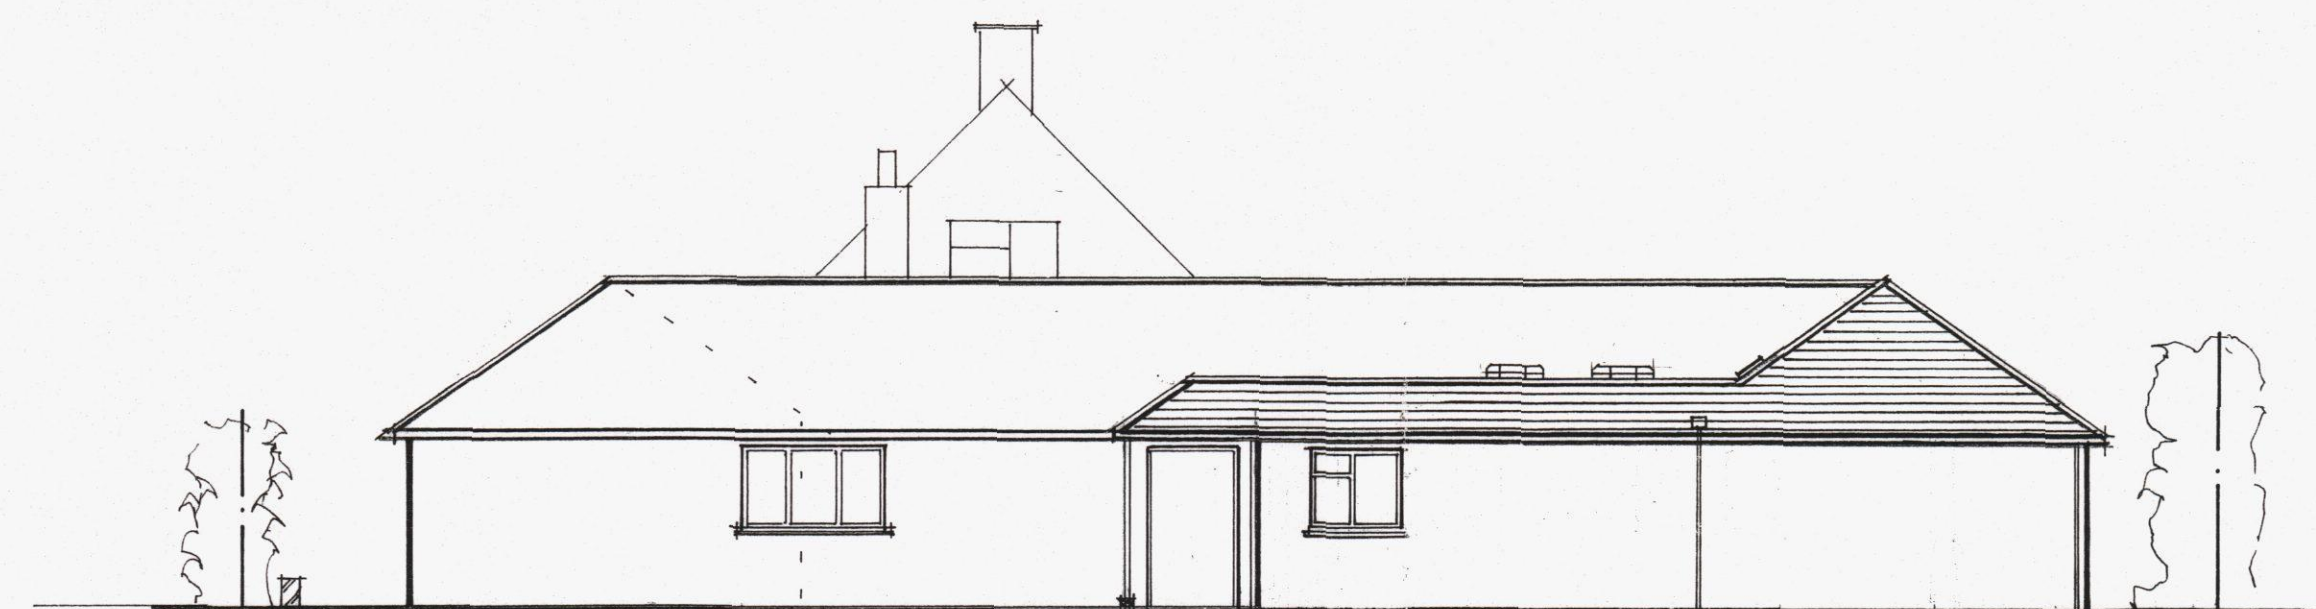

NORTH ELEVATION



SOUTH ELEVATION

NOTES:
All dimensions must be checked on site and not scaled from this drawing.
EXCEPT FOR PLANNING & BUILDING REG. PURPOSES

THIS DRAWING TO BE READ IN CONJUNCTION WITH
DRAWING NO. PDC/01/13/115/01.

FINISHES:
SIDES OTHER THAN FLAT TO BE PLAIN CLAY
TILES TO MATCH EXISTING
WALLS PAINTED BRICKWORK TO MATCH EXISTING

Date	Revisions
A 24/5/13	MINOR REVISIONS ADDED N. ELEV.

© copyright
PDC Design & Development Ltd.

Client
Mr S Sethi

Job Title
Proposed extension to
Fawnhope residential care
home
54 STOCKHEATH ROAD
HAVANT PO9 5HQ

Drawing Title
ELEVATIONS
PROPOSED

Scale 1:100 1:200

Date 17 03 13 Drawn by PD

Drg No. PDC /01/13/115/04 Rev. A

