



All dimensions to be checked on site prior to commencement of any construction works. Figured dimensions are to be used in preference to scaled dimensions.

NOTES


Floor
Plans

 

NEW WALLS

 

DEMOLISHED WALLS

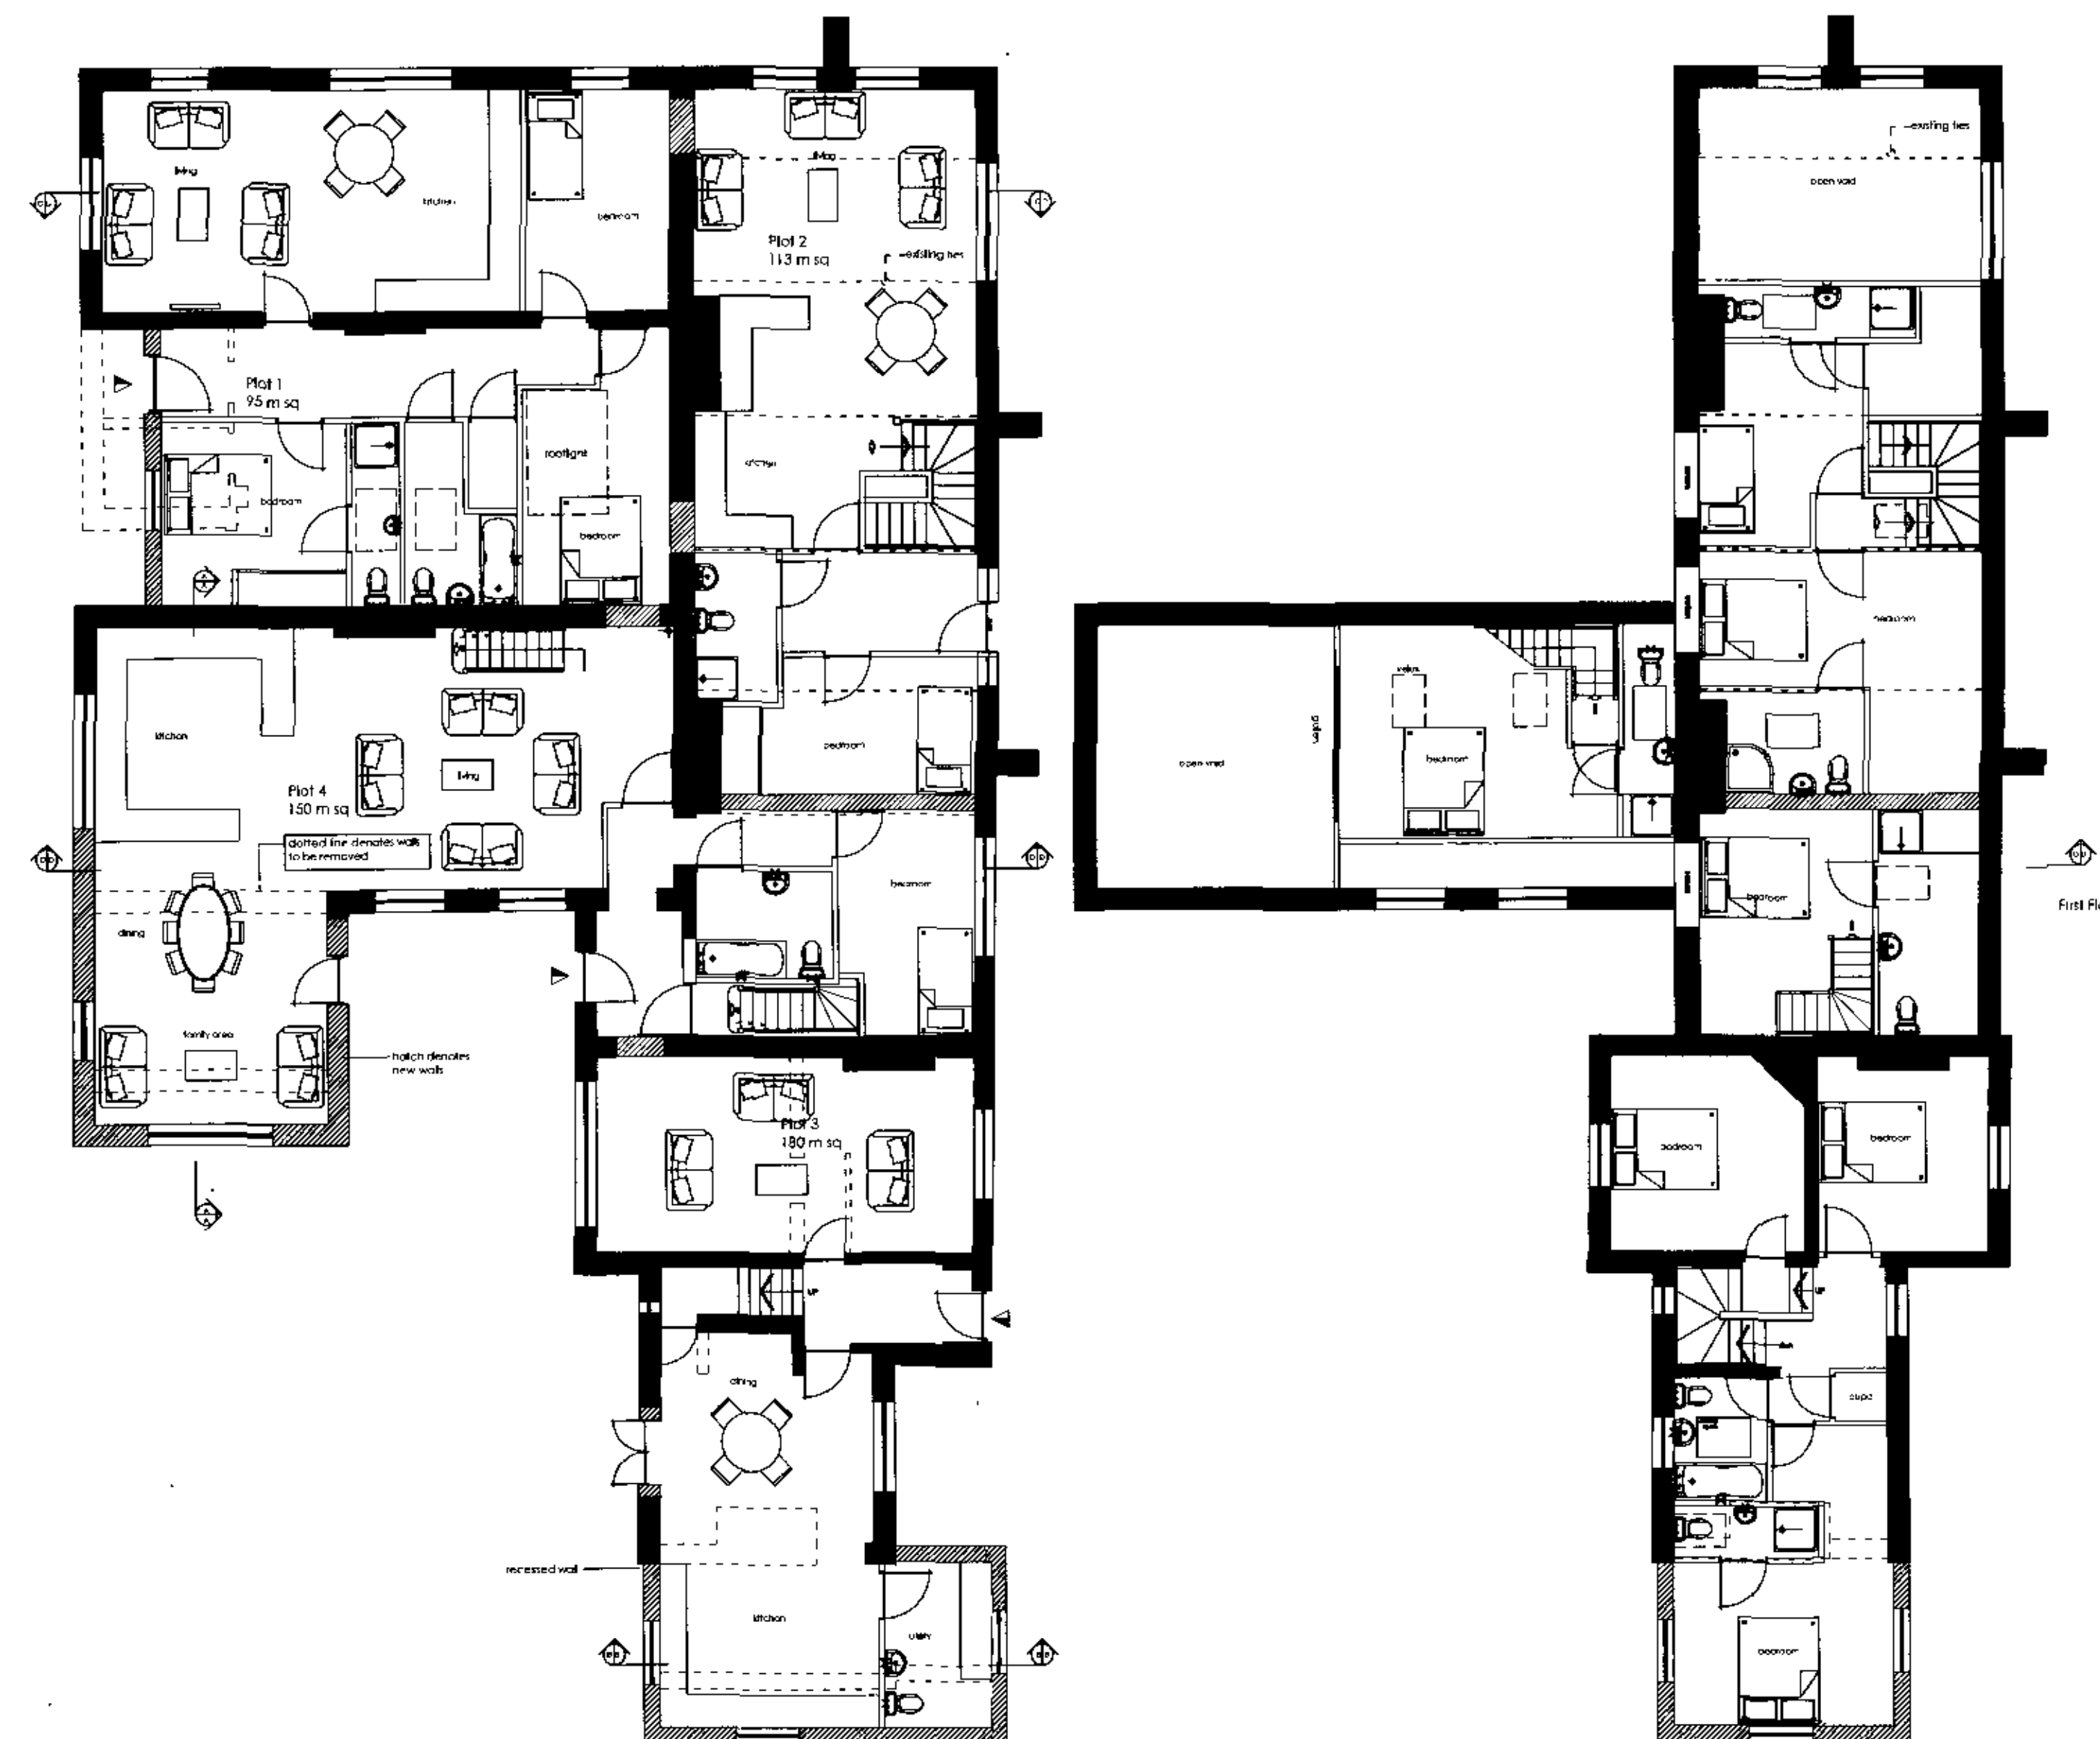

Revision	Description	Date	Drawn
A	Existing structural floor added, stair to cut a moving extension to plot 3 (existing to 100mm offset)	Dec, 12	CRP

Project:
BEDHAMPTON ARTS CENTRE
HAVANT ROAD
BEDHAMPTON
HAVANT

Drawing Title:
PROPOSED FLOOR PLANS AND SITE
PLAN

Chris Flint Associates Ltd
CHARTERED SURVEYORS - PROJECT MANAGERS
DEVELOPMENT CONSULTANTS

Drawn By	Date	Checked By	Date	Approved By	Date
CF	21/09/12				
Drawing No.		Revision		Scale	
CFA	FULL	01	A	1:100	

PLANNING

2 Emerald Close Waterlooville Hants PO7 8NZ
tel: 023 92 432484 fax: 023 92 358554 Email: cflint@flint.co.uk