


NORTH

SOUTH

EAST

WEST

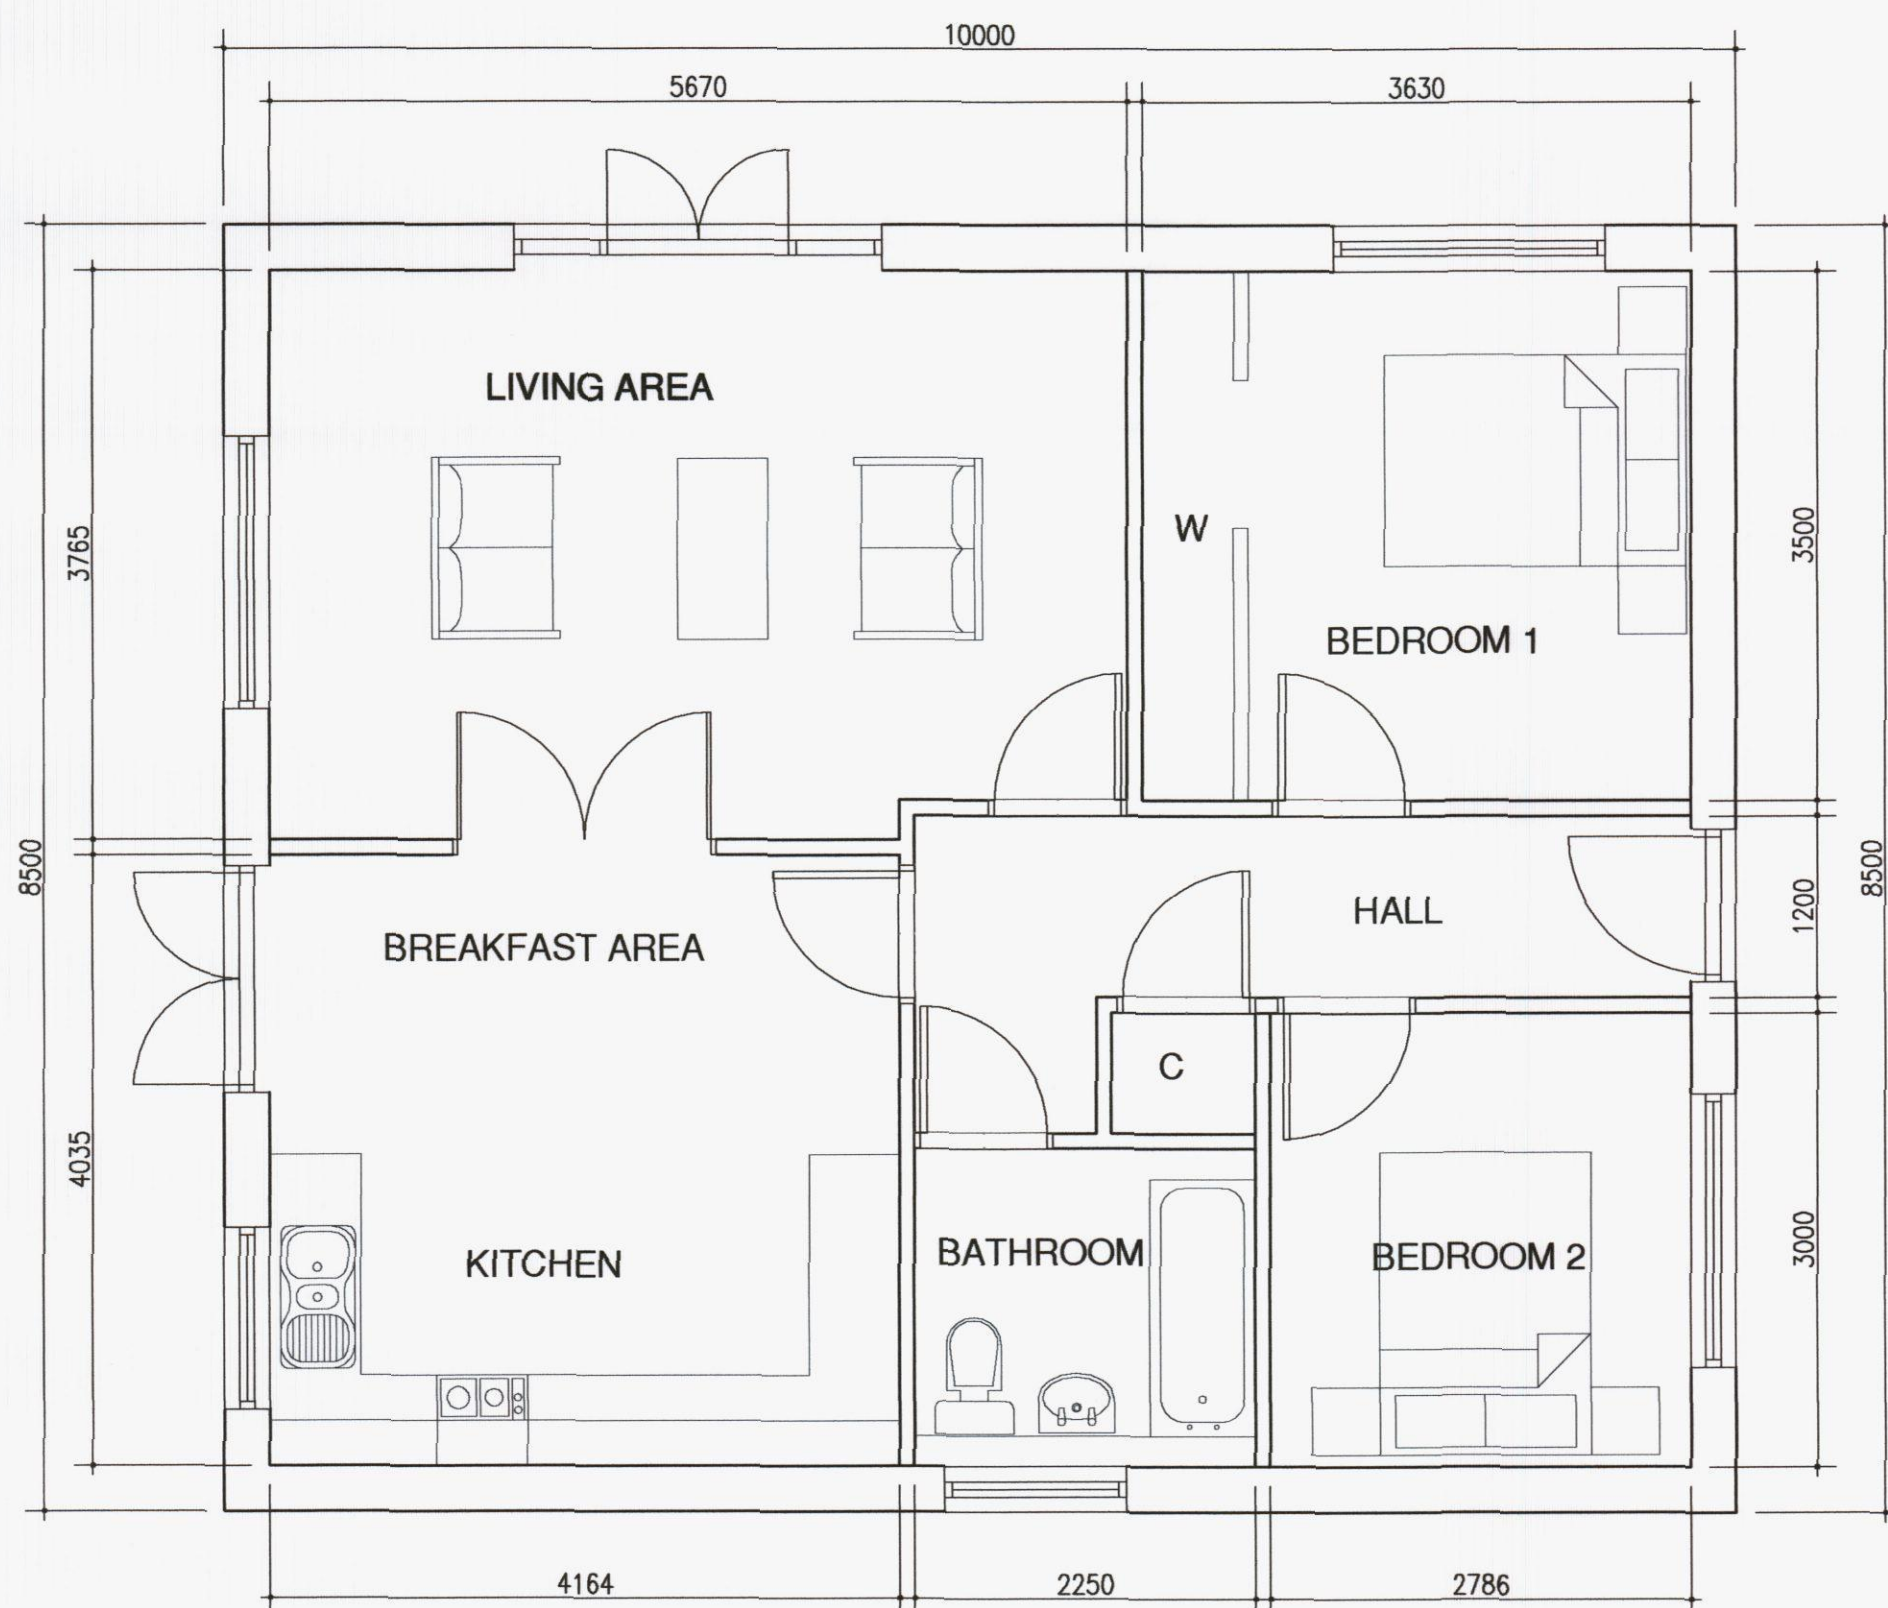

Ground Floor Plan



A	Drawing updated	mw 26.02.13	Chk / Date
-	Original Issue		
Rev		Dwn / Date	Chk / Date

This drawing is copyright and must not be disclosed to third parties without permission
Scaled dimensions are not to be used for construction

4 Queensgate
Queens Road
Fareham
Hampshire
PO16 0NW

Tel: 01329 288911
Fax: 01329 221913
E-mail: admin@m2architecture.com

PROJECT

Proposed Development on Land Adjacent
18 Glebe Close
Hayling Island

CLIENT

M Proctor

DRAWING TITLE

Plans, Elevations,

PROJECT NO.	DRAWING NO.	REV.	SCALE
12040	102	A	1:50 1:100

