



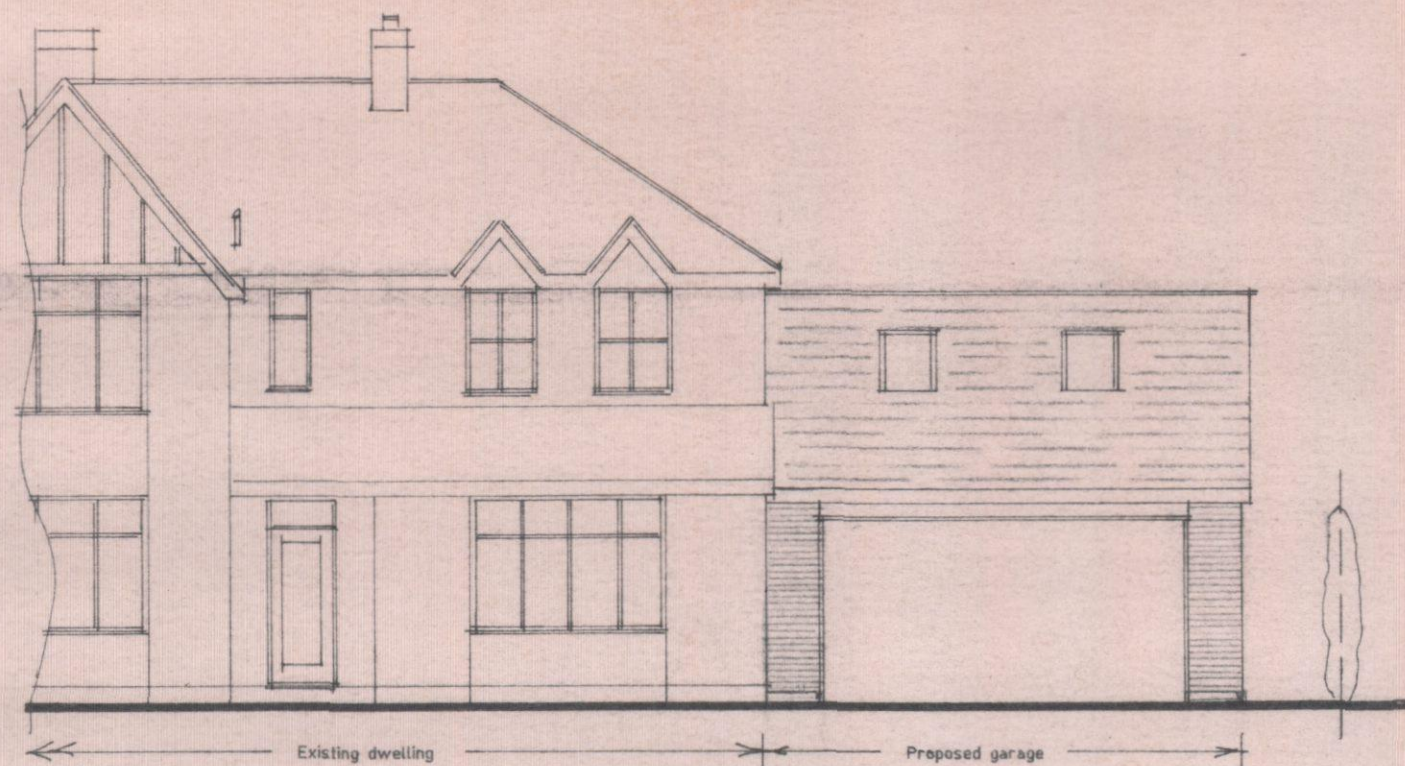


West Elevation.

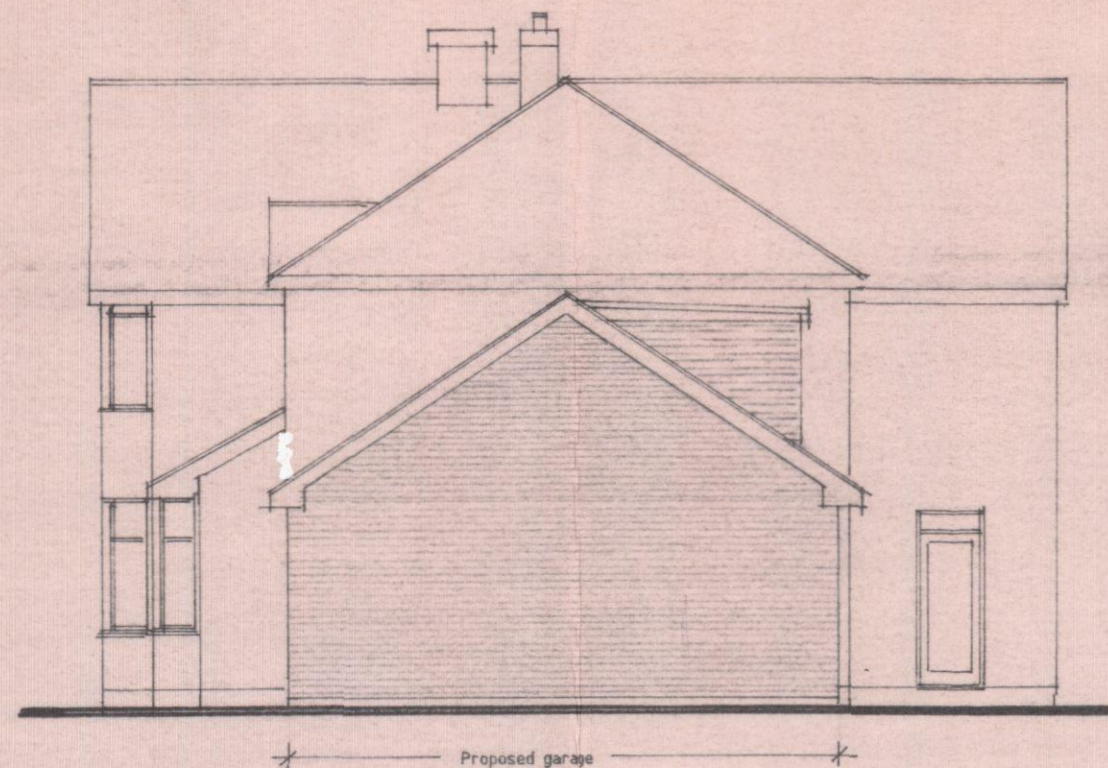


South Elevation.




East Elevation.

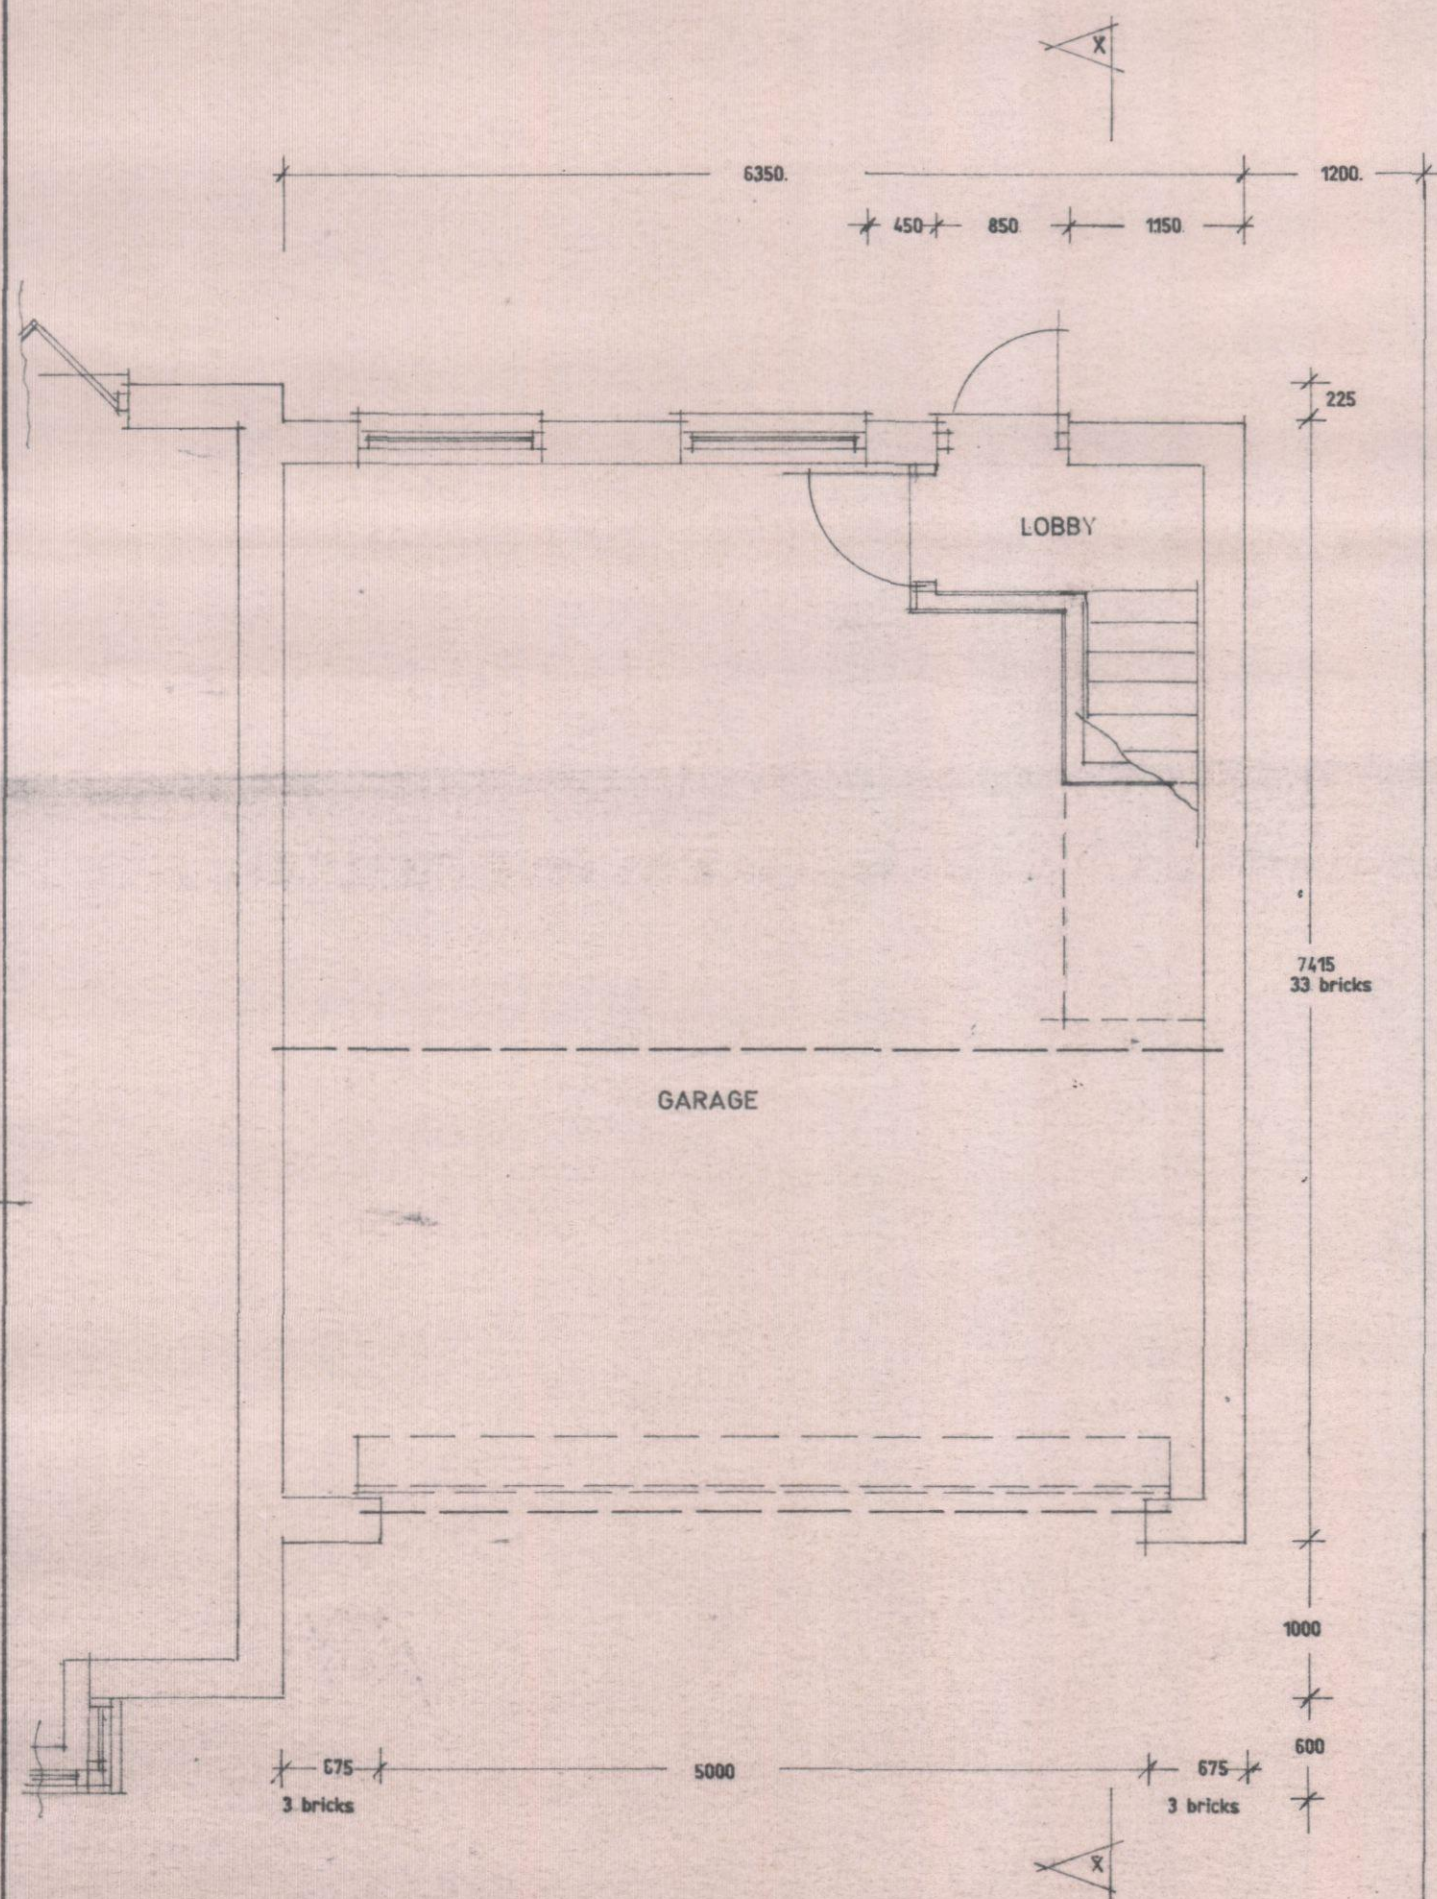


Proposed Ground Floor Layout.

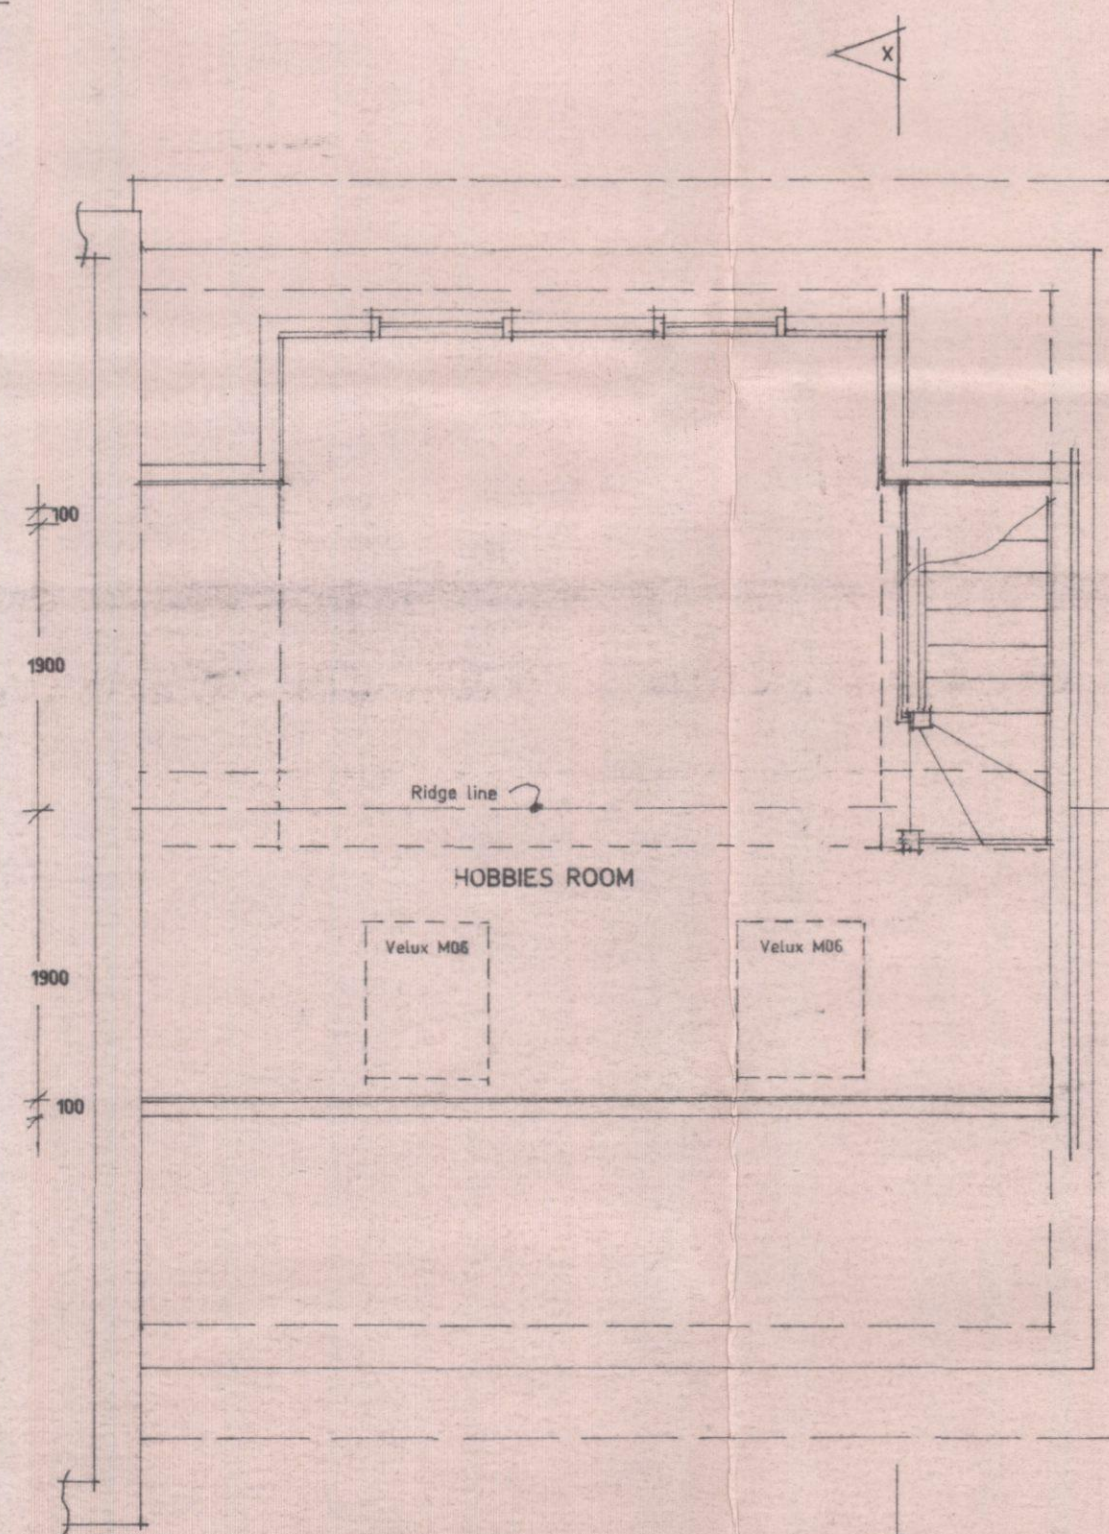

Proposed Room in Roof Layout.

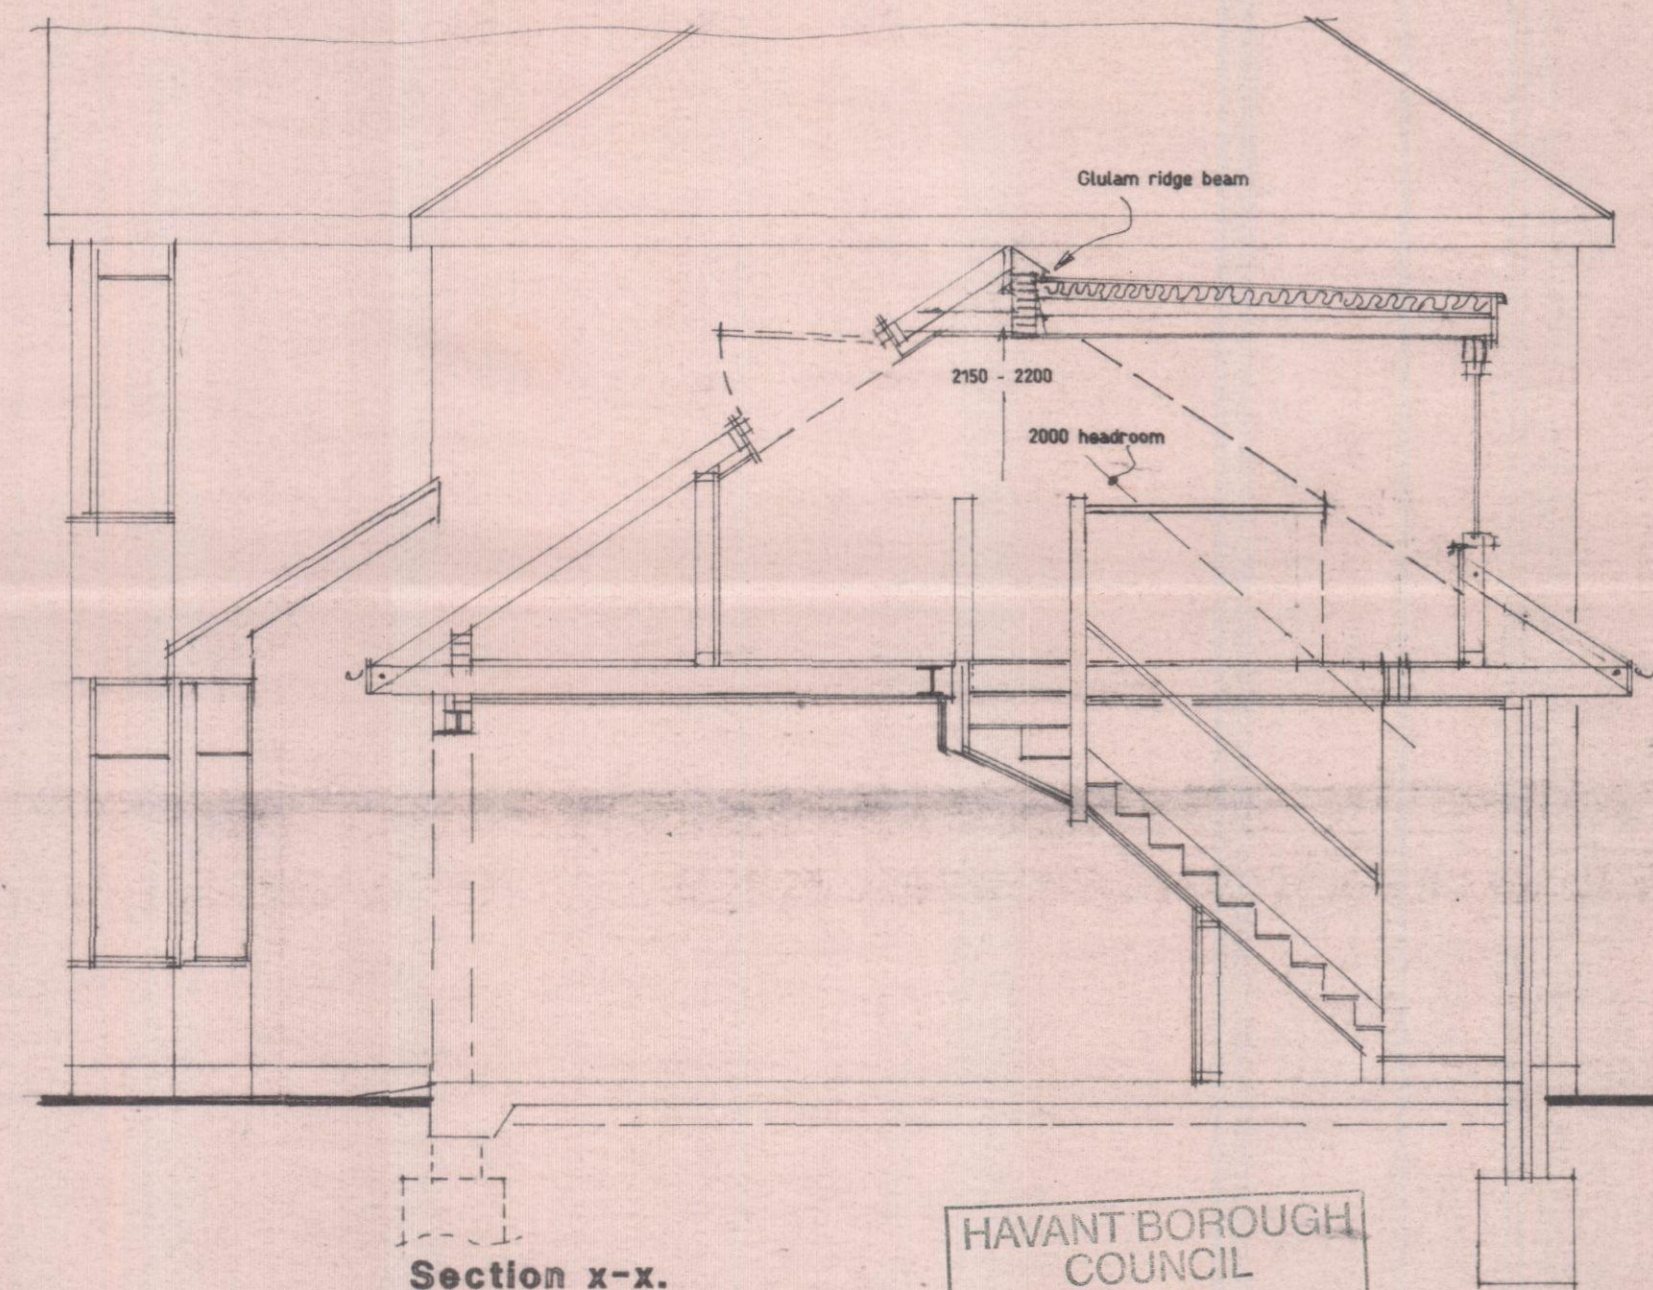

Section x-x.

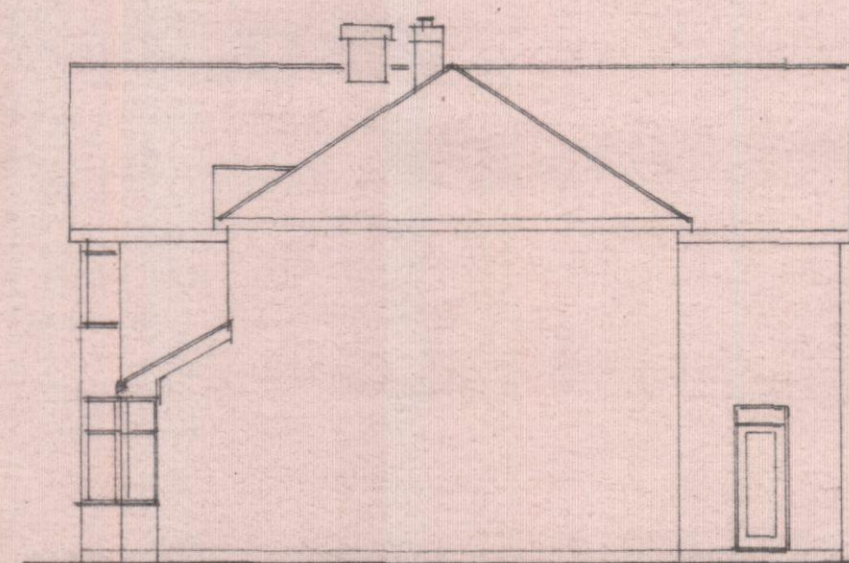

Existing South Elevation.



Proposed side garage with hobbies room within roof at 248 Havant Road, Hayling Island, Hants. PO11 0LN

S. Davis Esq.

Scale 1:50 1:100 1:125 Date January 2013

A2 Drawing Number

8

Revision

A