


**PROPOSED CONSERVATORY TO FRONT ELEVATION.  
88, RAILS LANE, HAYLING ISLAND, HANTS.  
FOR MR & MRS F. MITCHELL.**

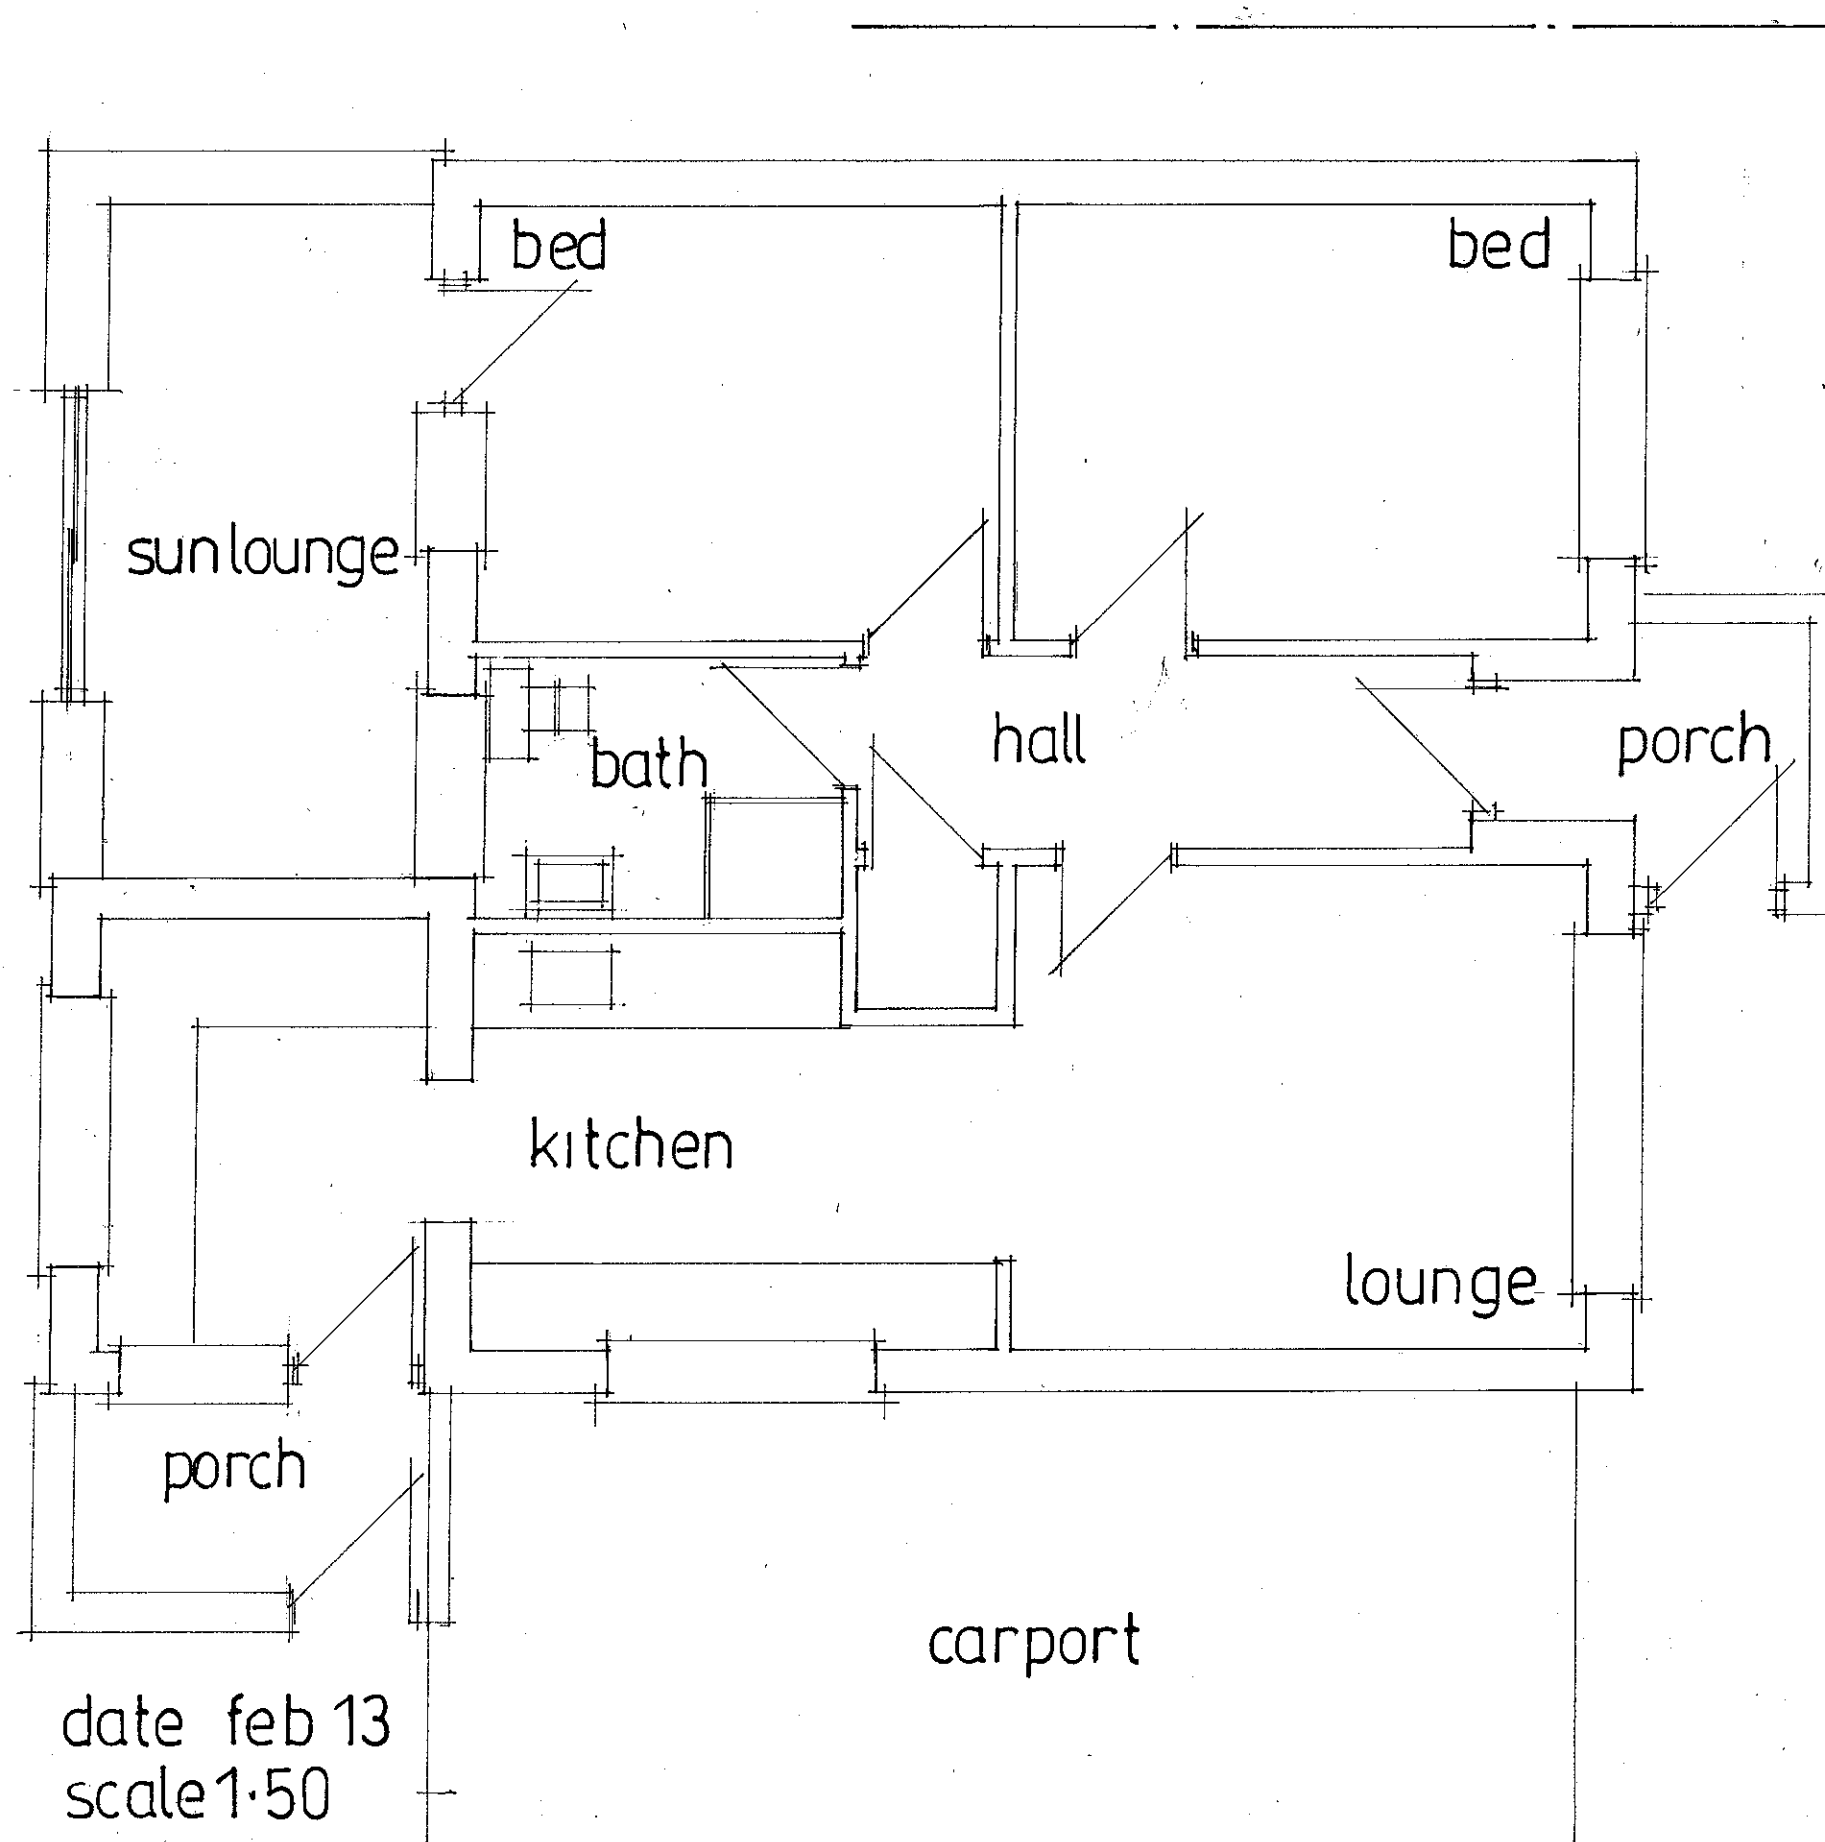

**EXISTING LAYOUT**

PETER J. WALKER MRICS  
CHARTERED SURVEYOR  
182 SEAFRONT, HAYLING ISLAND, HANTS  
PO11 9 AN

TEL: 02392 467571

date feb 13  
scale 1:50