


NOTE : THIS DRAWING IS NOT A SPECIFICATION OF WORK AND IS ONLY FOR THE PURPOSE OF GAINING TOWN PLANNING AND BUILDING REGULATION APPROVALS. ALL DETAILS/DIMENSIONS MUST BE CHECKED ON SITE BEFORE COMMENCEMENT OF WORK BY CONTRACTOR




Proposed Front Elevation




Proposed Rear Elevation

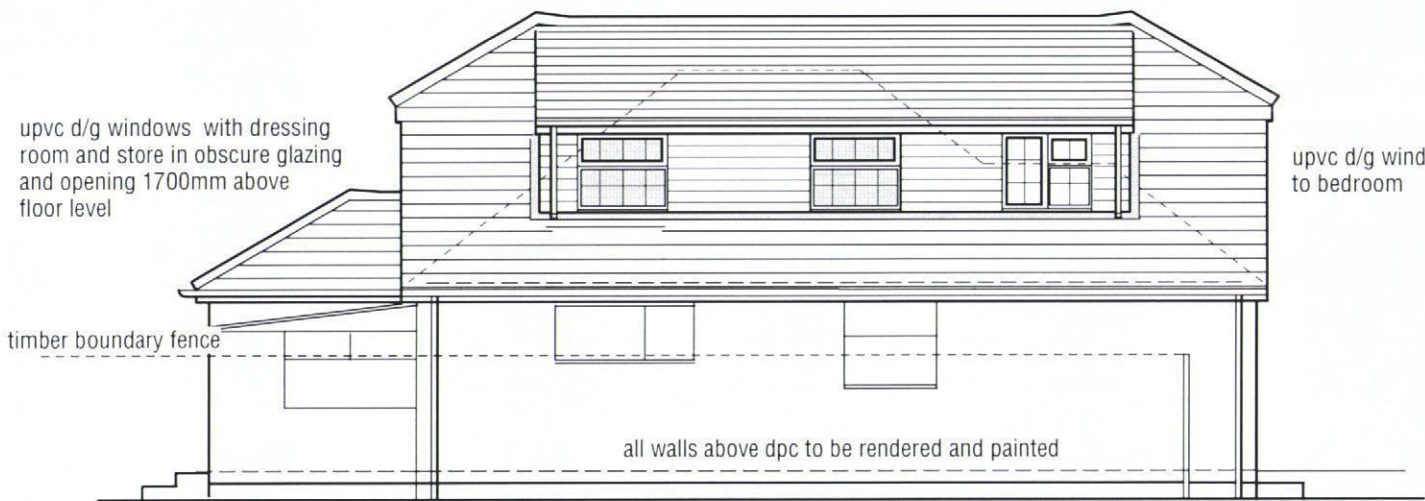


Proposed Side Elevation

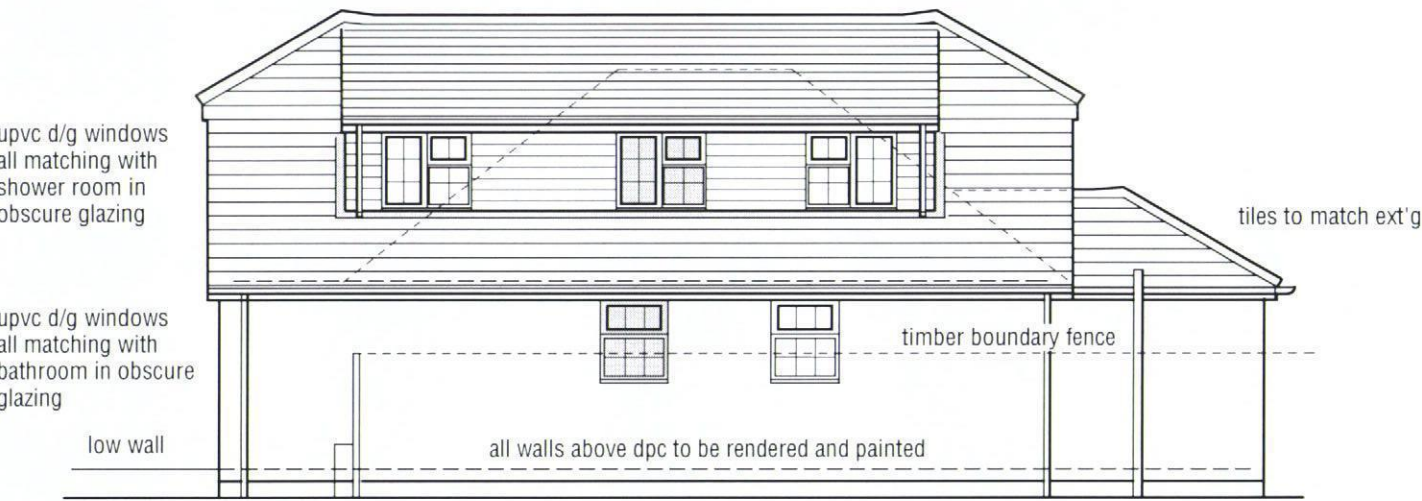


Proposed Side Elevation

 

Scale 1 : 200

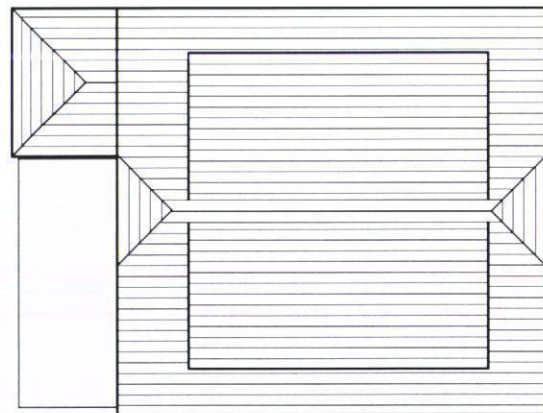

Proposed Roof Plan

 

Scale 1 : 100



Proposed Alteration to Roof with Side Dormers and Single Storey Front and Side Extensions For:- Mr & Mrs D. Jervis
185 Silverdale Drive, Waterlooville. PO7 6DX
Proposed Elevations and Roof Plan
Scale 1 : 100 & 1 : 200 @ A3
Dwg. No.250513pl3