

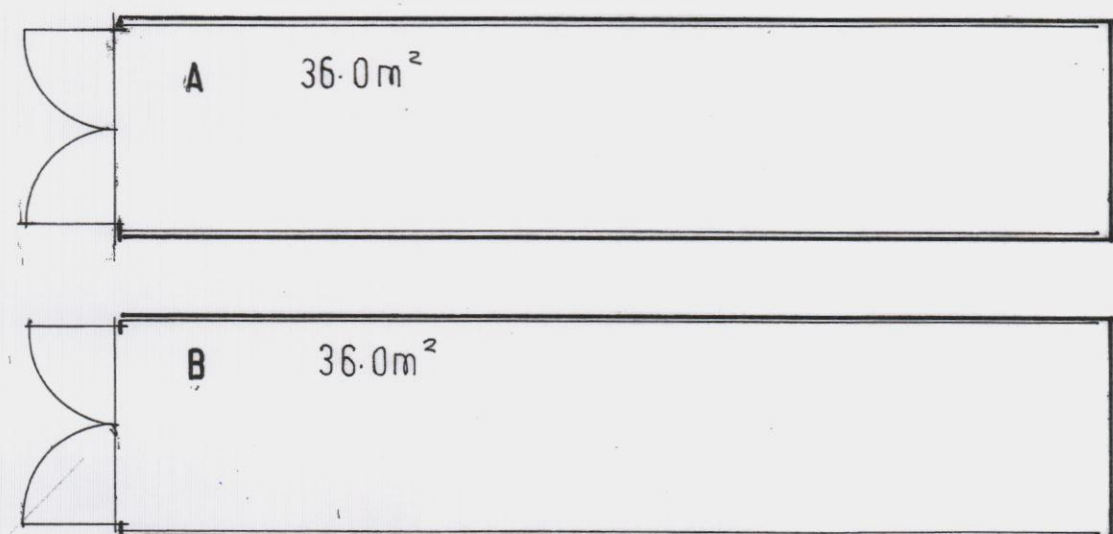


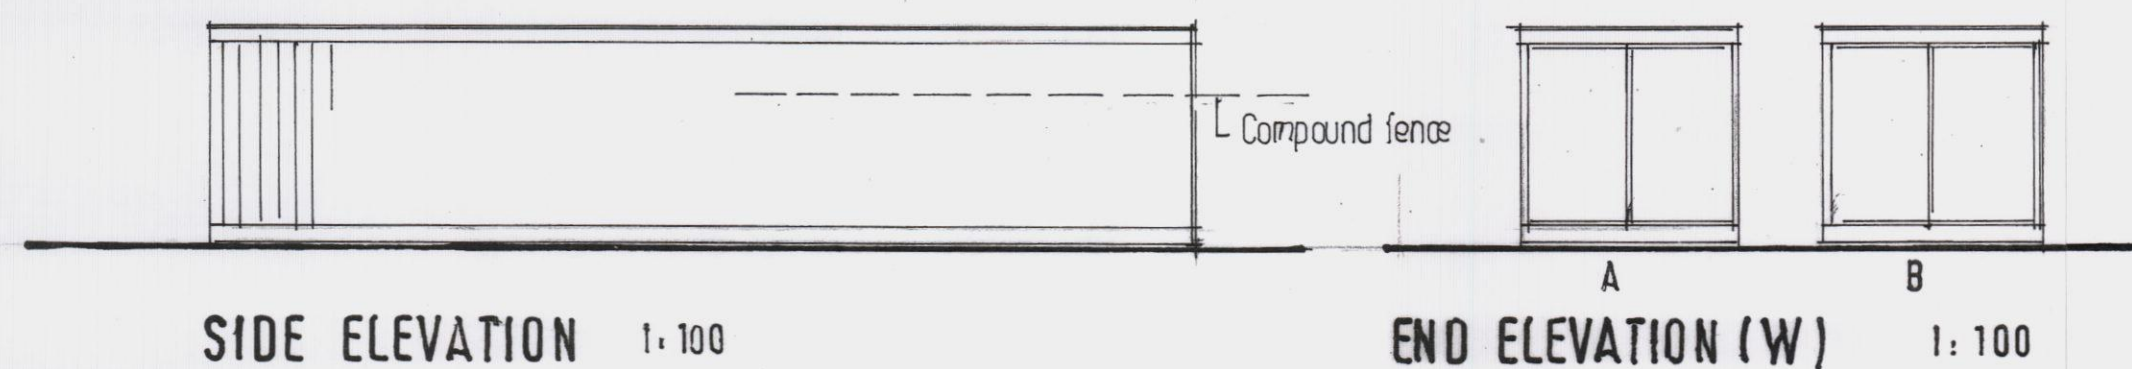

PLAN 1:100

Location Plan
1:1250

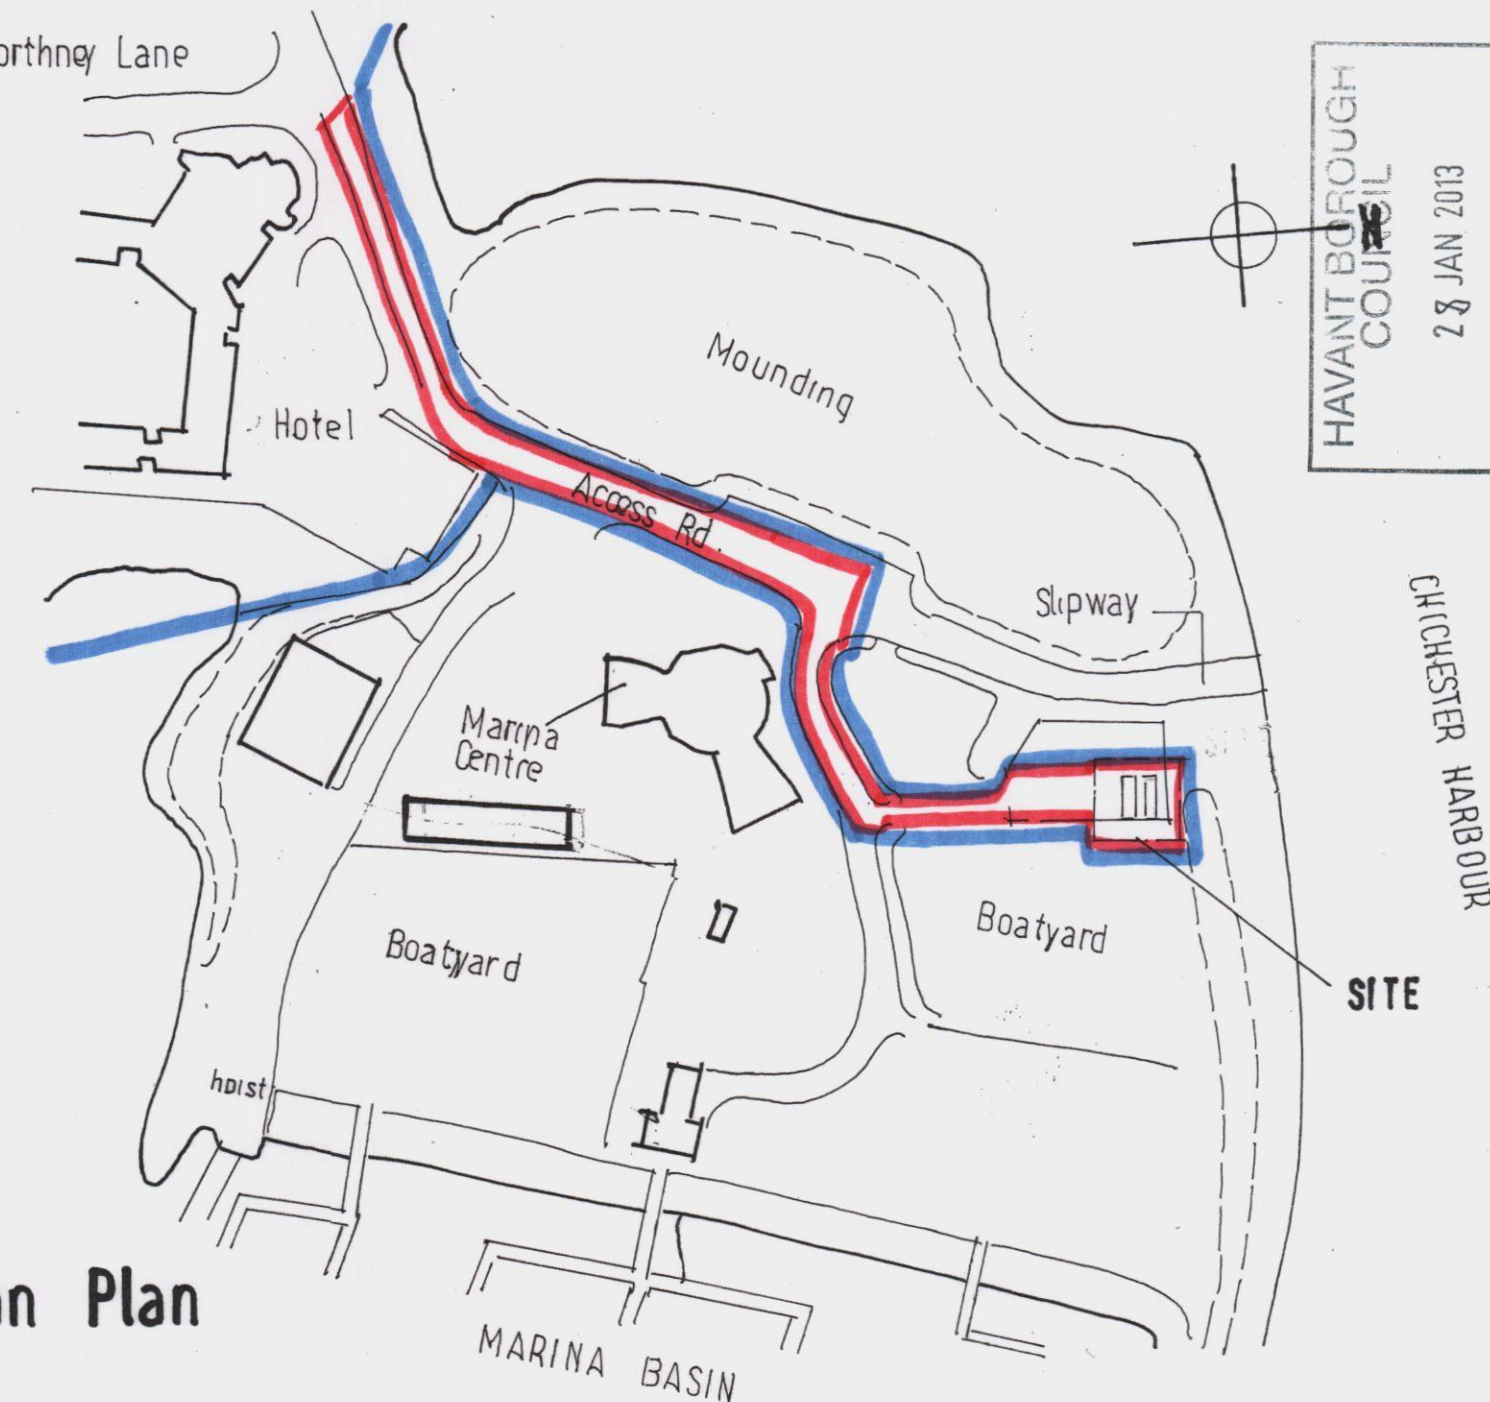


HAVANT BOROUGH COUNCIL
28 JAN 2013
RECEIVED

CHICHESTER HARBOUR

Marina Centre

SITE PLAN 1:500

0 30 m

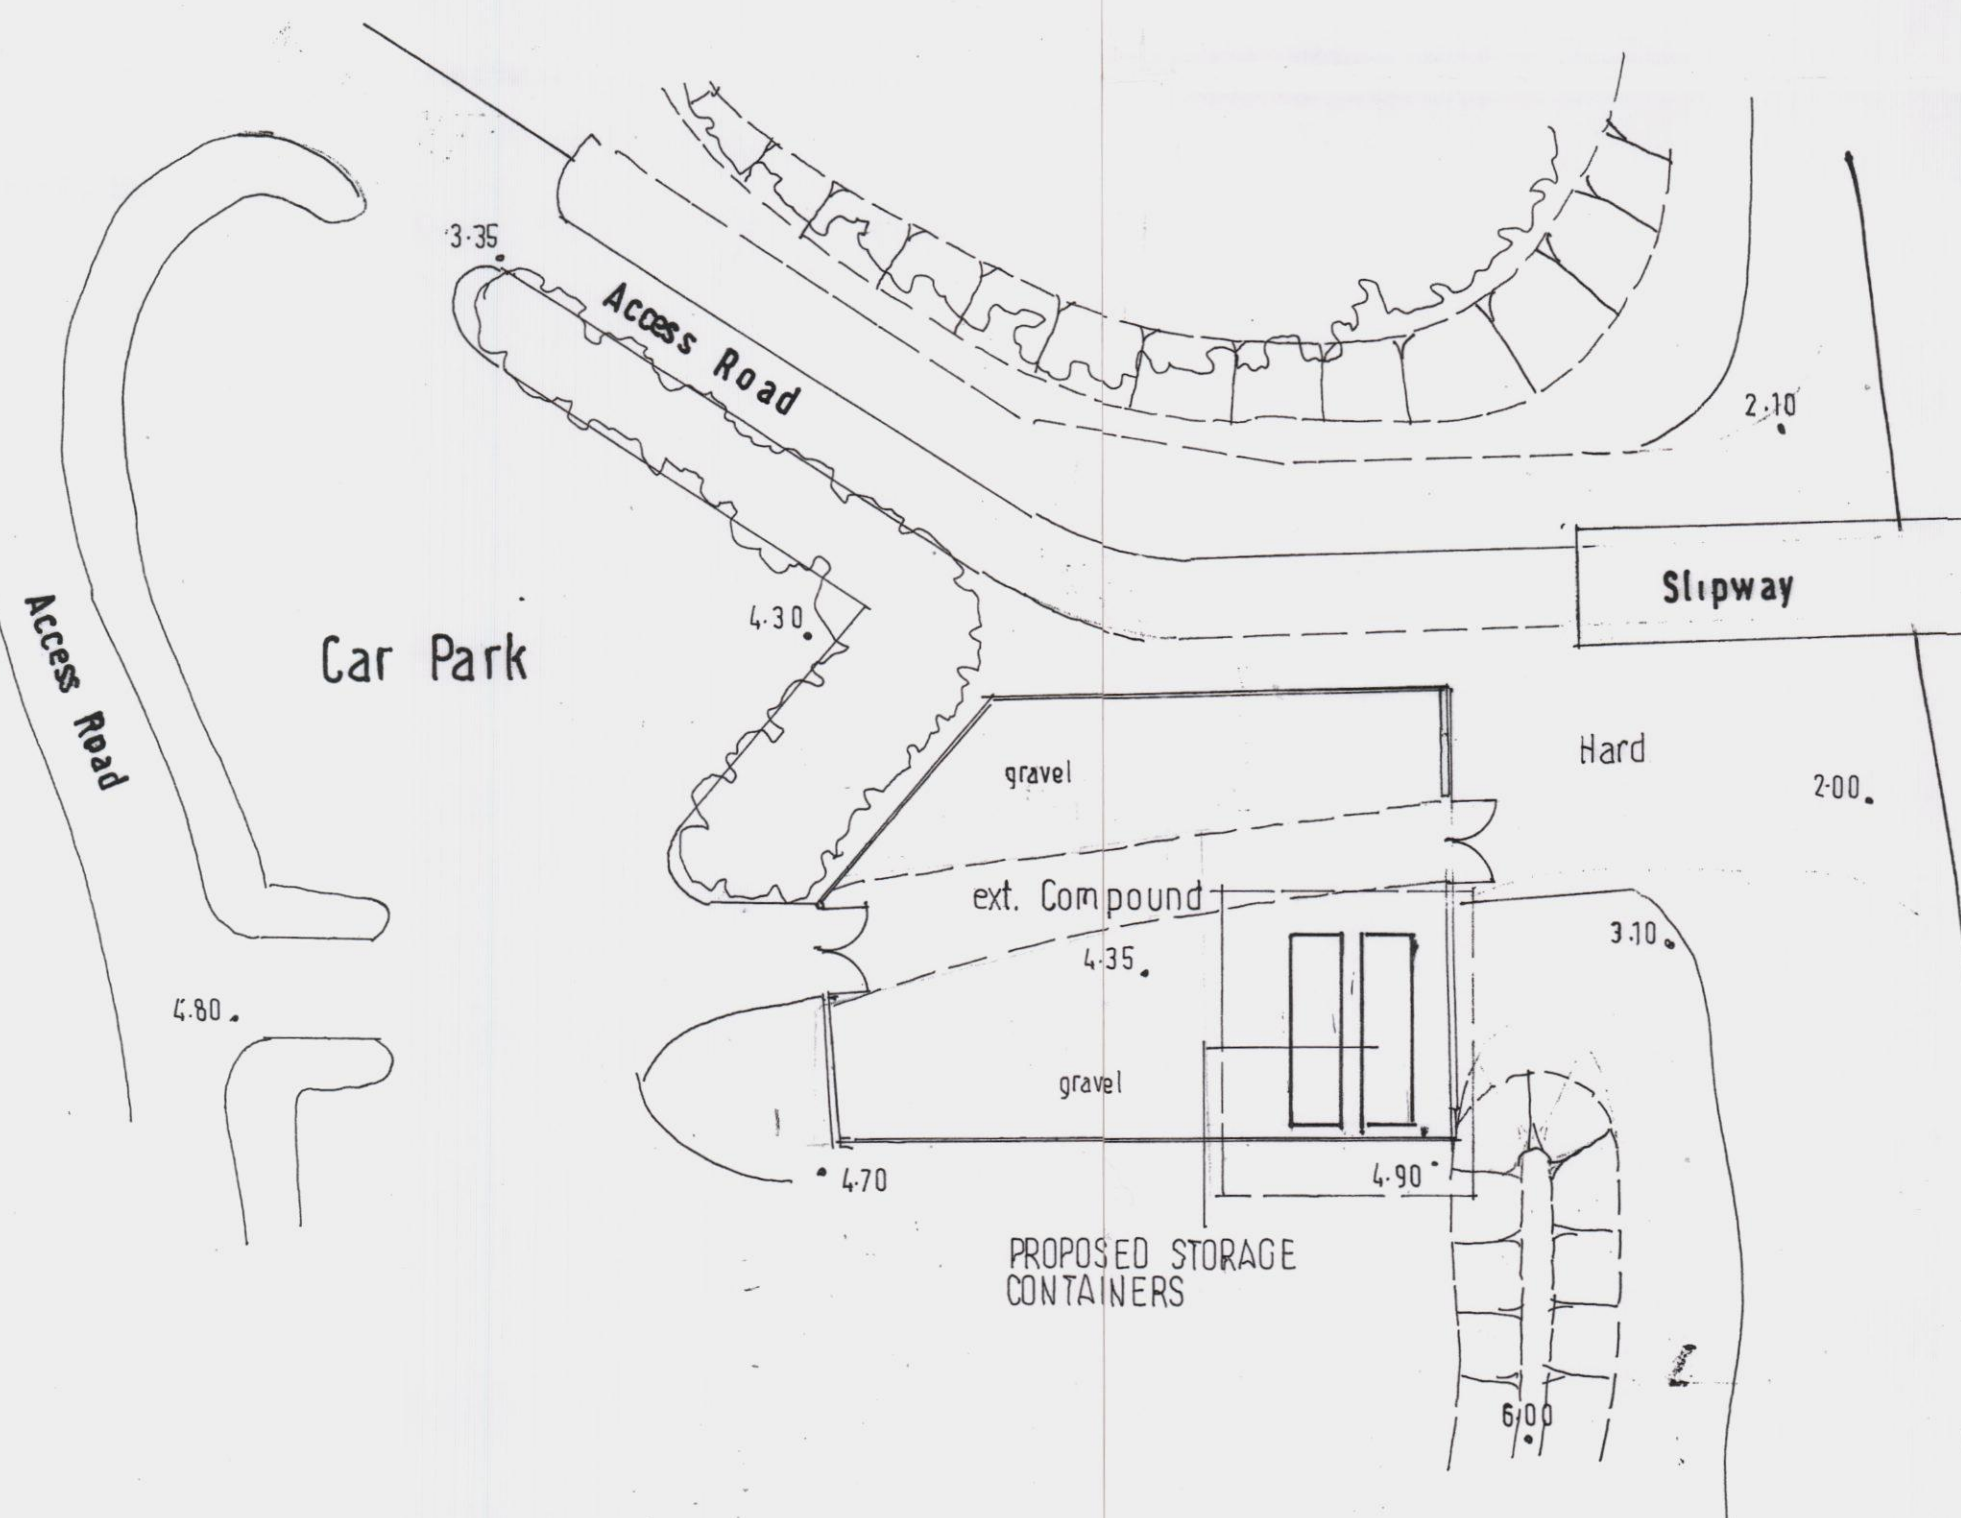

CHICHESTER HARBOUR

This drawing is the copyright of the Architect and should not be copied or reproduced without the written consent of the Architect. Use written dimensions only and do not scale.



MARINA DEVELOPMENTS

project
**NORTHNEY MARINA
HAYLING ISLAND**

title
**TEMPORARY STORAGE
CONTAINERS**

CANFORD CLIFFS ARCHITECTS
28 Haven Road Canford Cliffs
Poole Dorset BH13 7LP
TELEPHONE 01202 708192
FACSIMILE 01202 700976

scale date 1. 2013

project no	drg no	rev.
2765	1	