


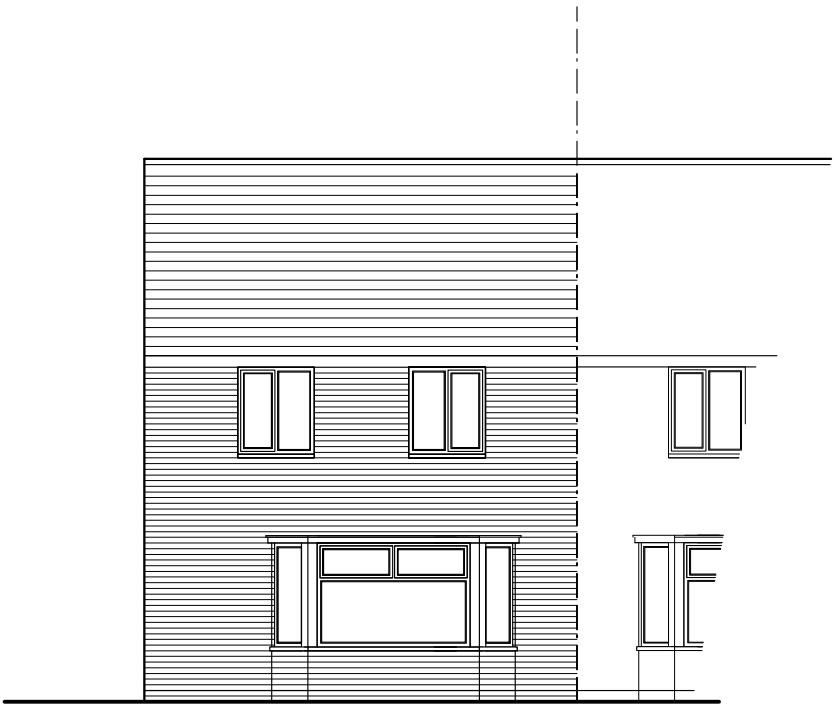

Front Elevation



Side Elevation



Rear Elevation

-			
REV	Drawn	Notes	Date

K | G | M | DESIGN

Little Marloes, Farm Road, Bracklesham Bay,
West Sussex, PO20 8JT

T: 01243 673597. M: 07979 406677. E: kgmdesign@live.co.uk

04.138. 04



Copyright. Check all dimensions on site.
This drawing is only to be used on the site for which designed.

Client: **Mr W Lambe**
Project: **158 Blendworth Crescent, Havant,
Hampshire, PO9 2BH**
Drawing: **Existing Elevations**
Scale: 1:100 @ A3
Date: 18.02.2013
Drawn: K.G.M. Checked: