
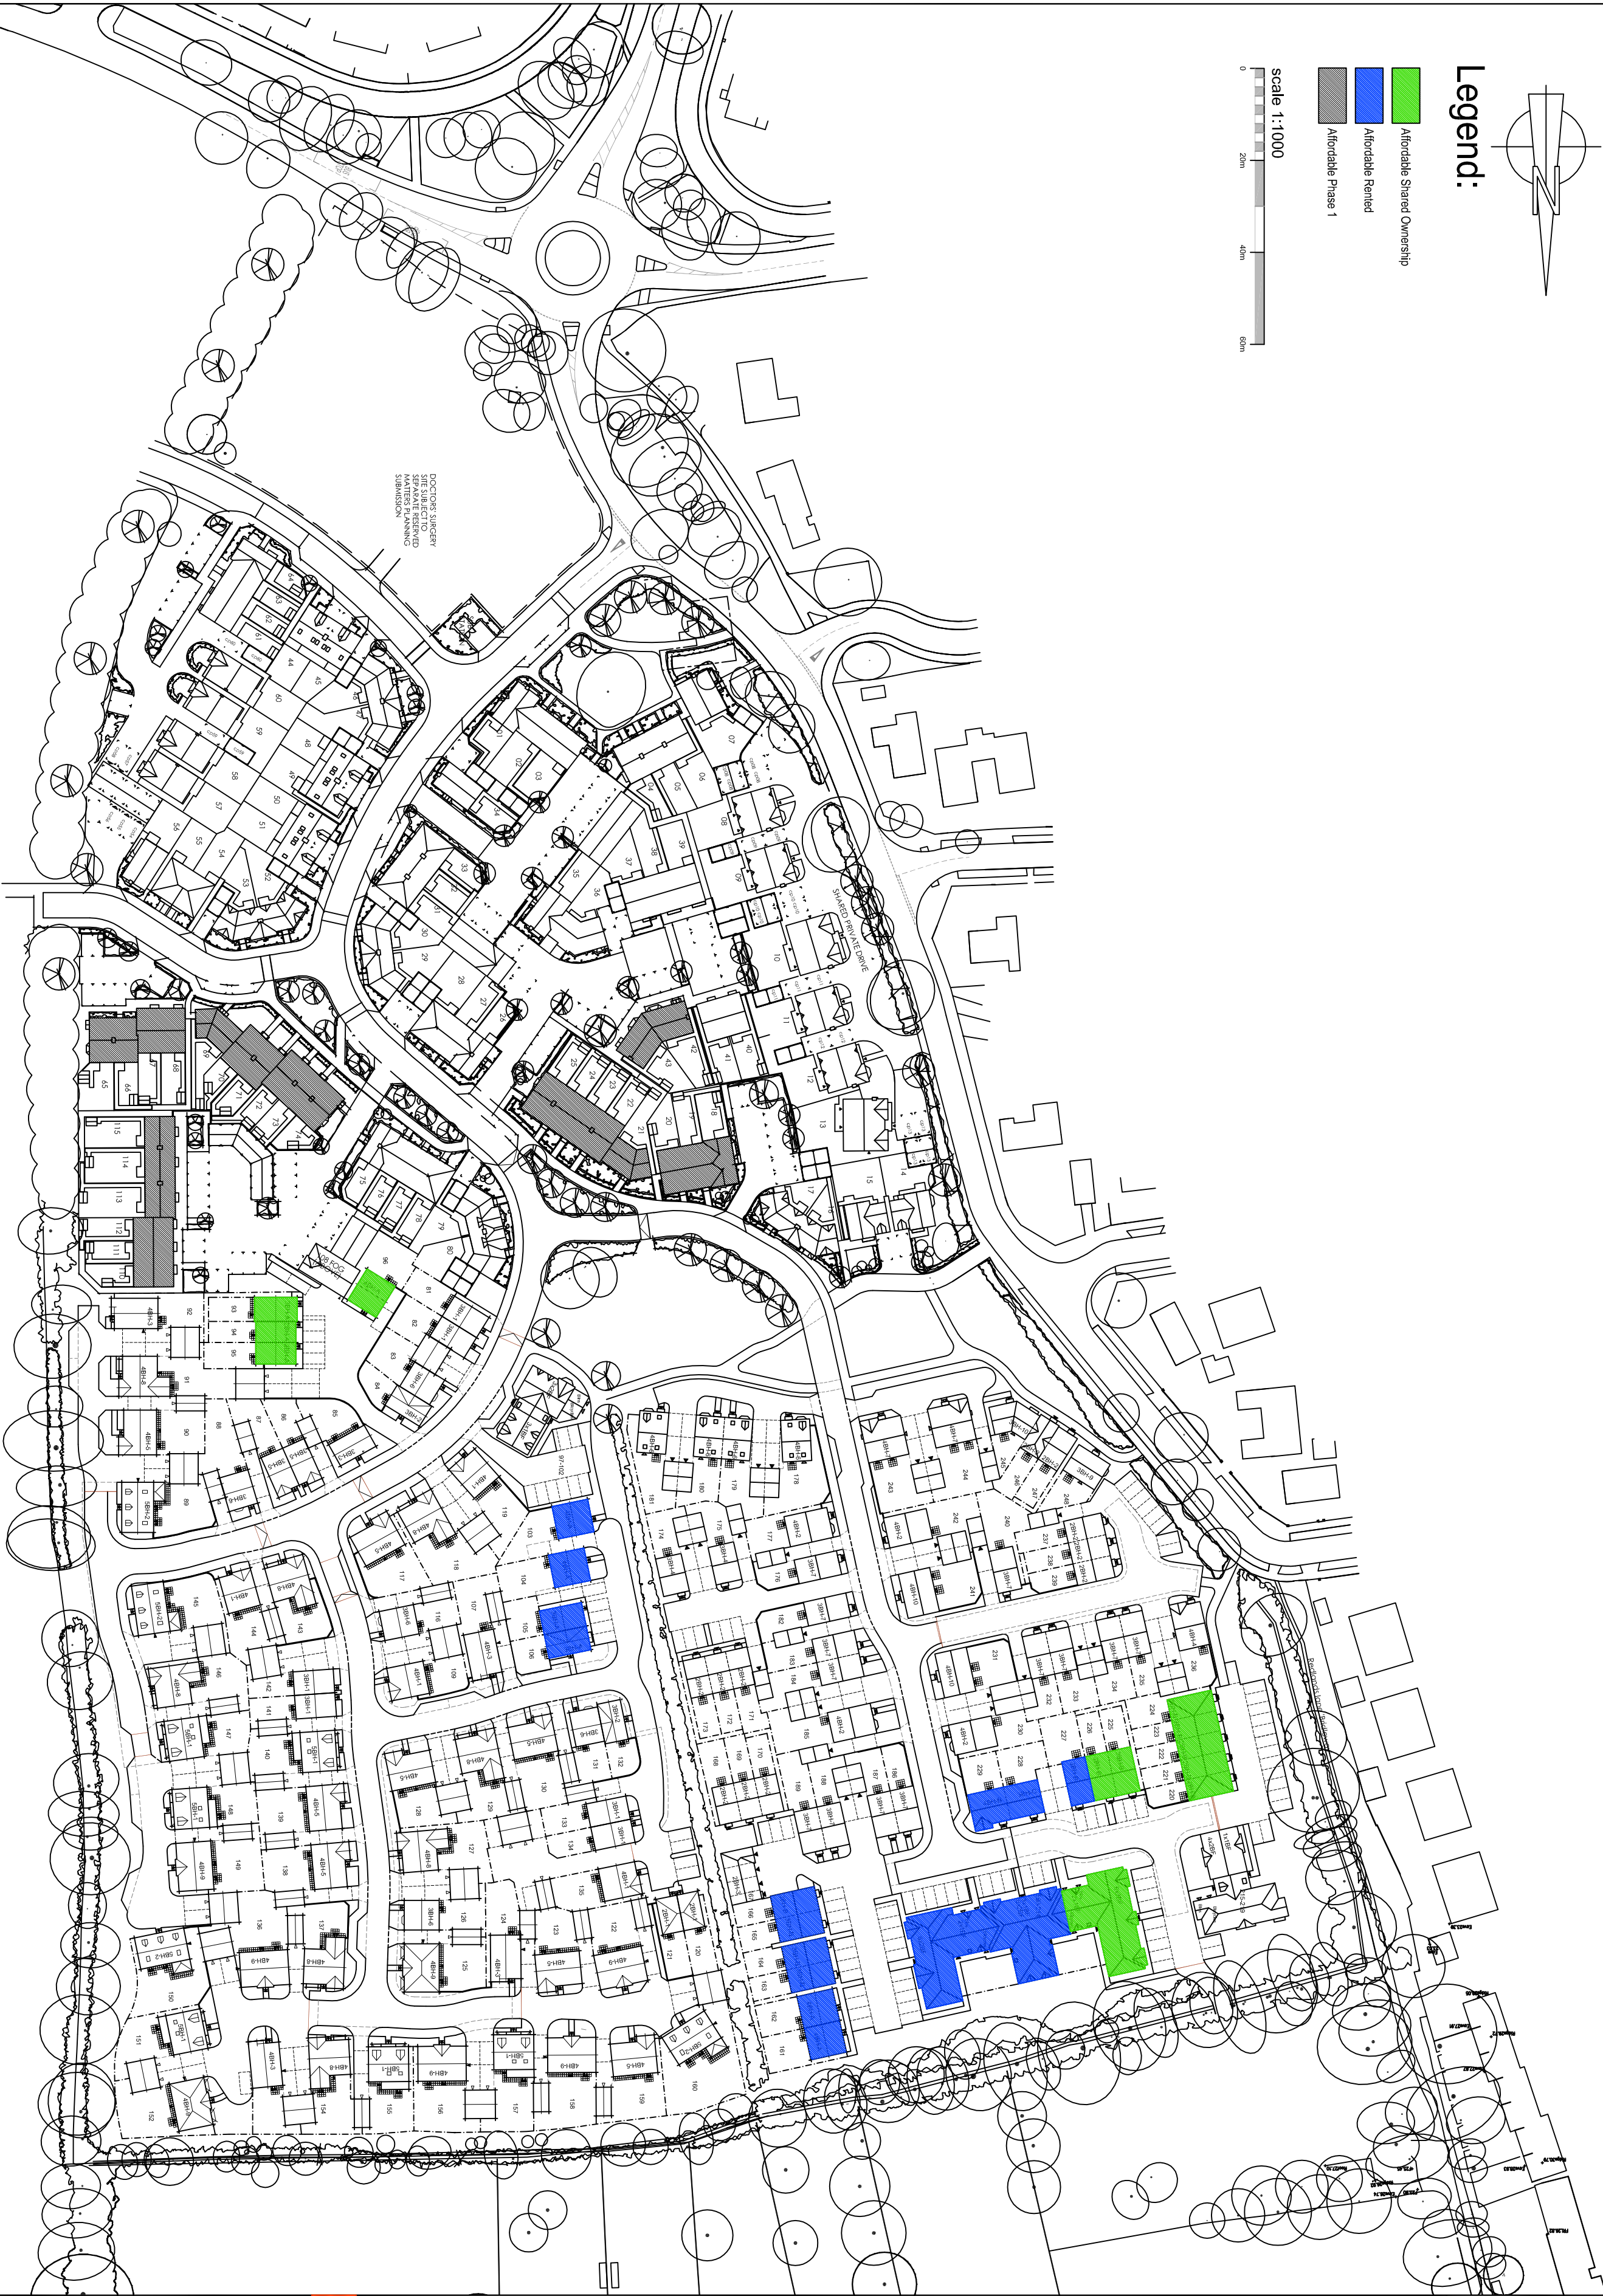


Legend:

- Affordable Shared Ownership
- Affordable Rented
- Affordable Phase 1

 

NOTES

Permission is granted to scale from this drawing for the purpose of Local Authority Planning Approval only. In all other circumstances DO NOT scale from this drawing. Please contact this office for any additional information required.

Contractors, Sub Contractors and Suppliers are to check all relevant dimensions and levels of the site and building before commencing any stop drawings or building work. Any discrepancies should be recorded to the Architect.

Where applicable this drawing is to be read in conjunction with the Consultants drawings.

This drawing is the copyright of Tetlow King Ltd ©. All rights reserved. Ordnance Survey Data © Crown Copyright. All rights reserved. Licence No. 100007359

REV	DESCRIPTION	DATE	AUTH	CHKD
A	Affordable housing layout revised to suit updated Site Plan	31/07/12	CAW	

PLANNING

ARCHITECTS · URBAN DESIGNERS · SUSTAINABILITY CONSULTANTS
Building 300, The Grange, Romsey Road, Wickham, Romsey, Hampshire, SO51 0AE
Tel: 01794 567703 Fax: 01794 515517 Web: www.tetlowking.co.uk

PROJECT
Hampshire Farm Phase 2
Emsworth
for Bellway Homes and Bloor Homes

DRAWING
Affordable Housing Layout

SCALE	DATE	AUTHOR	CHKD
1:1000 @ A2	July 2012	MP	
JOB NO.	DRAWING NO.	REV	
PL120418	AHL-01	A	