

Permission is granted to scale from this drawing for the purpose of Local Authority Planning Approval only. In all other circumstances DO NOT scale from this drawing. Please contact this office for any additional information required.


Contractors, Sub Contractors and Suppliers are to check all relevant dimensions and levels of the site and building before commencing any shop drawings or building work. Any discrepancies should be recorded to the Architect.

Where applicable this drawing is to be read in conjunction with the Consultants' drawings.

This drawing is the copyright of Tetlow King Ltd @. All rights reserved.


Ordinance Survey Data © Crown Copyright. All rights reserved. Licence No. 100007359

REV	DESCRIPTION	DATE	AUTH	CHKD
-----	-------------	------	------	------

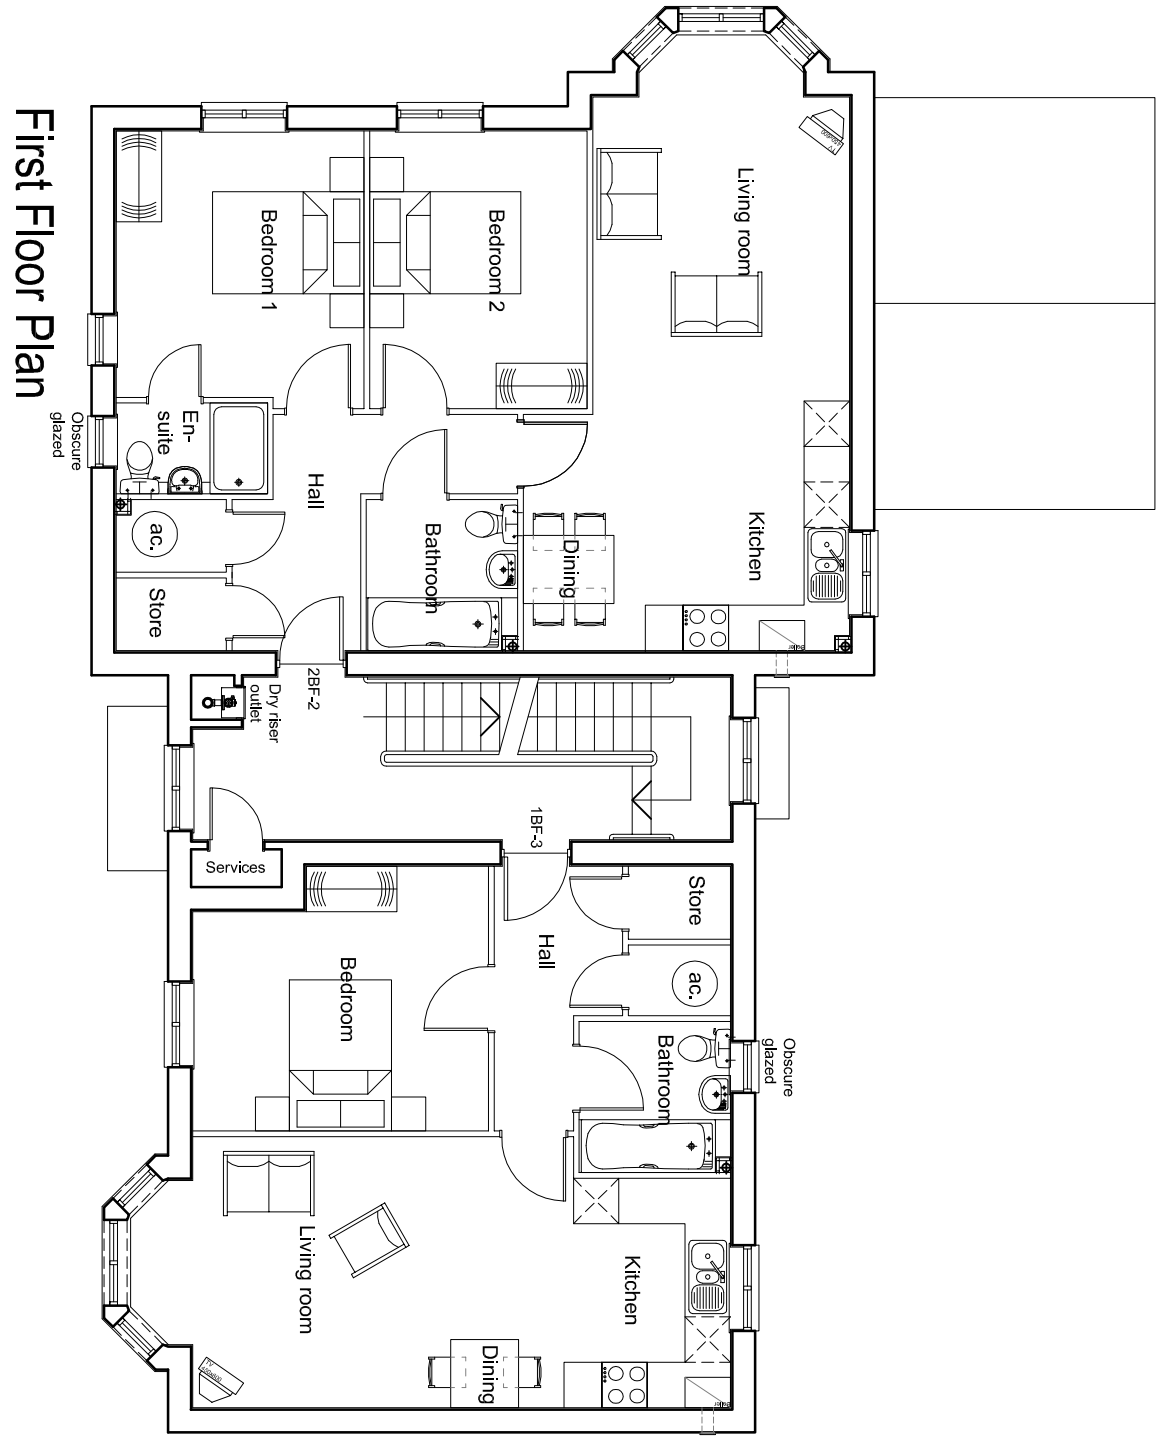

First Floor Plan

Housetype	2BF-2	Variation	Housetype	1BF-3	Variation		
Bedrooms	2	Persons	4	Bedrooms	1	Persons	2
Sq.ft	760	Sq.m	70.65	Sq.ft	563	Sq.m	52.33

 

PLANNING

TETLOW KING

ARCHITECTS : URBAN DESIGNERS : SUSTAINABILITY CONSULTANTS

Building 302, The Georges, Romney Road, Michelmarsh, Romney, Hampshire, SO51 0AE
Tel: 01794 367703 Fax: 01794 519517 Web: www.tetlowking.co.uk

PROJECT

Hampshire Farm

Emsworth

for Bloor Homes and Bellway Homes

DRAWING

Plots 97-102

First Floor Plan

3no. 2-Bed + 3no. 1-Bed Flats

SCALE	DATE	AUTHOR	CHKD
1:100 @ A3	04/12	MP	VJ

JOB NO.	DRAWING NO.	REV
PL111203	P.97--102.p2	