


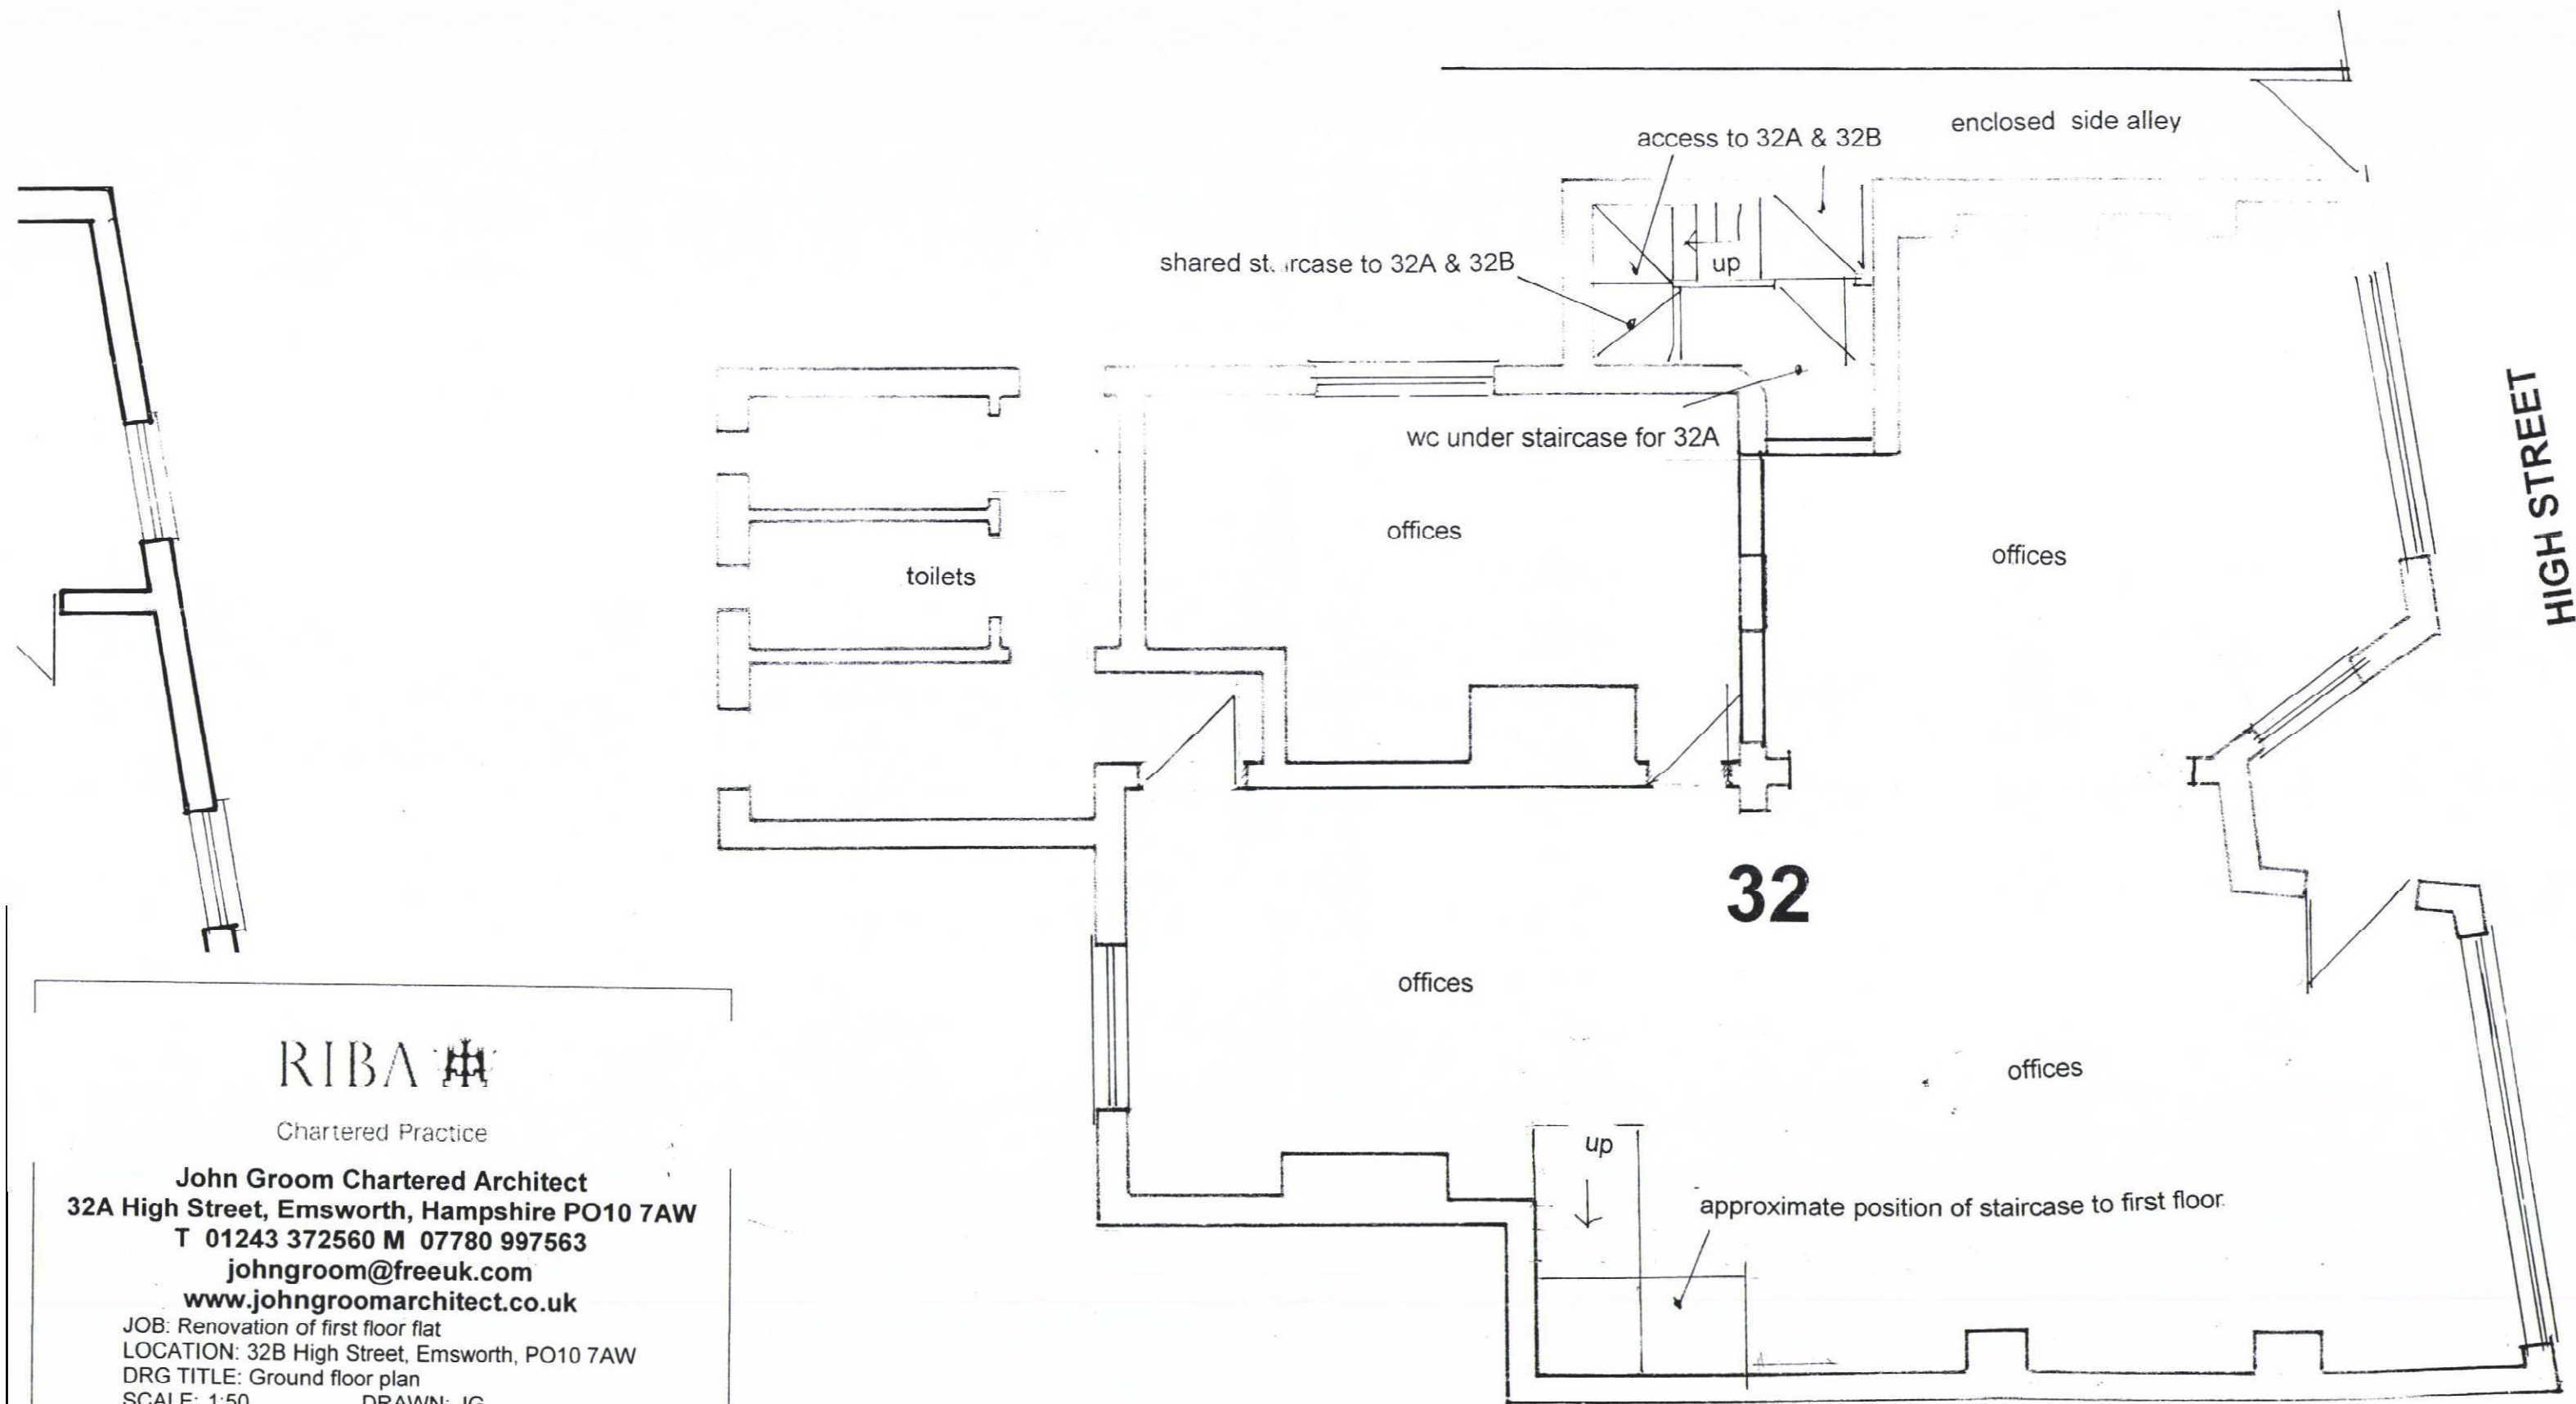

RIBA

Chartered Practice

John Groom Chartered Architect
 32A High Street, Emsworth, Hampshire PO10 7AW
 T 01243 372560 M 07780 997563
 johngroom@freeuk.com
 www.johngroomarchitect.co.uk

JOB: Renovation of first floor flat
 LOCATION: 32B High Street, Emsworth, PO10 7AW
 DRG TITLE: Ground floor plan
 SCALE: 1:50 DRAWN: JG
 DRG NO: 12/273/B/3 DATE: 24 April 2013

GROUND FLOOR PLAN