




NOTE : THIS DRAWING IS NOT A SPECIFICATION OF WORK AND IS ONLY FOR THE PURPOSE OF GAINING TOWN PLANNING AND BUILDING REGULATION APPROVALS.
ALL DETAILS/DIMENSIONS MUST BE CHECKED ON SITE BEFORE COMMENCEMENT OF WORK BY CONTRACTOR

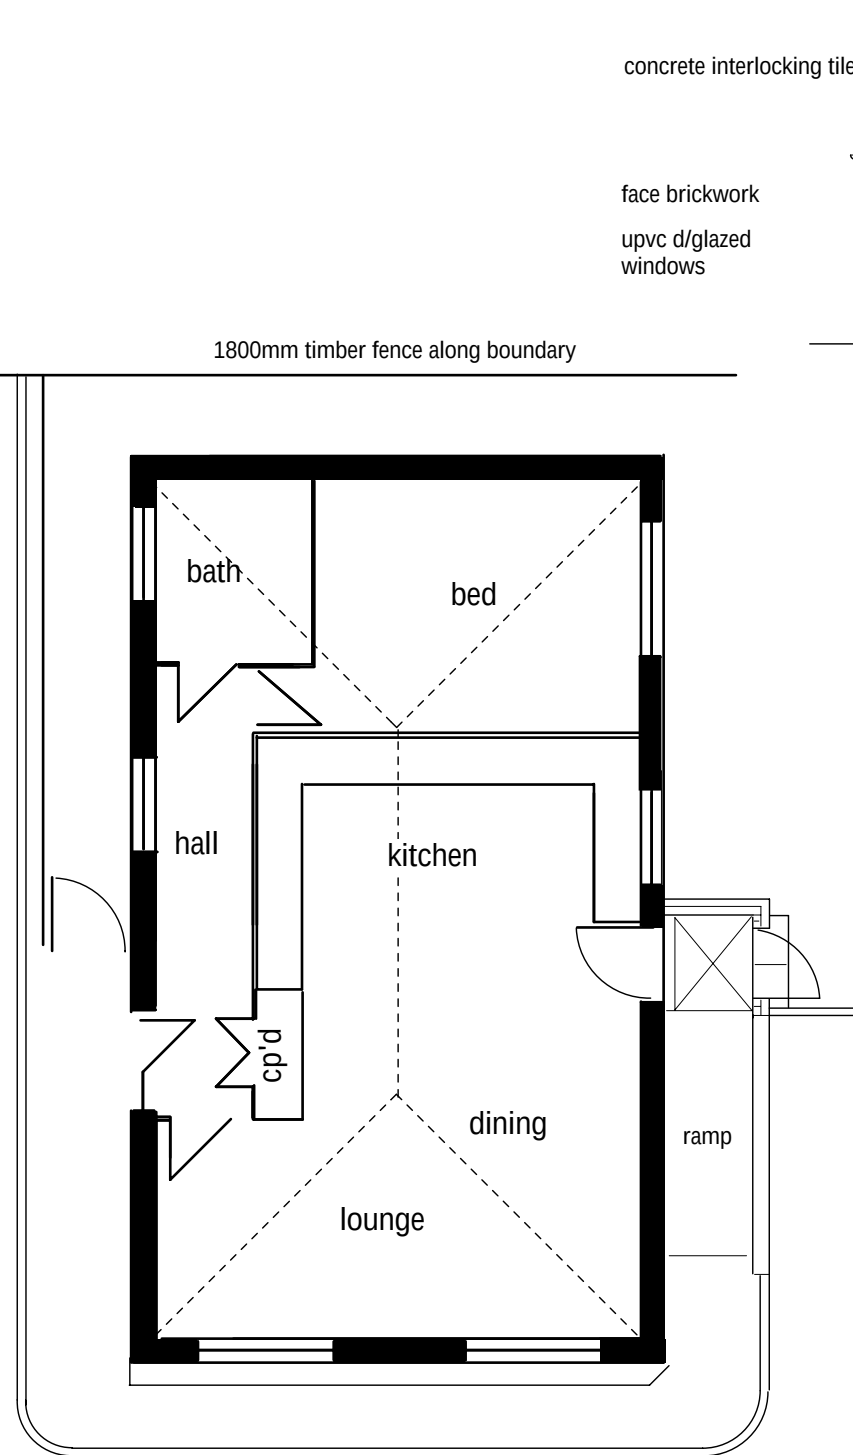


Proposed Ground floor Plan

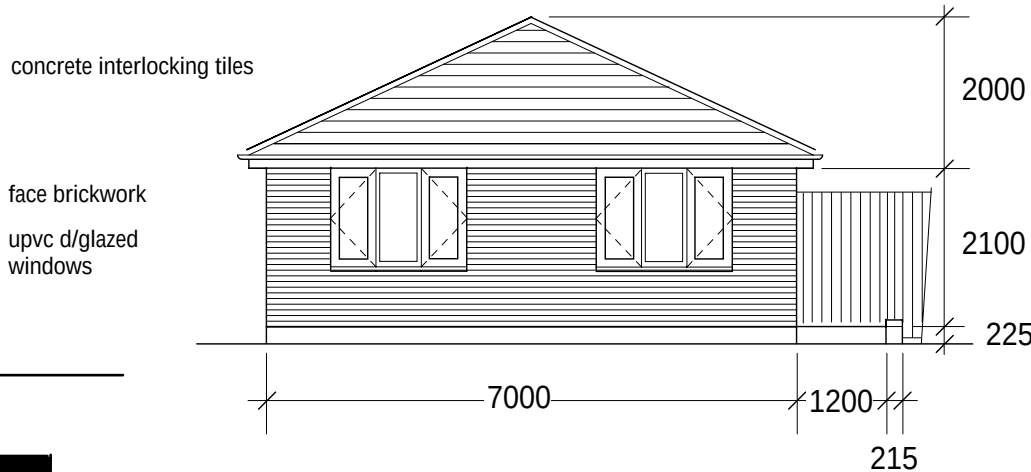


Proposed South Elevation

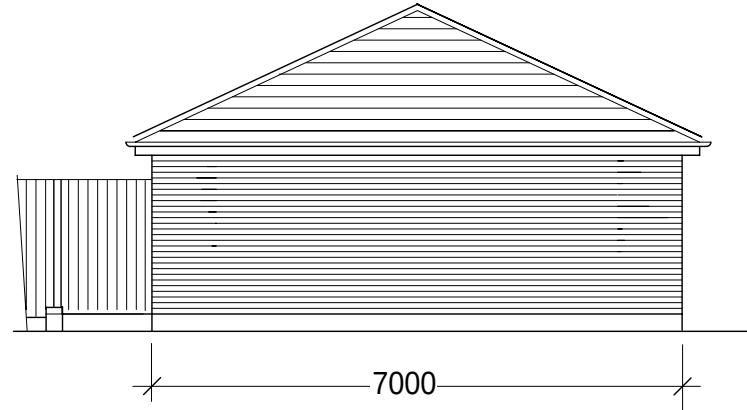


Proposed North Elevation

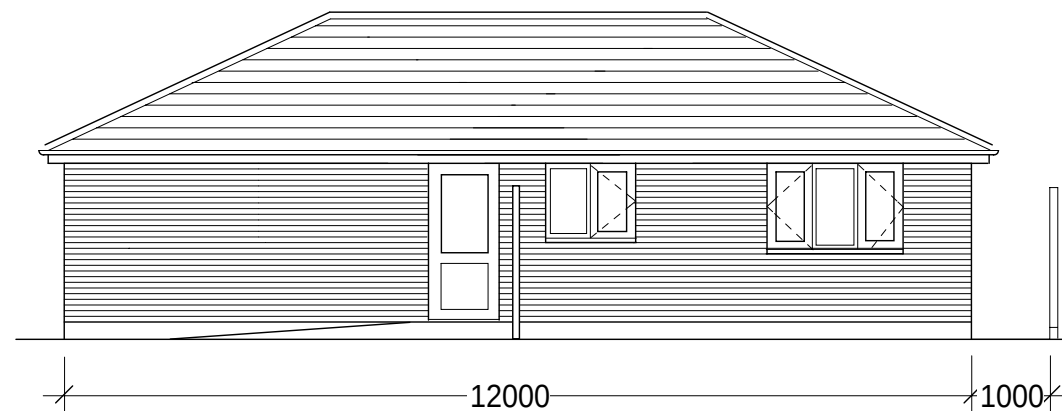

Proposed West Elevation

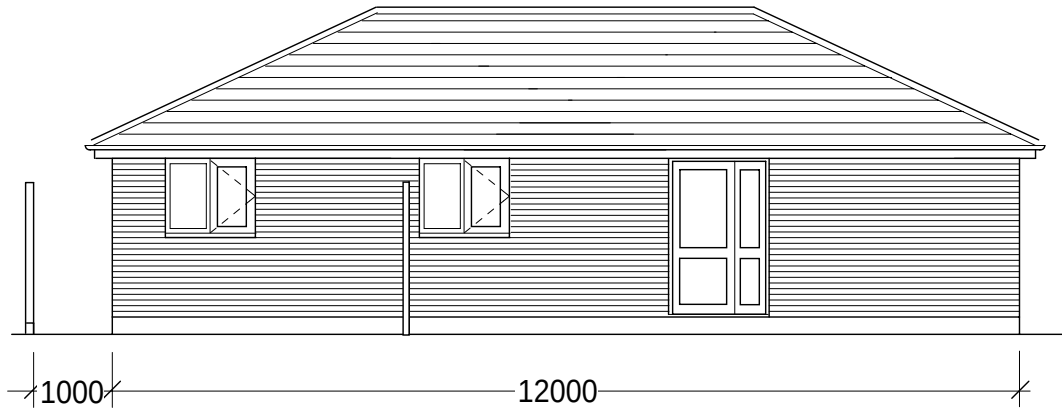

Proposed East Elevation

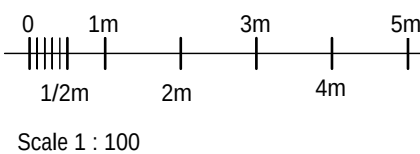

Proposed Development at No.111 London Rd, Cowplain, Hants.
Proposed Ground Floor Plan and Elevations for 2 Bungalows
Scale 1 : 100
A3 @ Dwg No. 281112br1