



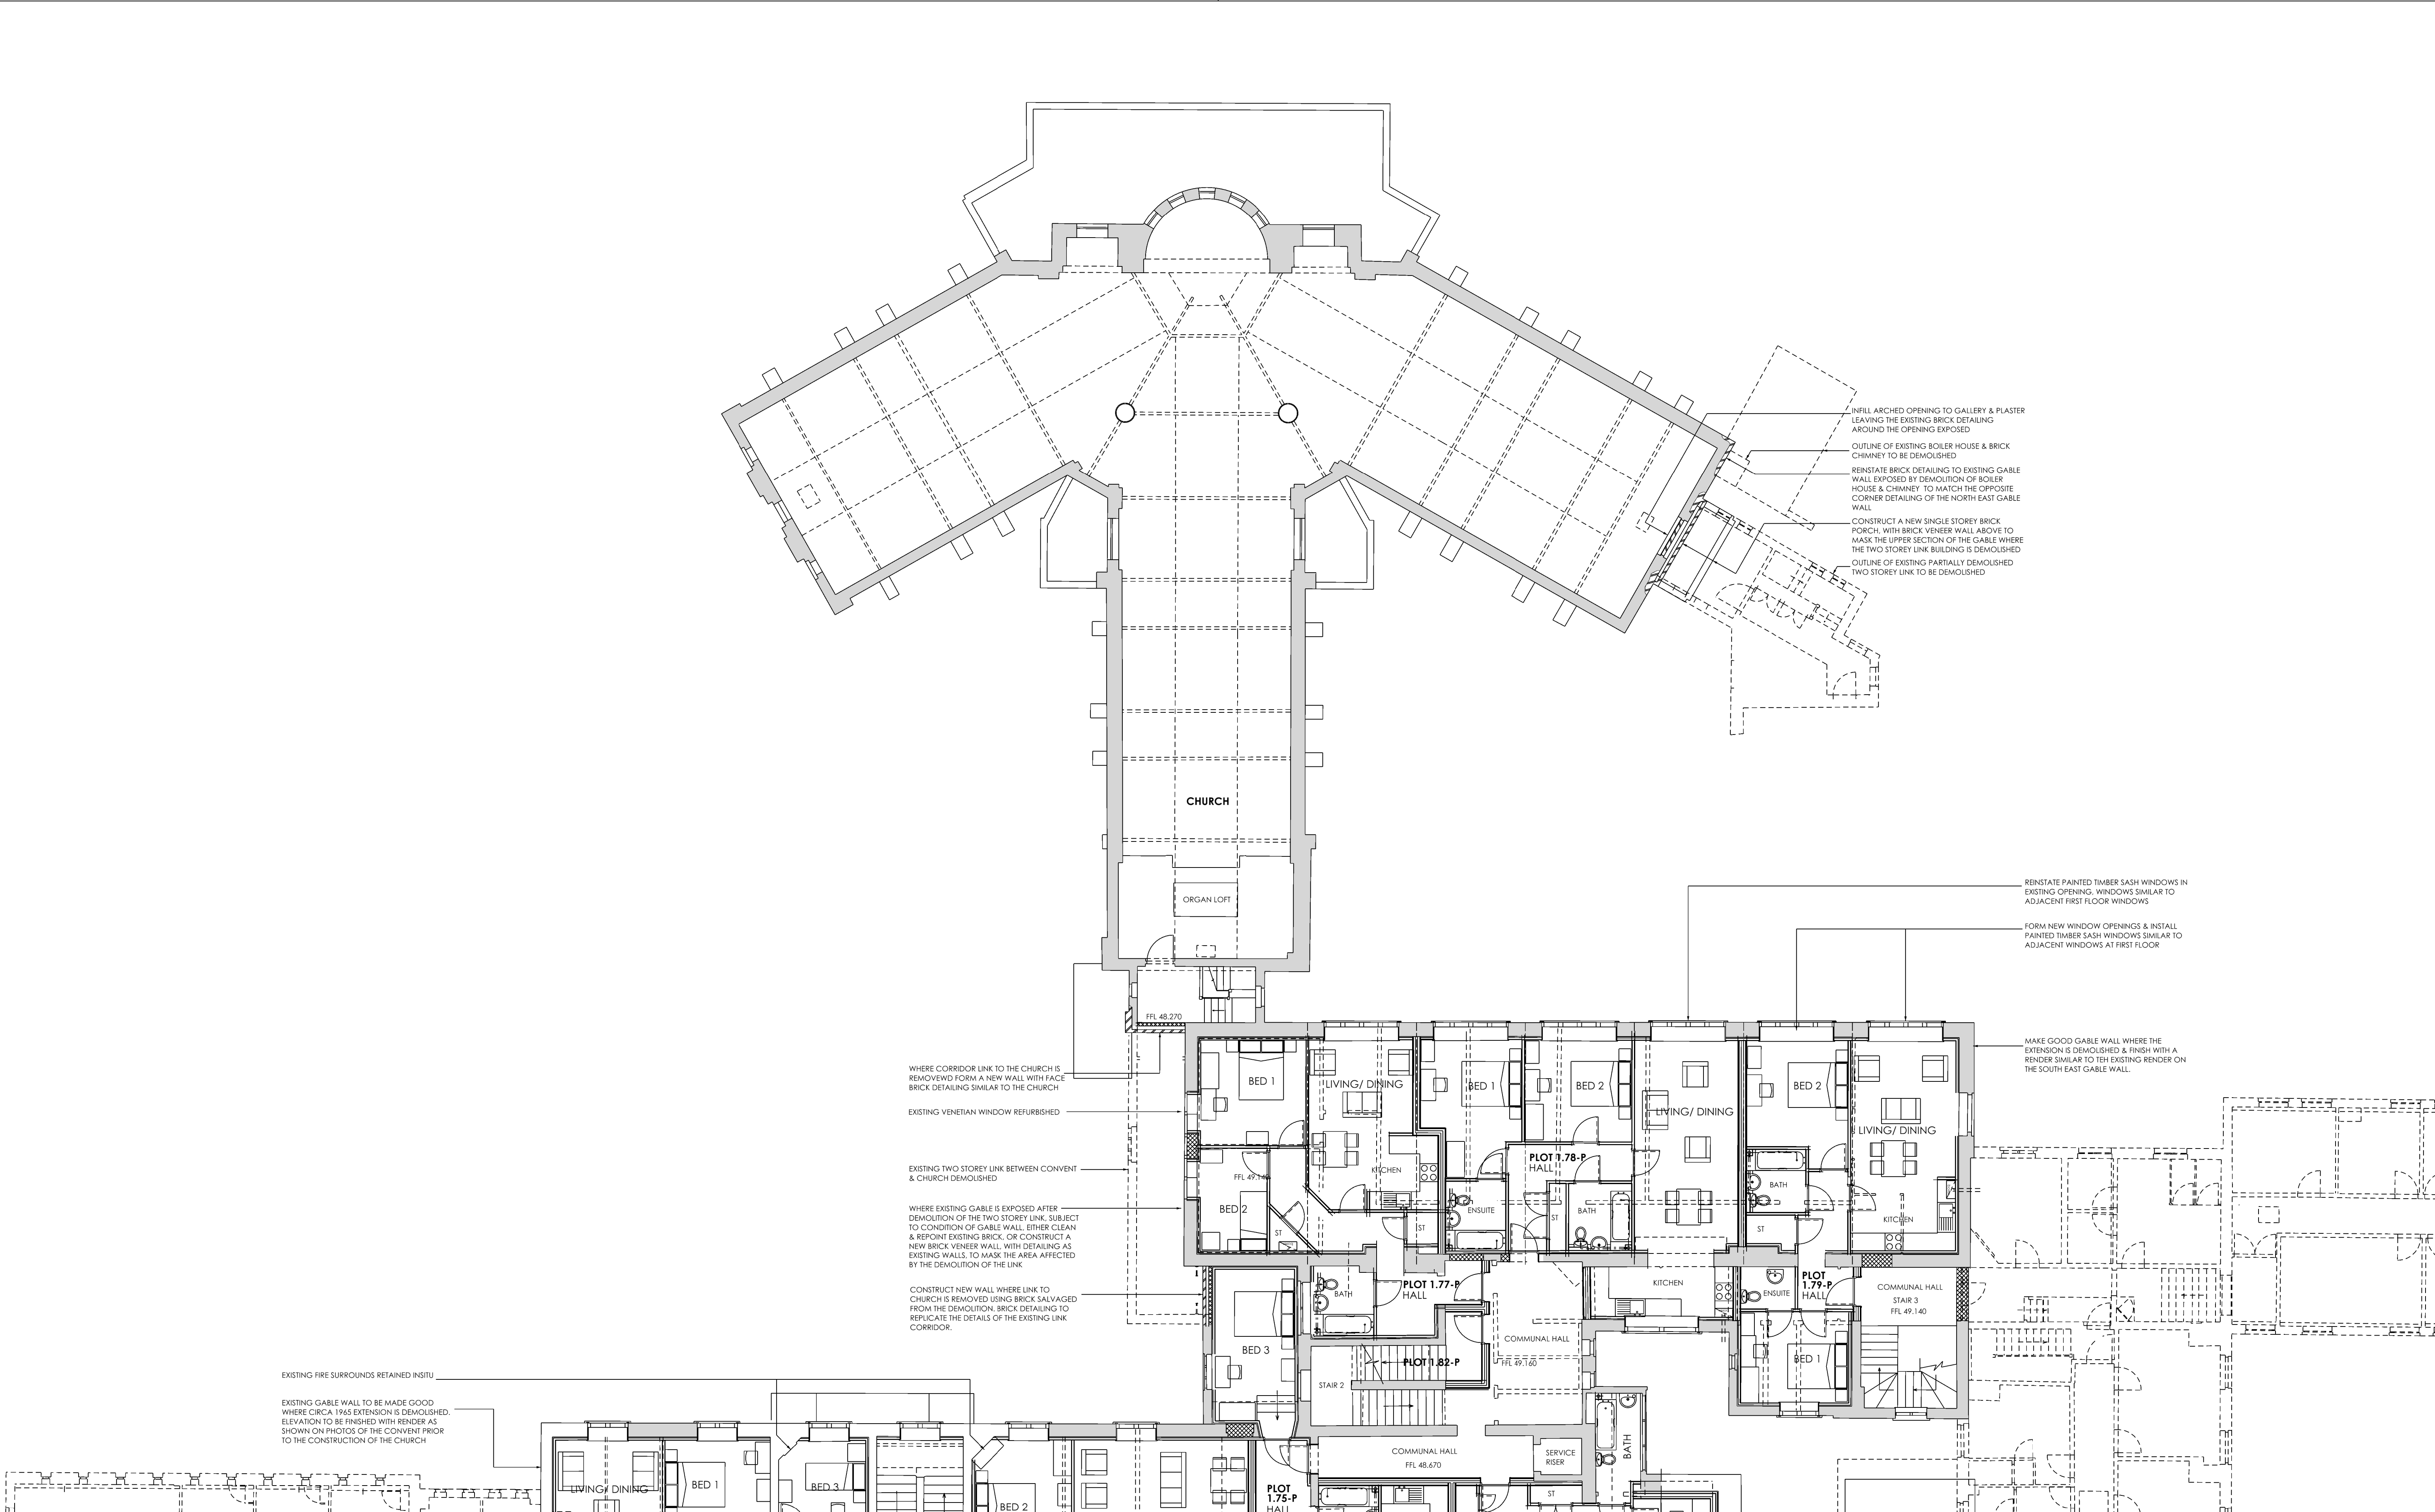

NOTE:
THIS DRAWING IS BASED ON THE SURVEY DRAWINGS PREPARED BY HAMPSHIRE
LAND SURVEYS. THE PROPOSAL SHOWN ON THIS DRAWING IS SUBJECT TO THE
DETAILED INVESTIGATION INTO & CONFIRMATION OF THE EXISTING STRUCTURE,
CONSTRUCTION & DIMENSIONS ON SITE BY OTHERS.

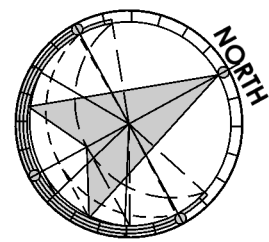

POPE PRIESTLEY ARCHITECTS
ARCHITECTURE | TOWN PLANNING | URBAN DESIGN
FERRY HOUSE, CANUTE ROAD, SOUTHAMPTON, HAMPSHIRE, SO14 3PJ. T: +44 (0)23 80335228 F: +44 (0)23 80632886 E: info@popepriestley.co.uk

CONTRACTORS MUST CHECK ALL DIMENSIONS ON SITE. ONLY DIMENSIONS ARE TO BE WORKED FROM DIMENSIONS SHOWN ON THIS DRAWING. THE ARCHITECT ACCEPTS NO RESPONSIBILITY FOR THE ACCURACY OF THE DIMENSIONS SHOWN ON THIS DRAWING. DIMENSIONS SHOWN ON THIS DRAWING ARE TO BE USED AS A GUIDE ONLY. THE DRAWING IS COPYRIGHT ©

S1 MICHAEL'S CONVENT
LONDON ROAD
WATERLOOVILLE
HAMPSHIRE

FORMER CONVENT:
FIRST FLOOR PLAN - WEST
CHURCH OF THE SACRED HEART

PLANNING ISSUE

SCALE 1/100	DATE 01.05.2012	AUTHOR JT	CHECK -	DRAWING NO. PP1144/ 190-01-02	REVISION P3
-------------	-----------------	-----------	---------	-------------------------------	-------------

IMPORTANT NOTE FOR USE OF THIS DRAWING: THIS DRAWING HAS BEEN PRODUCED SPECIFICALLY FOR USE ON THIS PROJECT. POPE PRIESTLEY ARCHITECTS CANNOT BE HELD RESPONSIBLE FOR RE-USE OF THIS INFORMATION BY OTHERS FOR ANY PURPOSE OTHER THAN FOR WHICH IT IS SPECIFICALLY INTENDED. THIS DRAWING REFLECTS STANDARDS AGREED FOR THIS PROJECT AND CURRENT AT THE TIME OF PRODUCTION AND WILL NOT BE UPDATED IN ACCORDANCE WITH CHANGING LEGISLATION AND/ OR OTHER REQUIREMENTS.

SCALE BAR = 10mm INTERVALS AT TRUE SCALE