




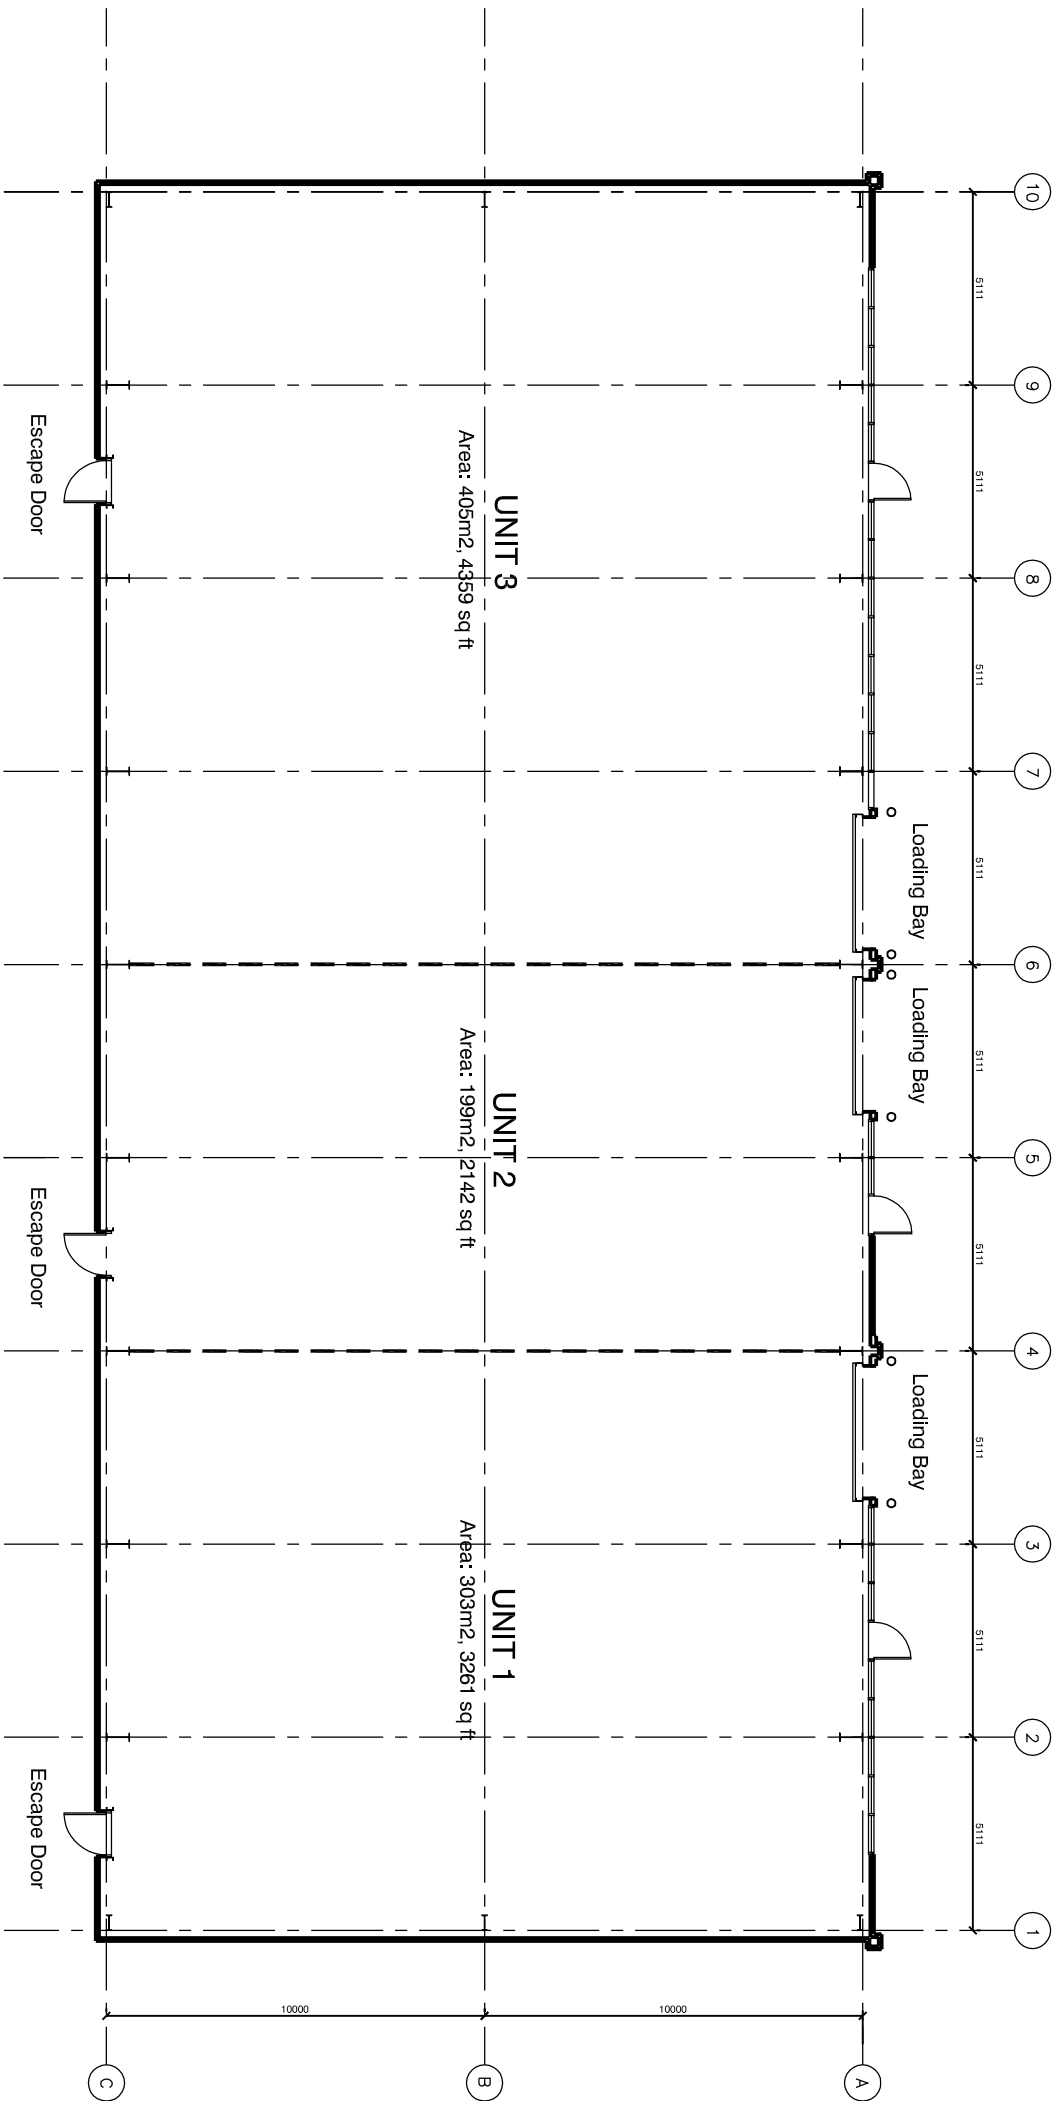

FLOOR PLAN
Scale: 1:100

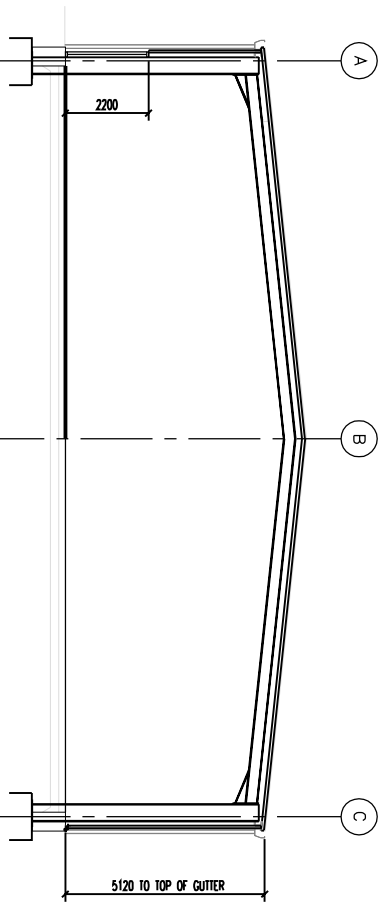

TYPICAL PORTAL SECTION THROUGH WINDOW
Scale: 1:100

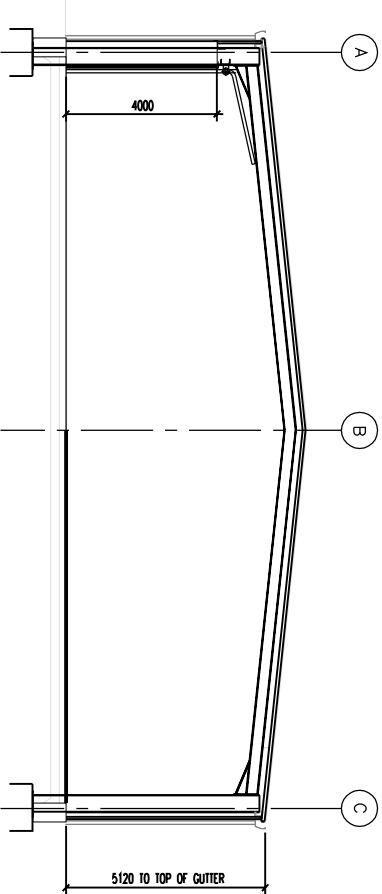

TYPICAL PORTAL SECTION THROUGH LOADING DOOR
Scale: 1:100

B		Building reduced in height	18.09.12
A		Building reduced in length	23.07.12
REV	DESCRIPTION		DATE
REVISION			

job no.	drawing no.	rev.
HA/SR/ICTS	201	B
scale	drawn by	date
1:100 @ A1	CB	Sept 2012

CDM Reg. V14XANT/ISO/EN ISO SITE ICTS/ PO2 14/HICCL DRAWINGS/HA/SR/CTS

Units 1 - 3
ICTS Site
Solent Road
Havant
PROPOSED FLOOR PLAN
AND SECTIONS



Rushington House, Worthing Road, Rushington, West Sussex, BN15 3PS
Tel No: (01903) 777777 Fax No: (01903) 777700