



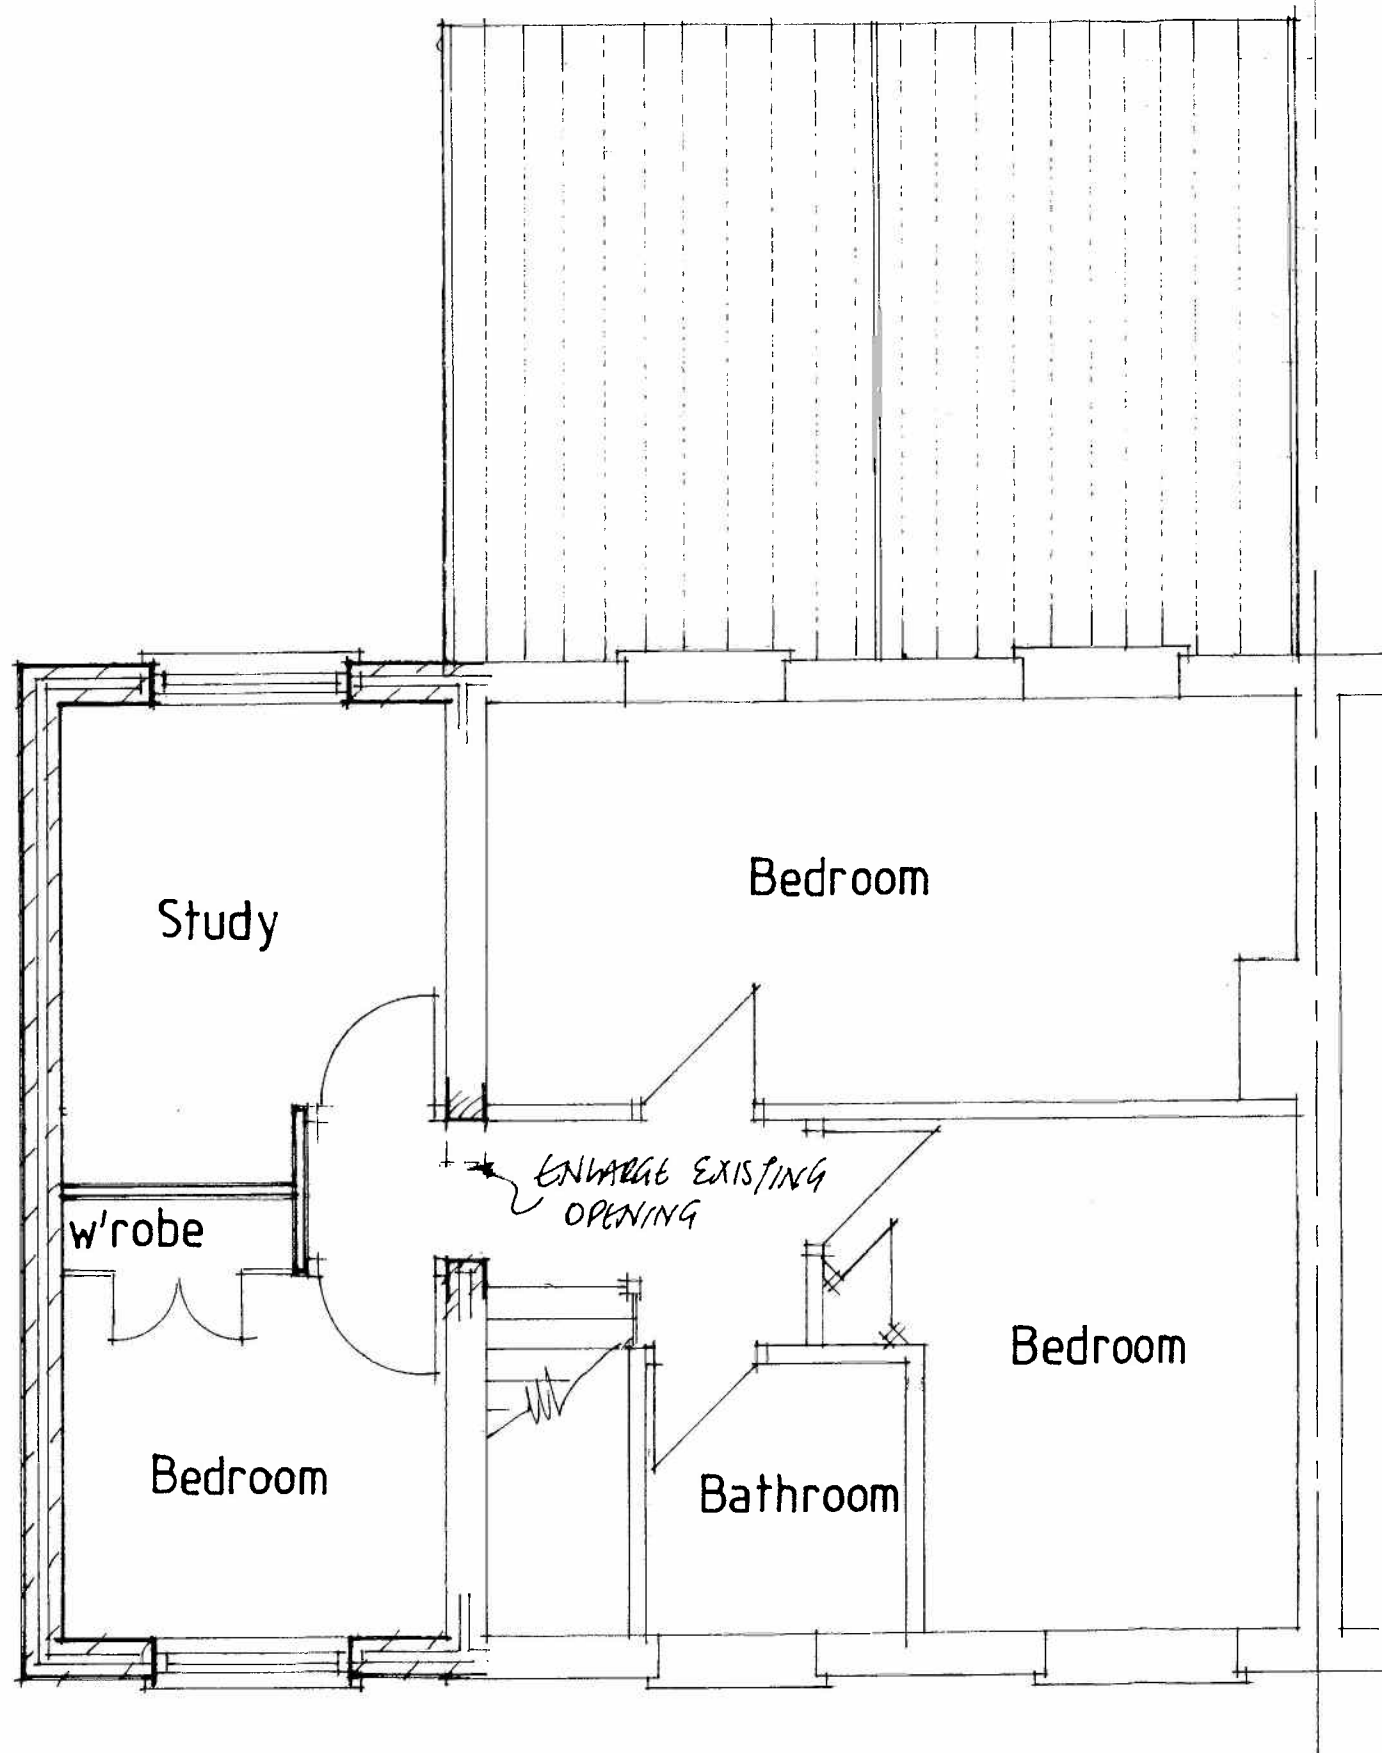


First Floor Plan - proposed

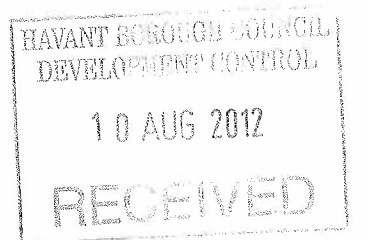

1 Marchwood Road
Havant

SCALE 1:50

June 2012

 

A. ROOM NAME 05A
CHANGED GF EXTENSION SHOWN