


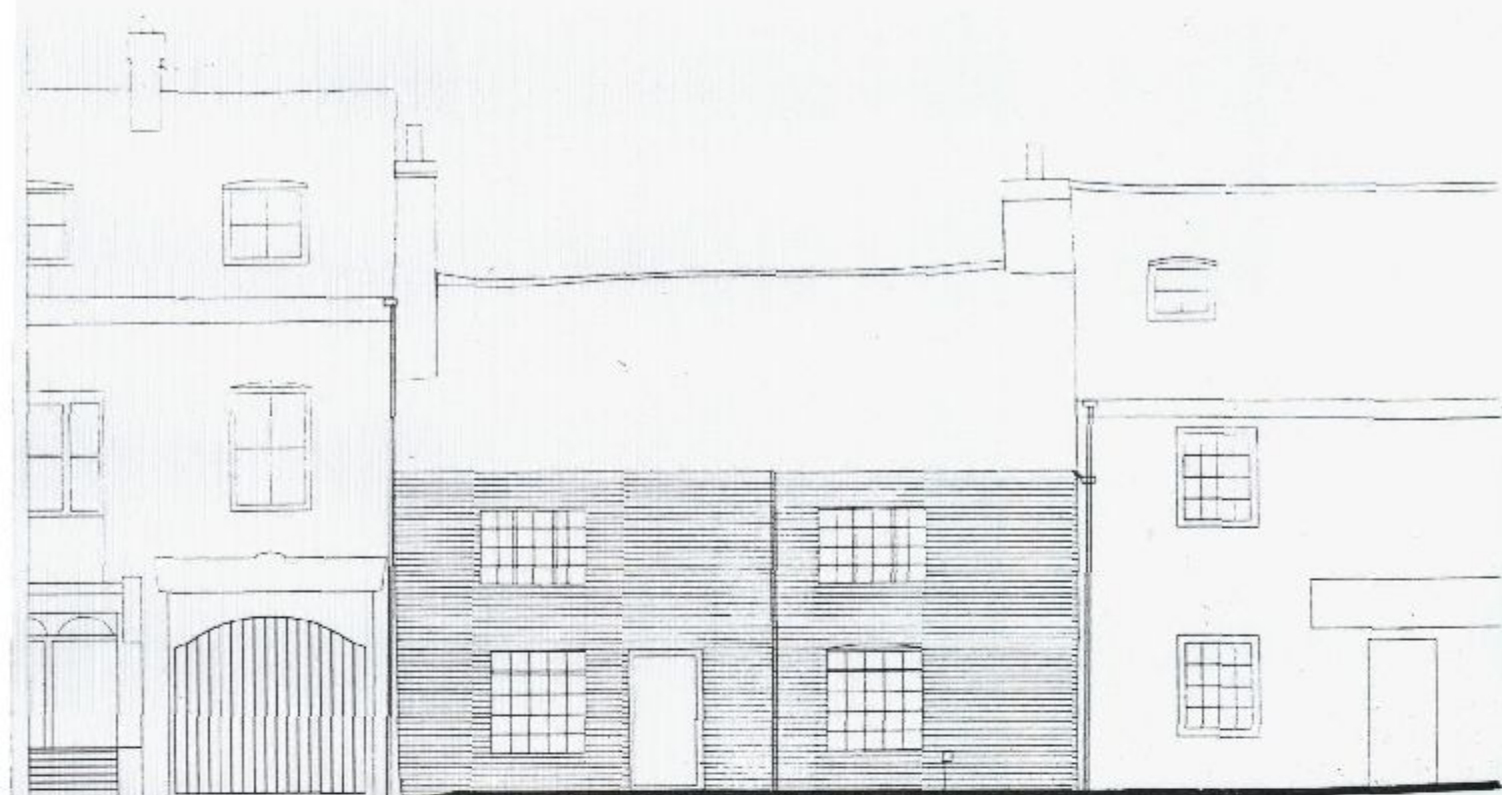


south elevation (West Street)




north elevation

Elevations as existing 1:100

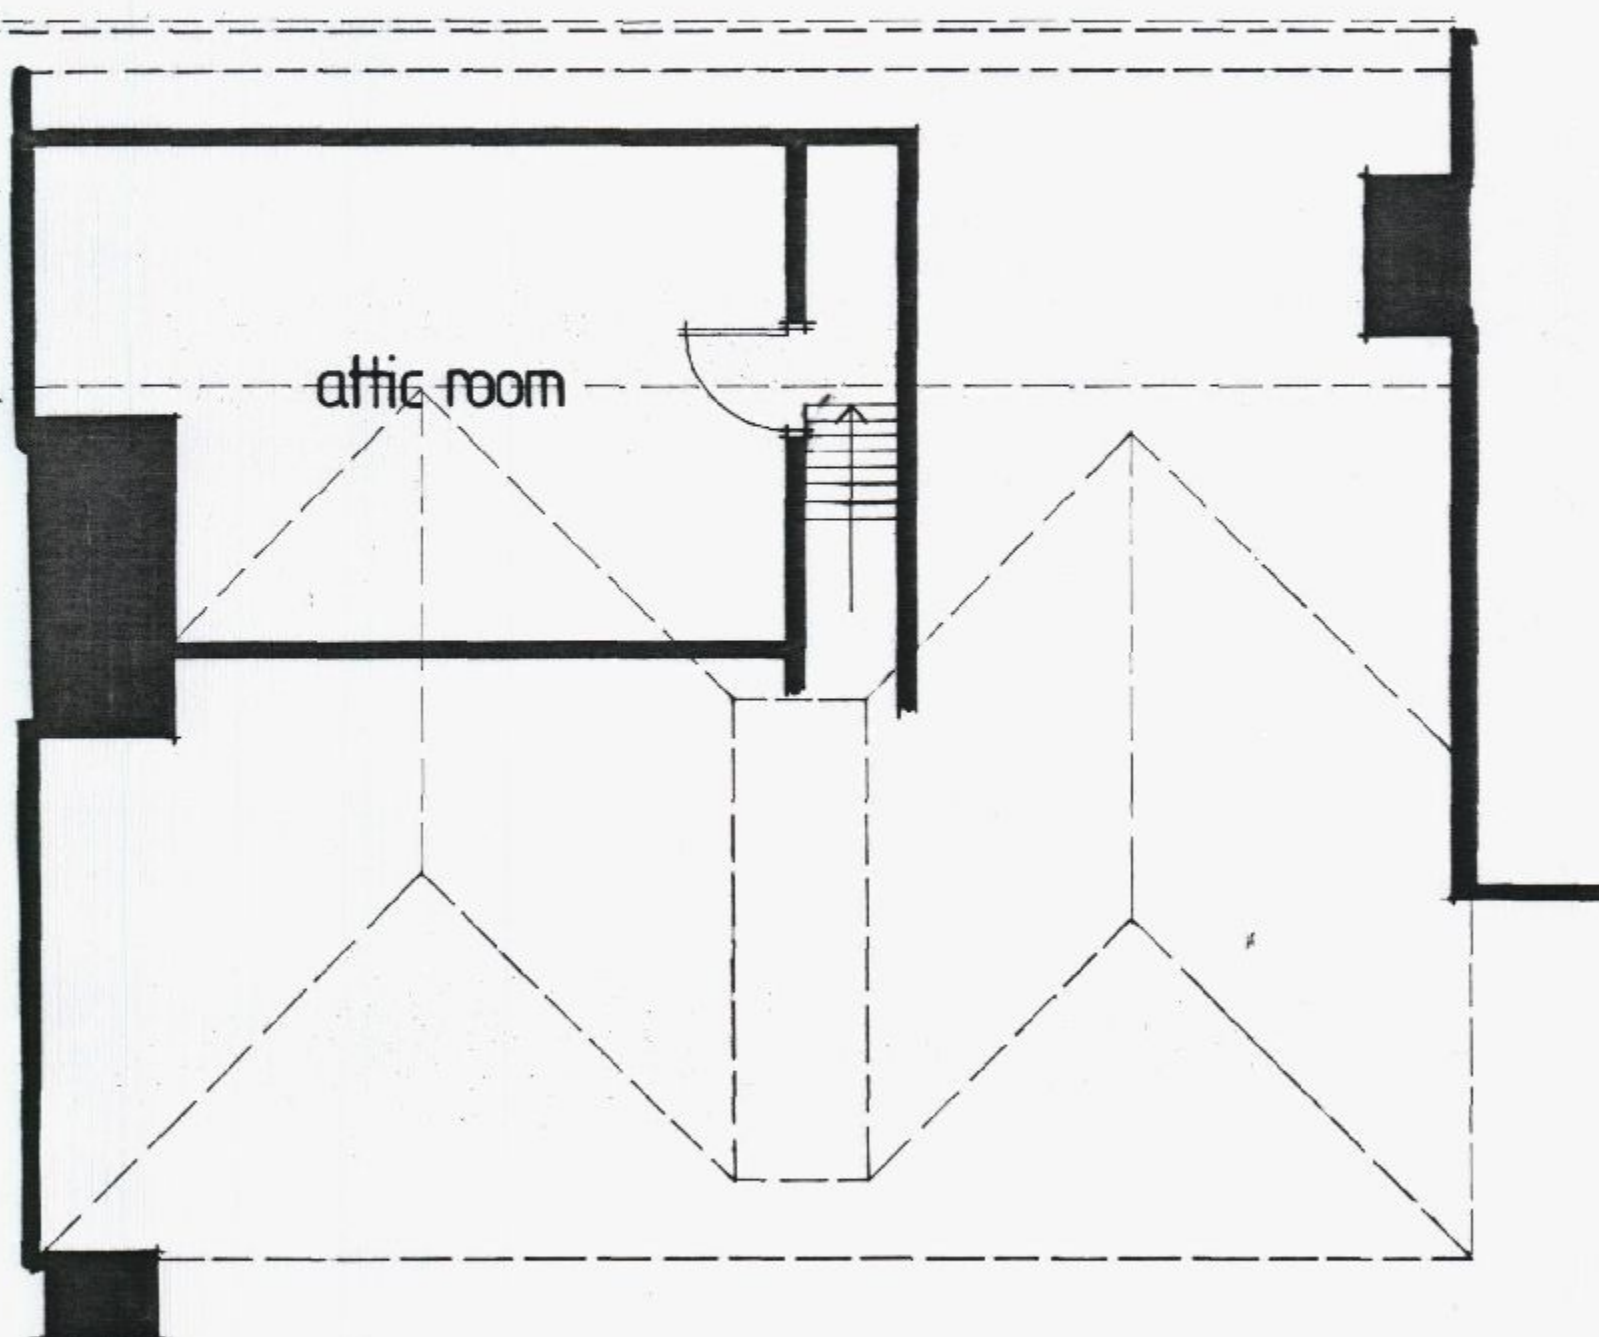

attic room

second floor plan

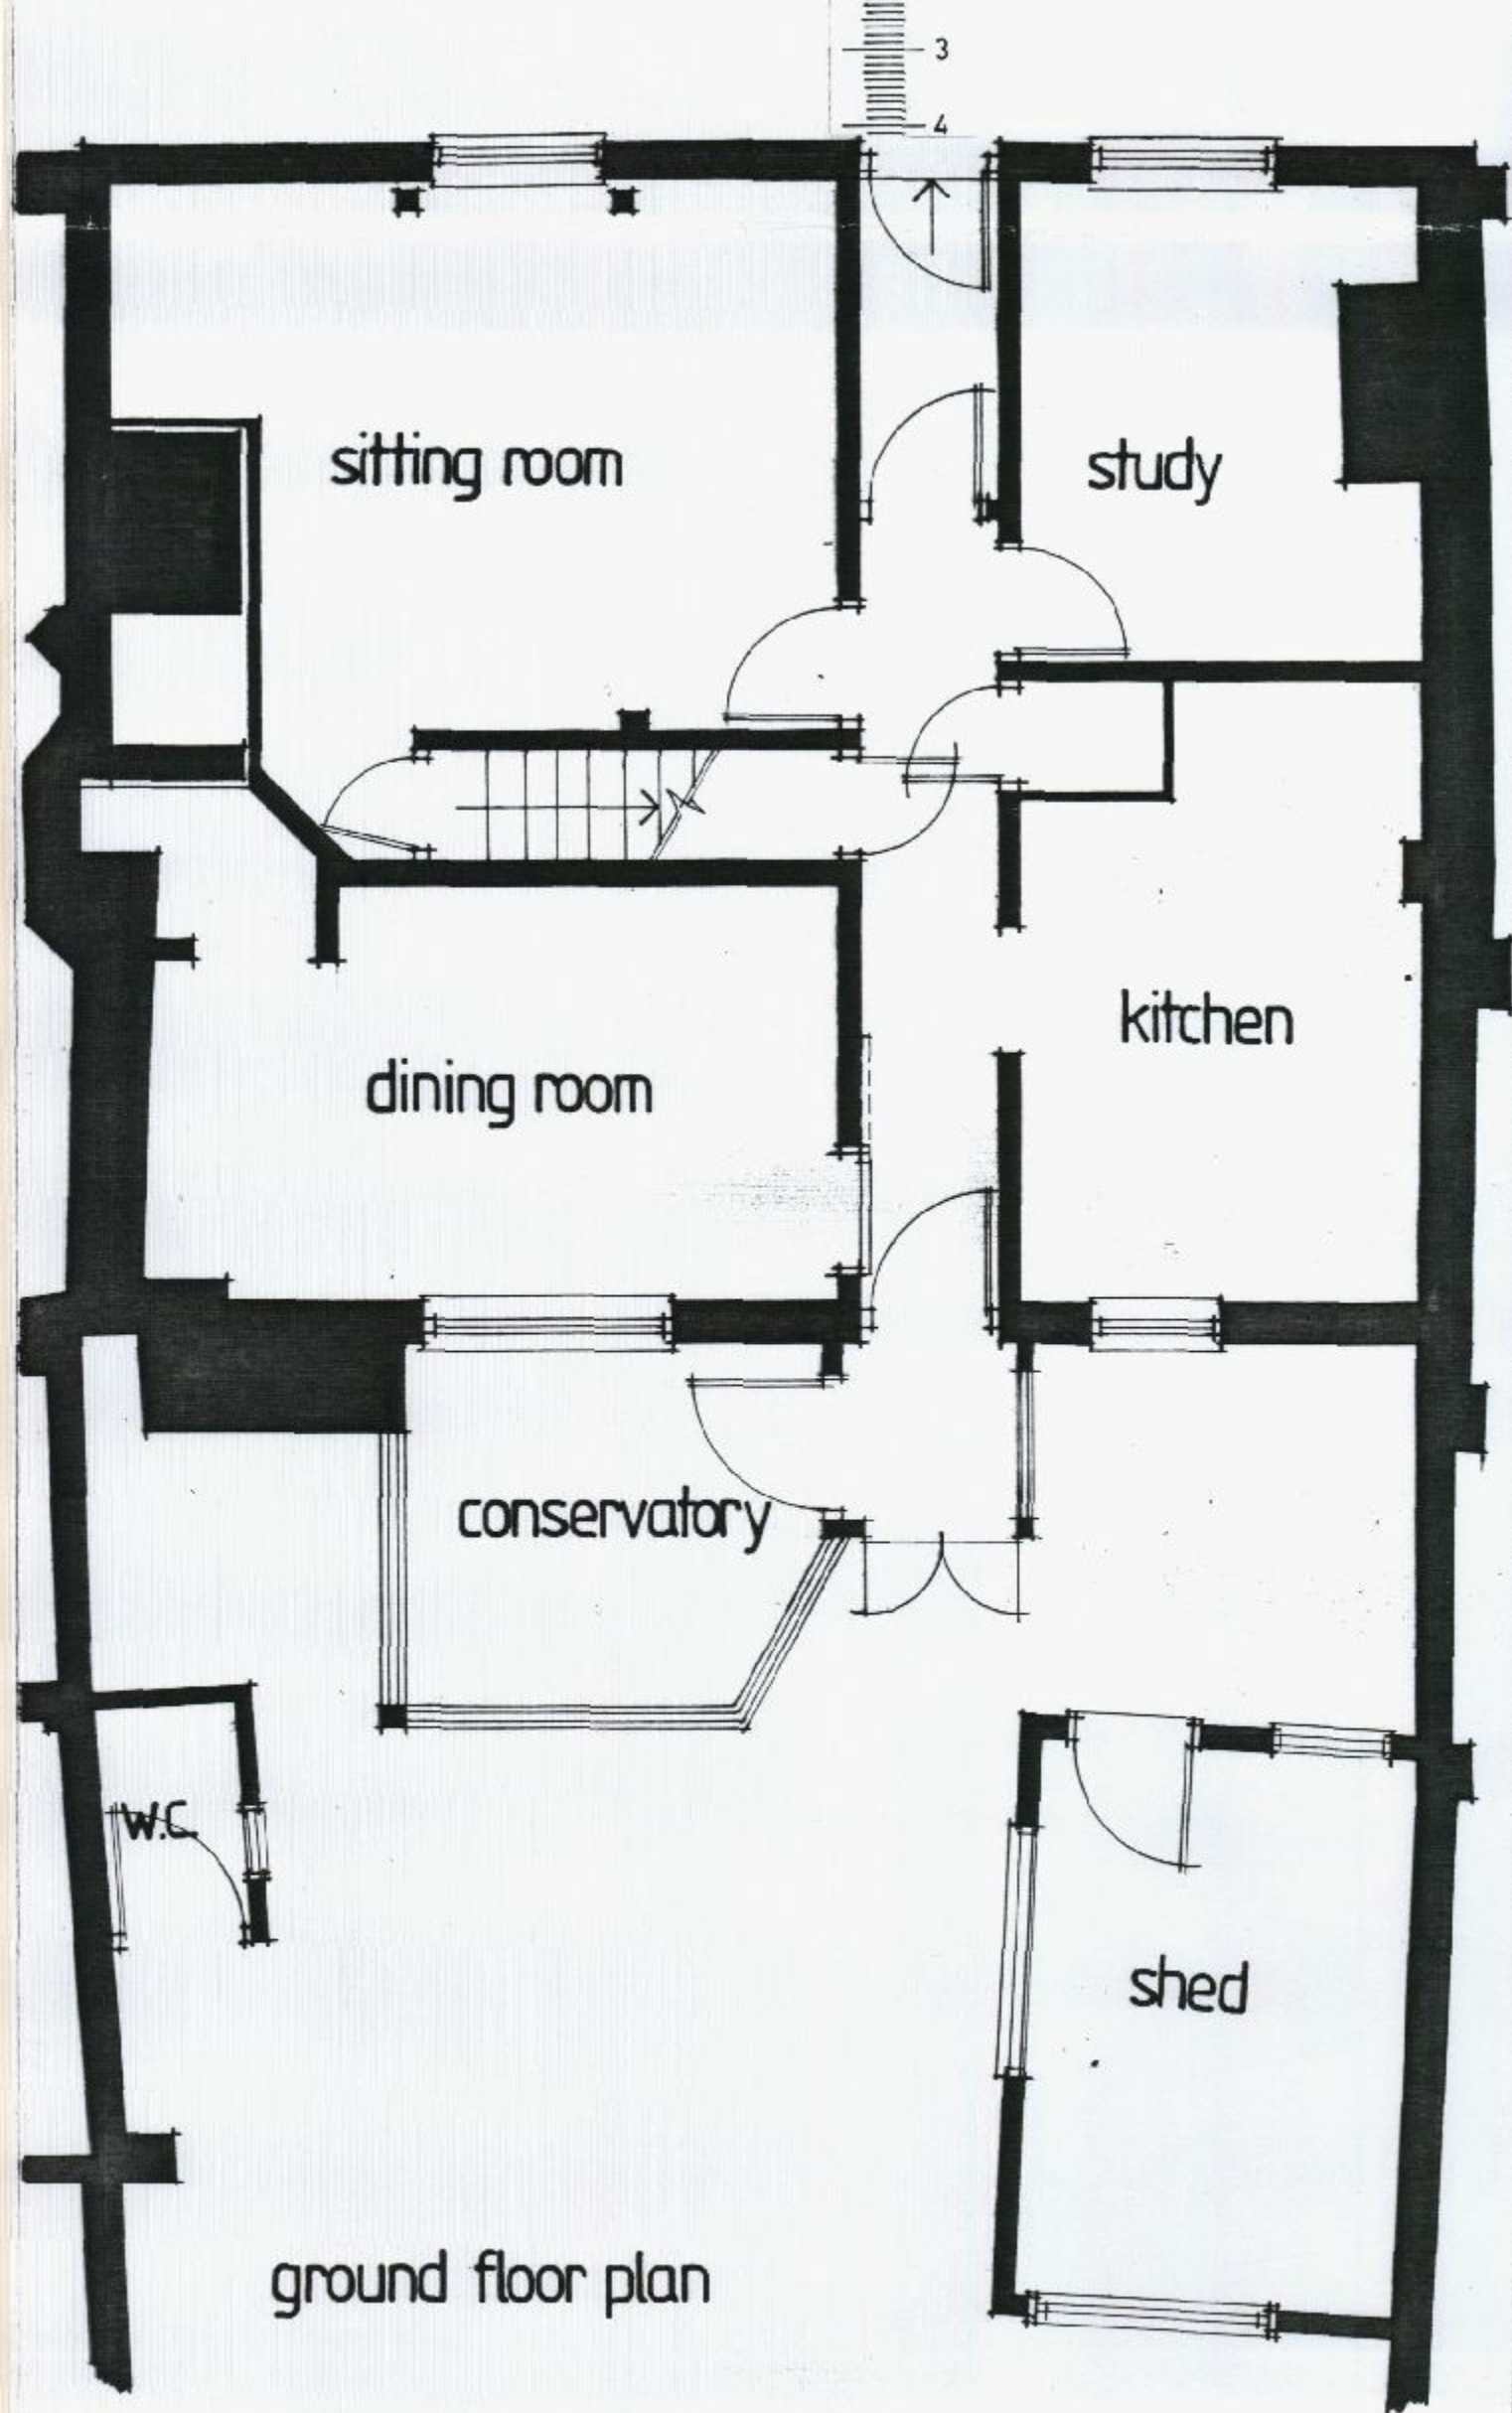

sitting room

study


dining room

kitchen

conservatory

shed

ground floor plan

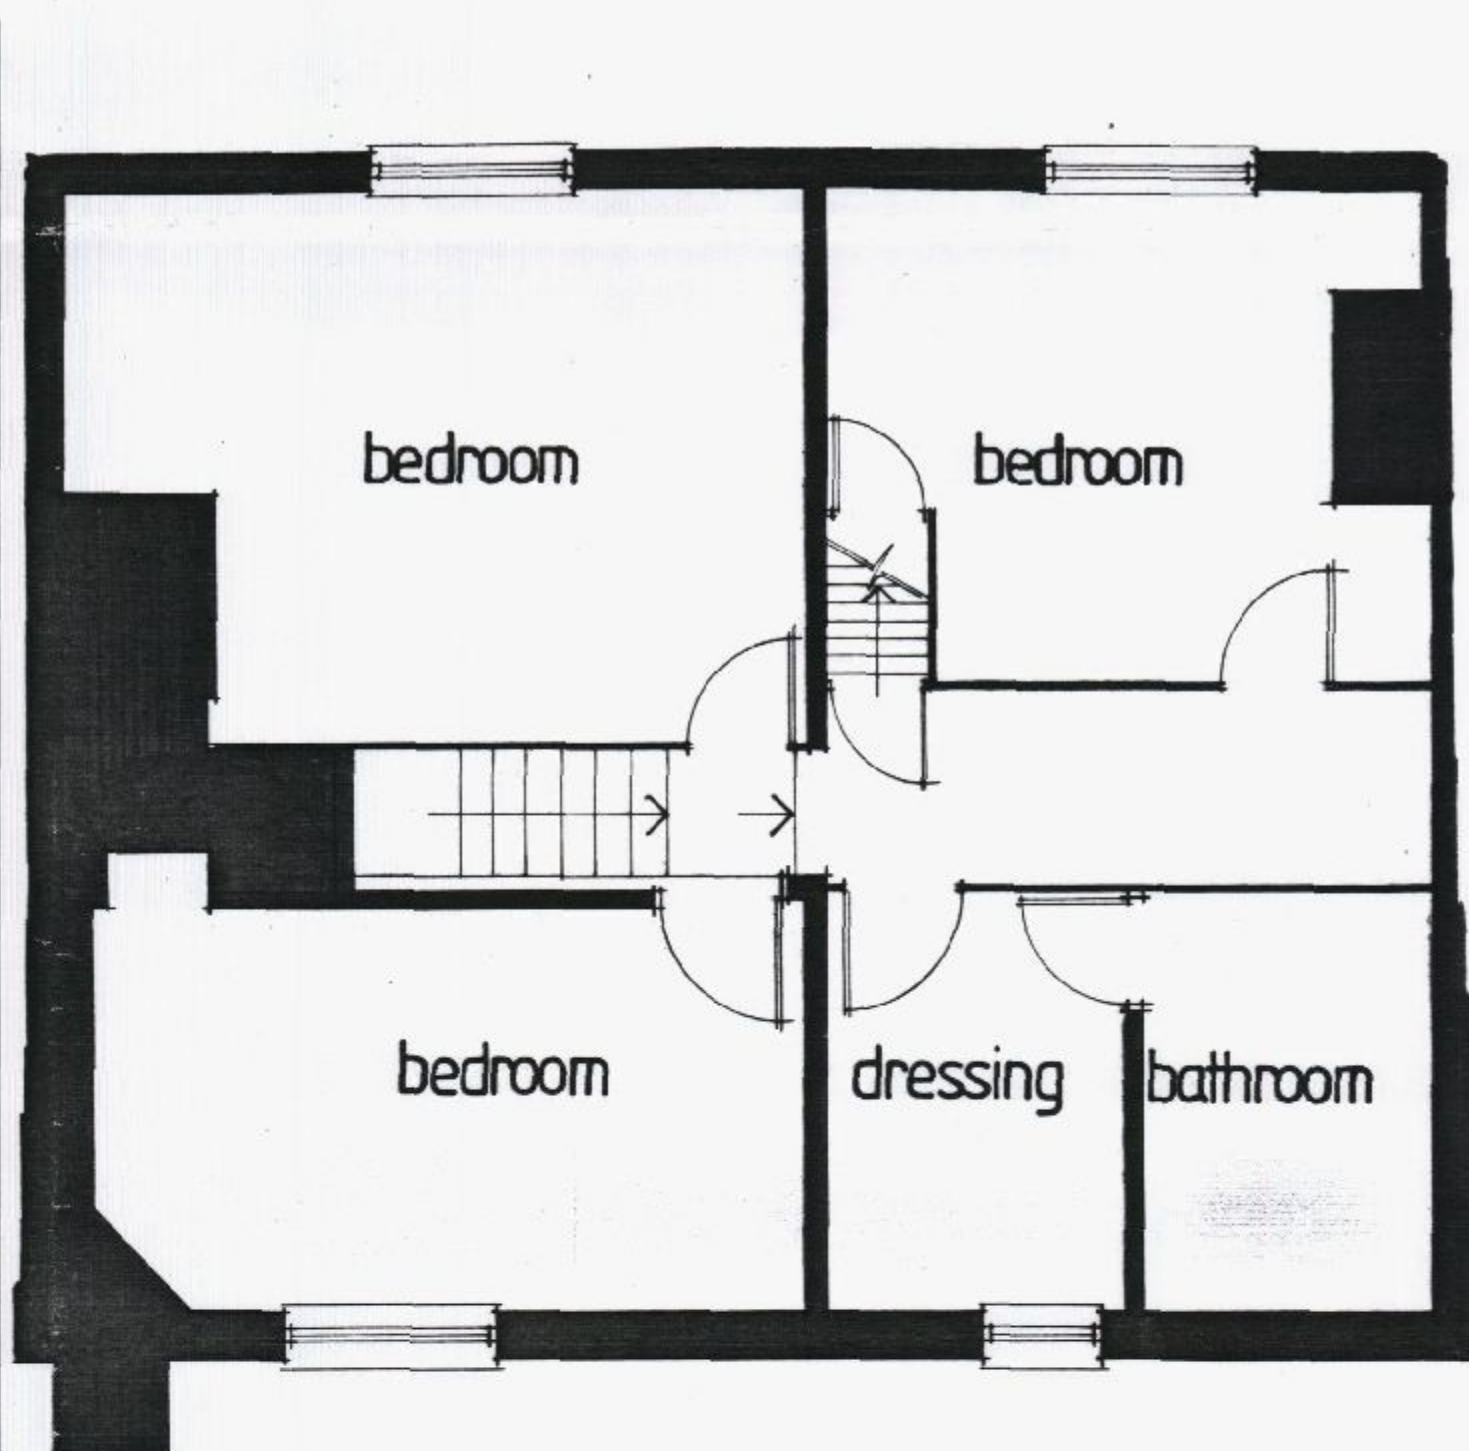

bedroom

bedroom

bedroom

dressing

bathroom

first floor plan



Revisions:

Client:

The Rt Hon & Mrs D Willetts

Drawing title:

Floor plans as existing -1:50

Job title:

Proposed dwellings to replace 86 West Street, Havant, Hampshire. PO9 1LN

Drawn: *RHM*

Date: March 2013 Drwg No. 732.02

Roger Hill Building Design
Roger Hill MCAT ABEng
Chartered Architectural Technologist
30 Tilman Gardens
Petersfield
Hampshire
GU32 2LJ
Fax: 01730 300244
Telephone: 01730 300333
E-mail: roger@rogerhilldesign.co.uk