



Ordnance Survey (c) Crown Copyright 2011.
All rights reserved. Licence number 100020449

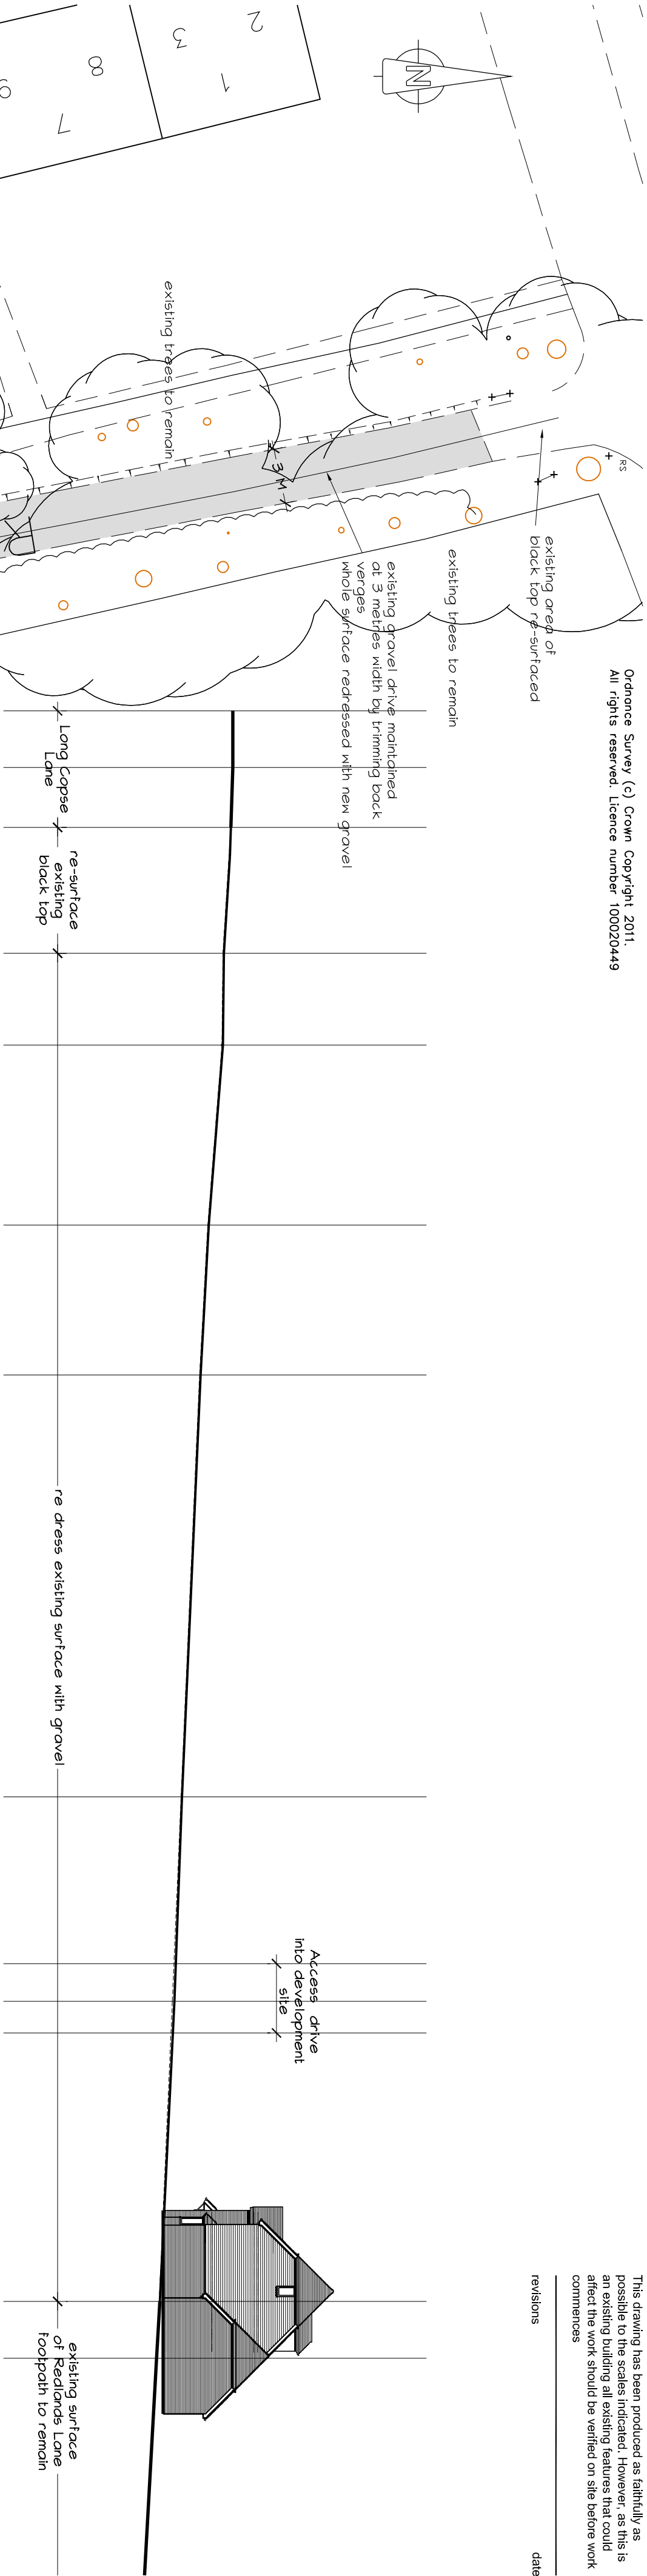


Longitudinal section through Redlands Lane - scale 1:250



Longitudinal section through part of access drive within development site - scale 1:250

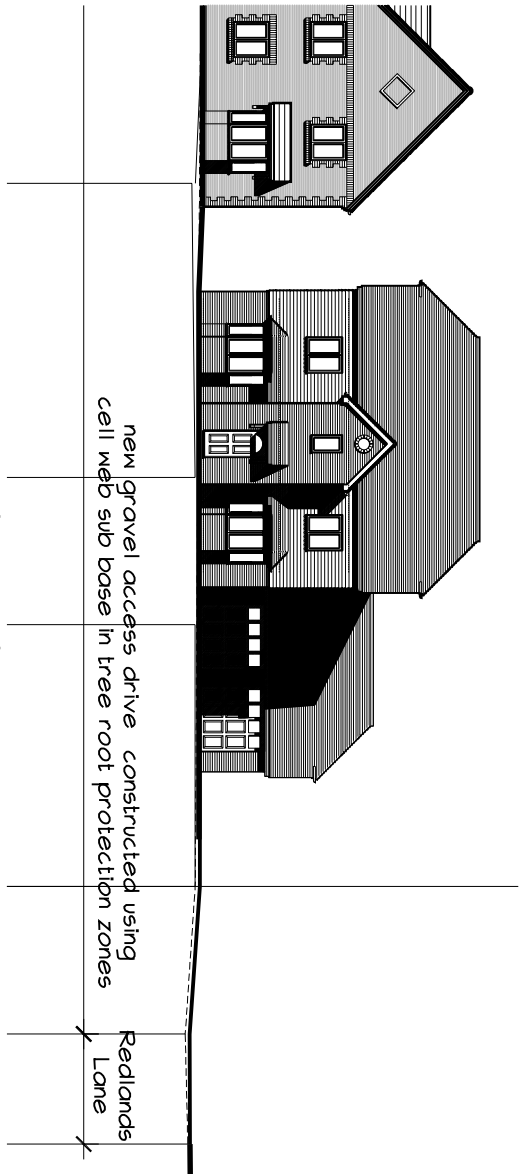

Cross section through Redlands Lane - scale 1:50

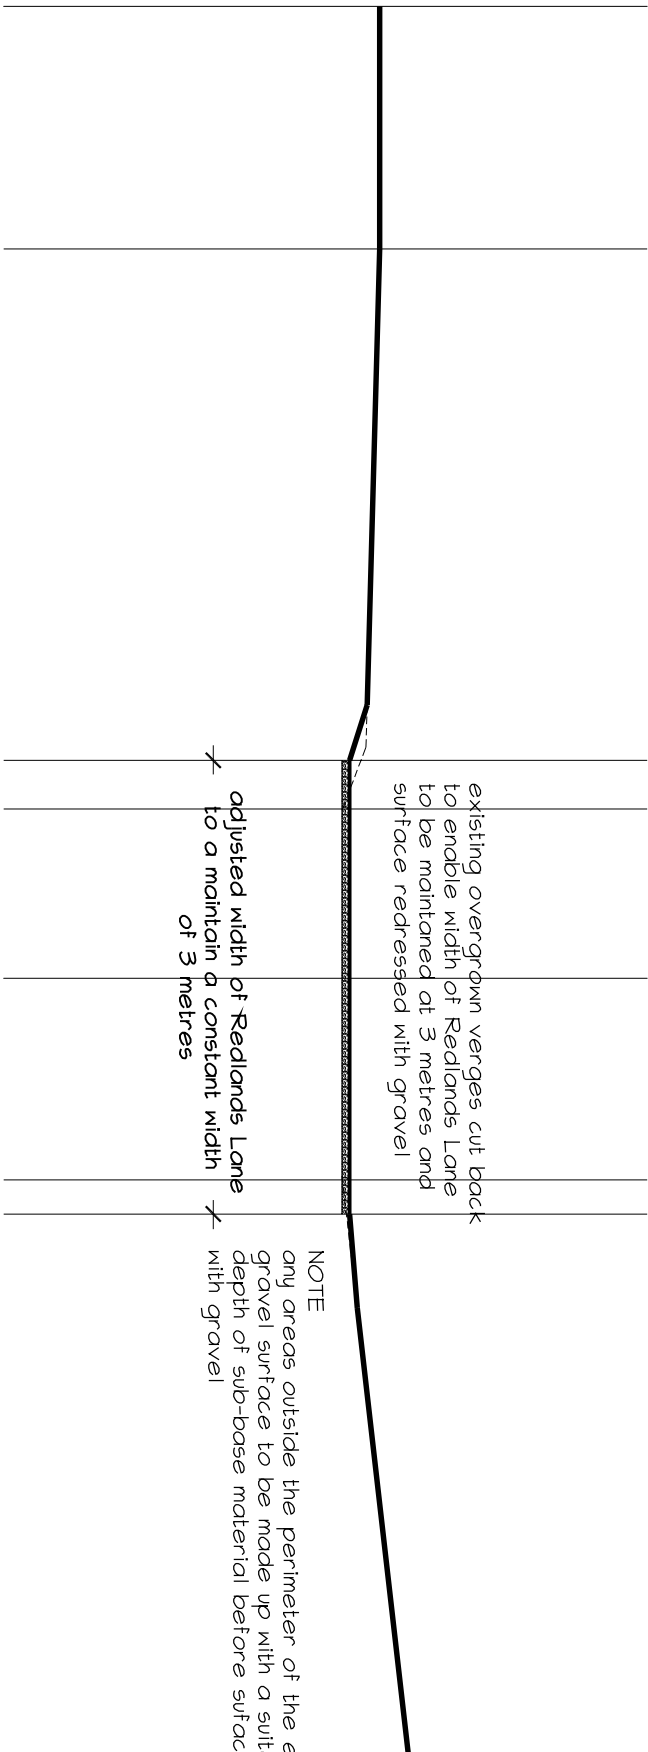

This drawing has been produced as faithfully as possible to the scales indicated. However, as this is an existing building all existing features that could affect the work should be verified on site before work commences

revisions date

@ copyright

LAND AT
REDLANDS LANE
WESTBOURNE

Details of Redlands
Lane Access

Site plan & sections

scale 1:250 & 1:50 @ A2
date February 2013
drawn by ocu

alan unsted, MCAI
Architectural Technologist
Building Design Consultant
Tel & Fax (01293) 75334
E-mail: alan.unsted@btconnect.com

"The firm, Cottage, Newells Lane, West Ashling
Chichester, West Sussex PO16 8DF

drawing no 111036/PO6