




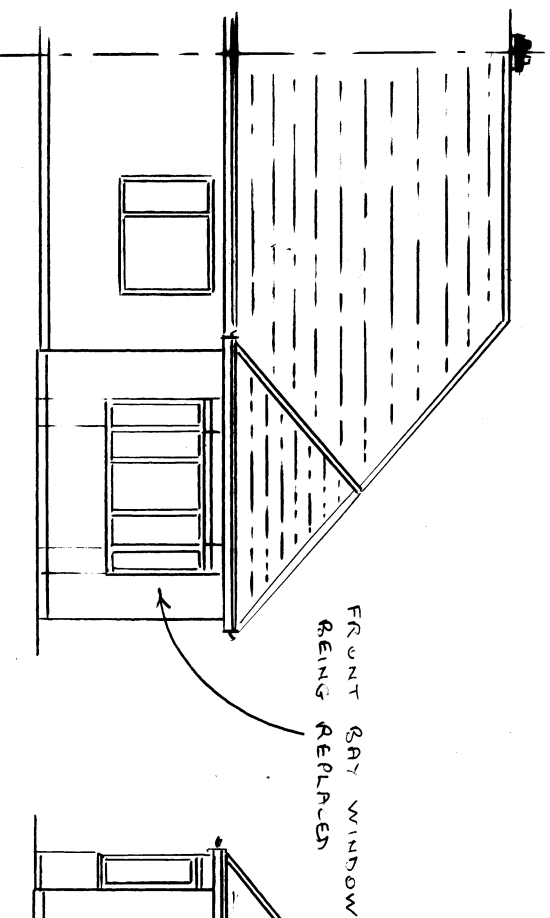

FRONT ELEVATION (WEST)

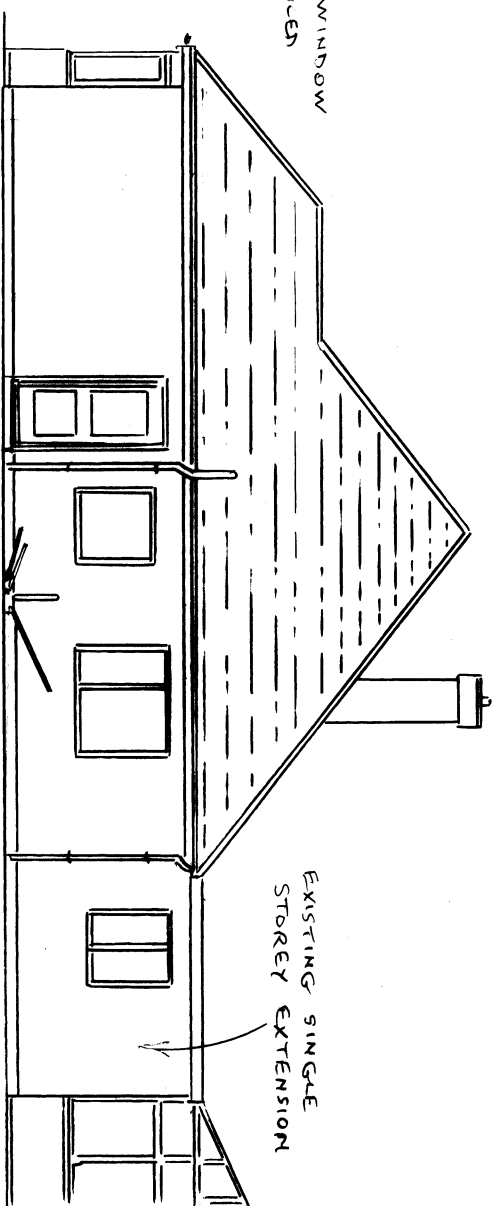


SIDE ELEVATION (SOUTH)

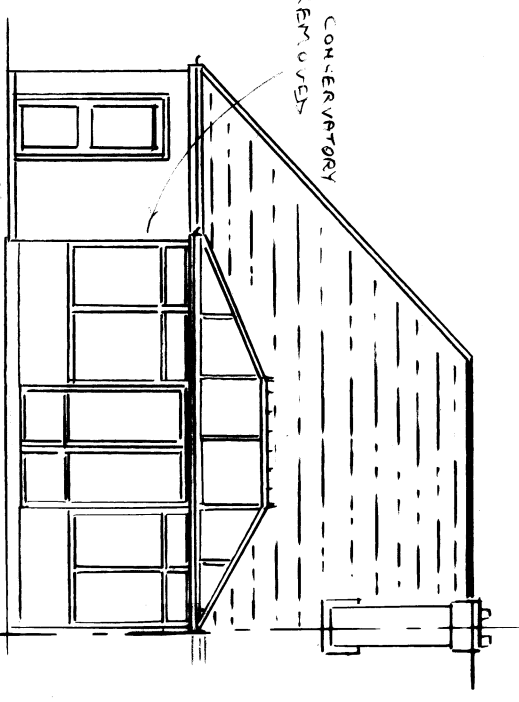


REAR ELEVATION (EAST)


EXISTING ELEVATIONS

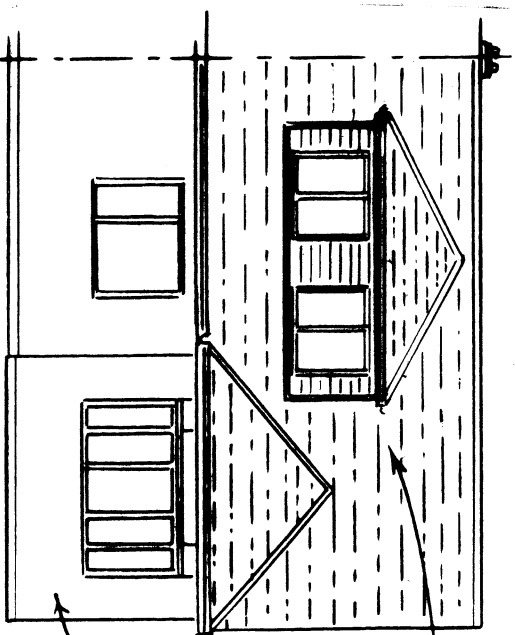

FRONT ELEVATION (WEST)

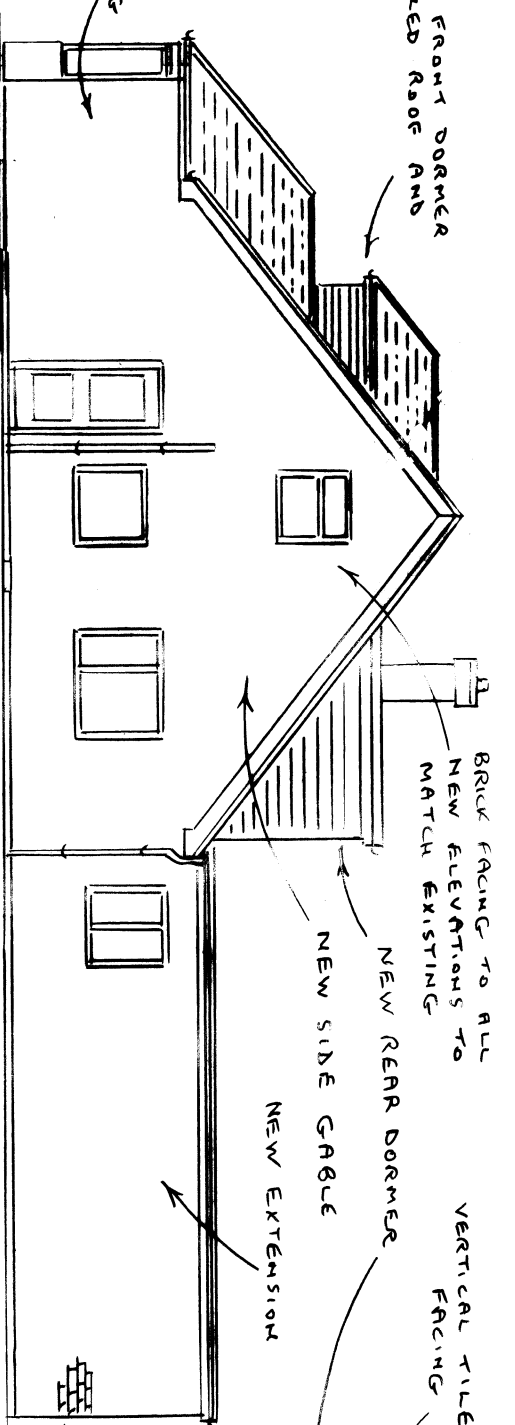


SIDE ELEVATION (SOUTH)

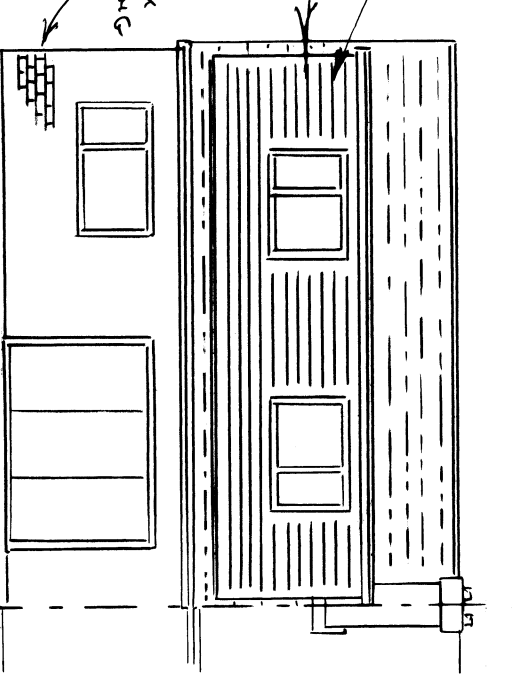


REAR ELEVATION (EAST)

PROPOSED ELEVATIONS 1:100

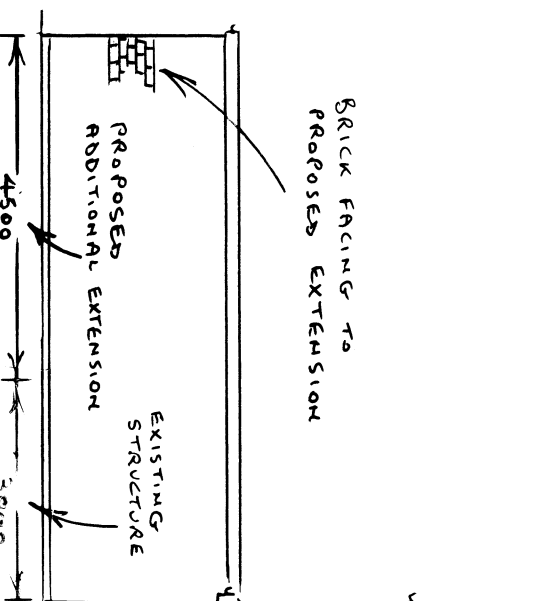

SIDE ELEVATION (NORTH)

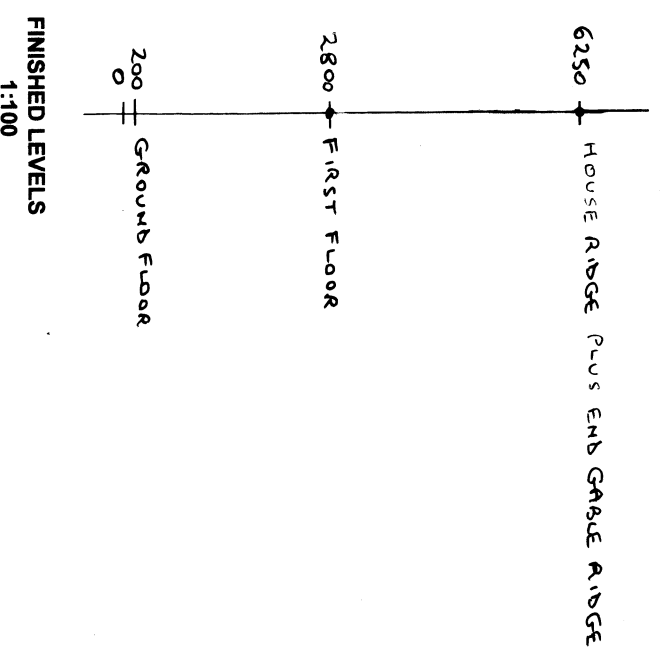

ROGER CLARK (ARCHITECTURAL SERVICES)
Tel: 023 9237 3841

PLAN No: 24328 / 2

Elevations Scale: 1:100

PROPOSED ALTERATIONS
36 NEW ROAD
BEDHAMPTON