

NOTES


Permission is granted to scale from this drawing for the purpose of Local Authority Planning Approval only. In all other circumstances DO NOT scale from this drawing. Please contact this office for any additional information required.

Contractors, Sub Contractors and Suppliers are to check all relevant dimensions and levels of the site and building before commencing any stop drawings or building work. Any discrepancies should be recorded to the Architect.


Where applicable this drawing is to be read in conjunction with the Consultants' drawings.

This drawing is the copyright of Tetlow King Ltd ©. All rights reserved. Ordnance Survey Data © Crown Copyright. All rights reserved. Licence No. 100007359

| REV | DESCRIPTION | DATE | AUTH | CHKD |
|-----|-------------|------|------|------|
|-----|-------------|------|------|------|

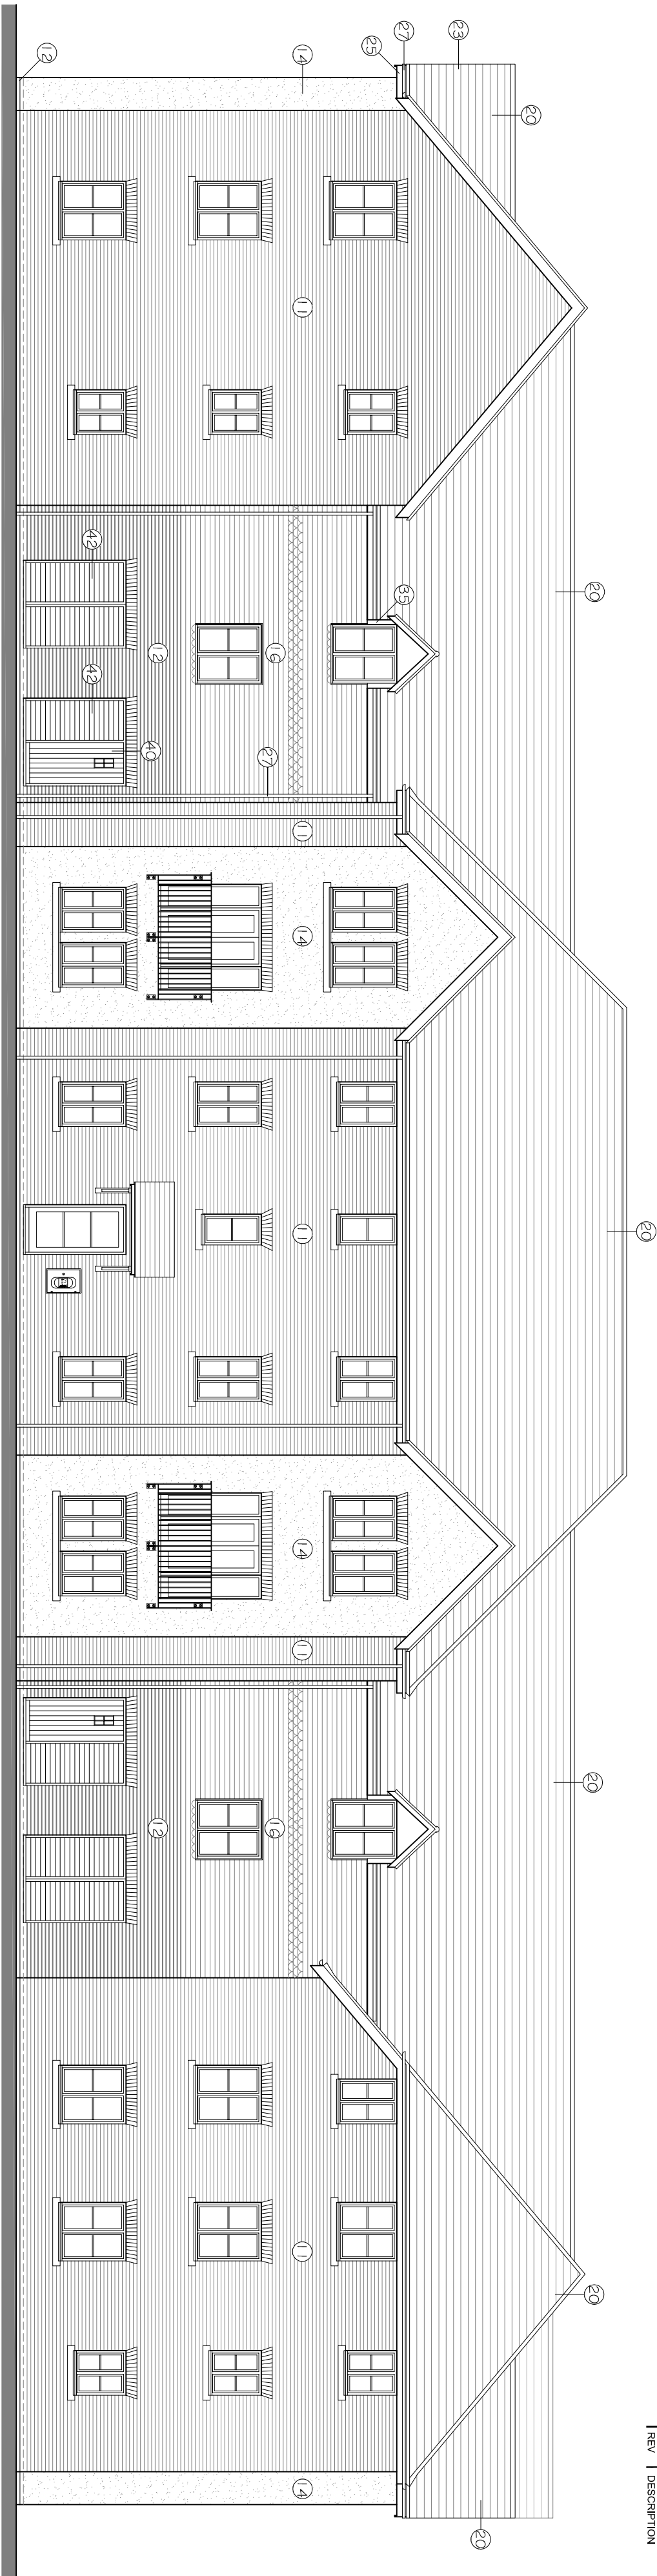

Front Elevation (faces South)

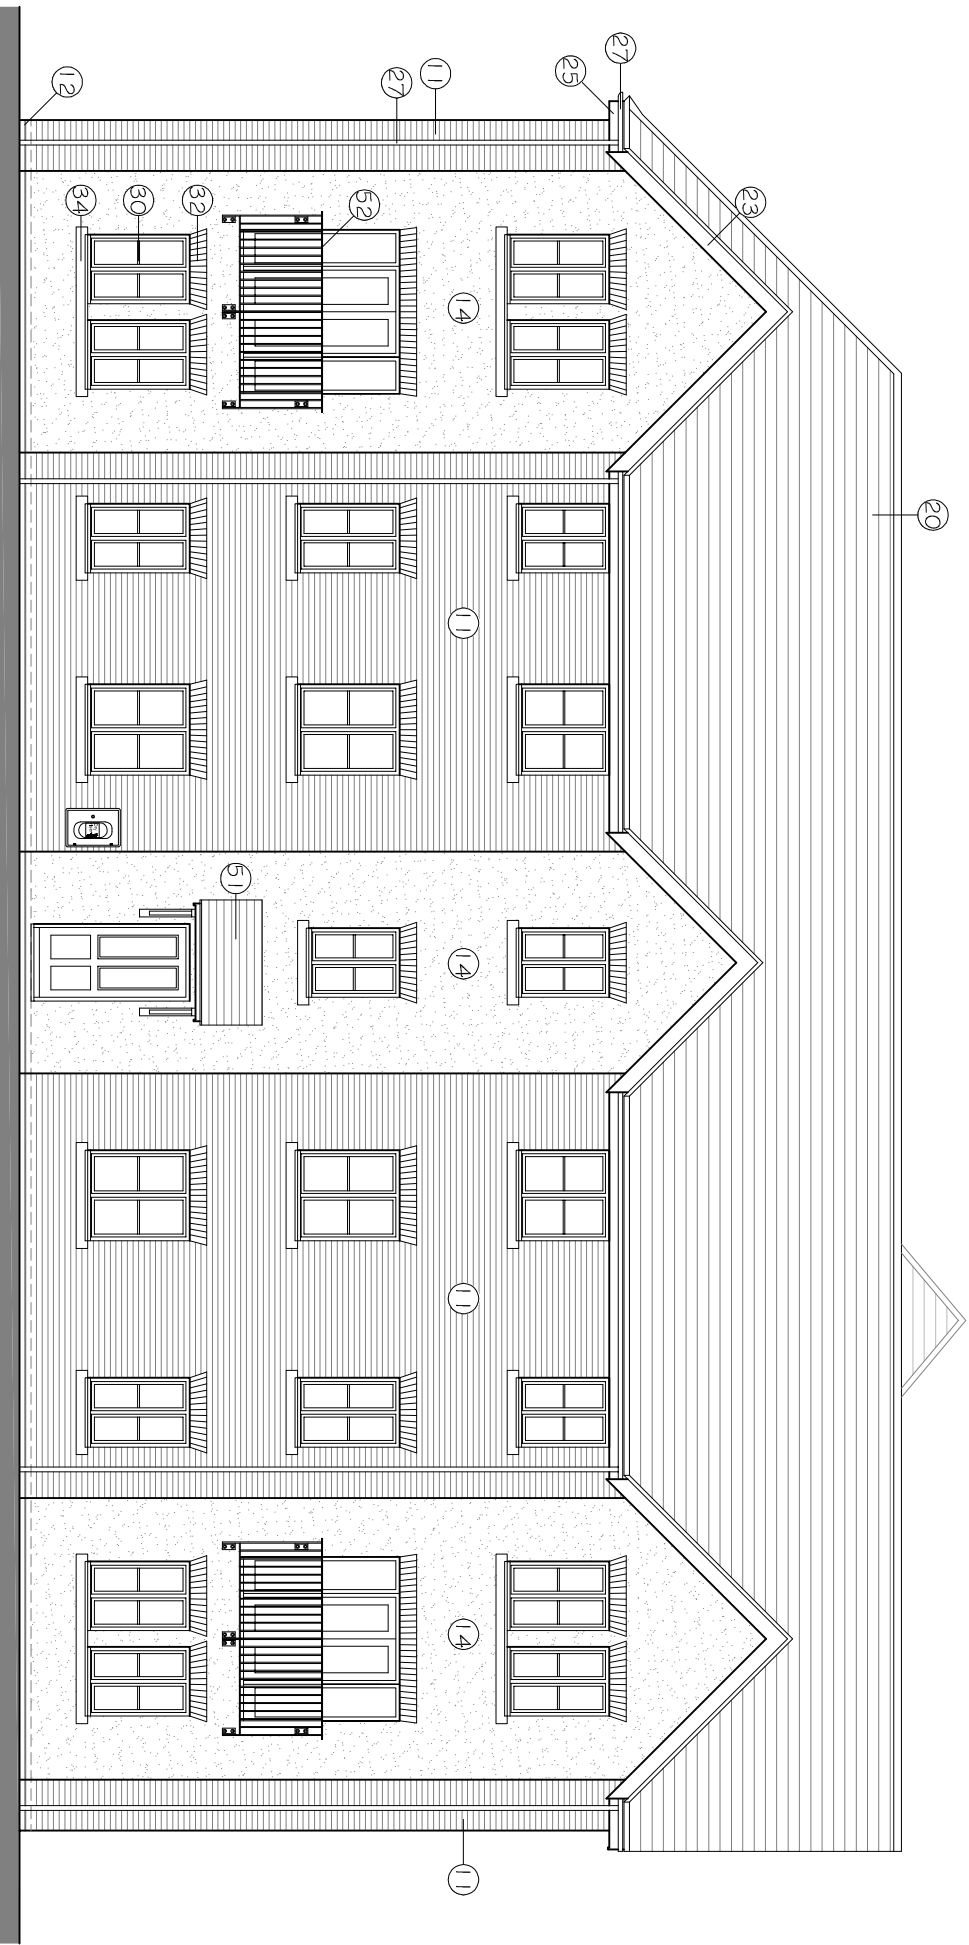

Side Elevation (West Wing)


MATERIALS KEY

- WALLS**
- 10 Facebrick Type 1 (dark buff mull) stretcher bond in natural colour mortar
  - 11 Facebrick Type 2 (light red/orange mull) stretcher bond in natural colour mortar
  - 12 Facebrick Type 3 (dark red/orange mull) stretcher bond in natural colour mortar
  - 13 Smooth render colour ivory
  - 14 Knapped flint faced block with facebrick detailing as shown to match mull facebrick
  - 15 Plain tile hanging Terracotta colour (with decorative tiles as shown)
  - 16 Decorative projecting sillings - also courses of creating tiles
  - 17 Decorative facebrick mull
- ROOF/EAVES/SCOFFS**
- 20 Roofing slabs blackbrick matching ridge + hip slates
  - 21 Plain tiles (small format) Terracotta colour
  - 22 Flat-profile interlocking concrete tiles
  - 23 Flat-profile interlocking concrete tiles
  - 24 Plain tile roof with underlayment of projecting matching facebrick headers + matching facebrick corbel detail at eaves
  - 25 White pvcu roofwater goods
  - 26 Grey single ply membrane to flat roof areas

- WINDOWS/WINDOW HEADS/CILLS**
- 30 White upvc double glazed windows + glazed door screens to patternstyle as shown (mock sash + casement)
  - 31 300 high black arch window head in matching facebrick (flat or radiused as shown)
  - 32 225 high black arch window head in matching facebrick (flat or radiused as shown)
  - 33 Solder courses facebrick to window head
  - 34 Projecting reconstituted stone window sill (50 high)
  - 35 Projecting window sill (sashed sash sash doors to detail as shown)
  - 36 Sample
  - 37 Valucor Type roof window

- SOLID DOORS/SCREENS/CLIMBERS/PANELS**
- 40 Coloured profiled steel doors to house/apartment frontages
  - 41 Coloured profiled steel front door with glazed transom above
  - 42 Painted profiled doors and screens to stores etc
  - 43 Painted timber top glazed garage personnel door
  - 44 Glazed panel above garage doors
- PORCHES/OTHER JOINERY/GUARDRAILS/CLIMBERS**
- 50 White painted finish framed pitched roof porch to main entrance (see drawing for detail)
  - 51 White painted finish framed pitched roof porch to main entrance (see drawing for detail)
  - 52 Black steel railing up + stairs to balconies
  - 53 Grey chainway posts + facebrick clad chainway structures

ELEVATION KEY

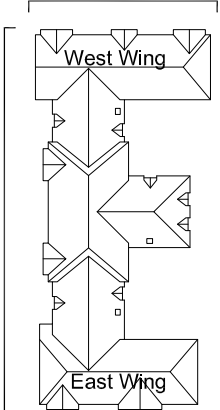

PLANNING



ARCHITECTS - URBAN DESIGNERS - SUSTAINABILITY CONSULTANTS  
Building 300, The Grange, Romsey Road, Wickham, Hampshire, SO5 0AE  
Tel: 01794 567703 Fax: 01794 515517 Web: www.tetlowking.co.uk

PROJECT  
**Hampshire Farm**  
Emsworth  
for Bellway Homes and Bloor Homes

DRAWING  
**Plots 190-214**

Elevations  
**Sheet 1 of 3**

| SCALE      | DATE     | AUTHOR | CHKD |
|------------|----------|--------|------|
| 1:100 @ A2 | May 2012 | MP     |      |

| JOB NO.  | DRAWING NO.  | REV |
|----------|--------------|-----|
| PL120418 | P.190-214.e1 |     |