

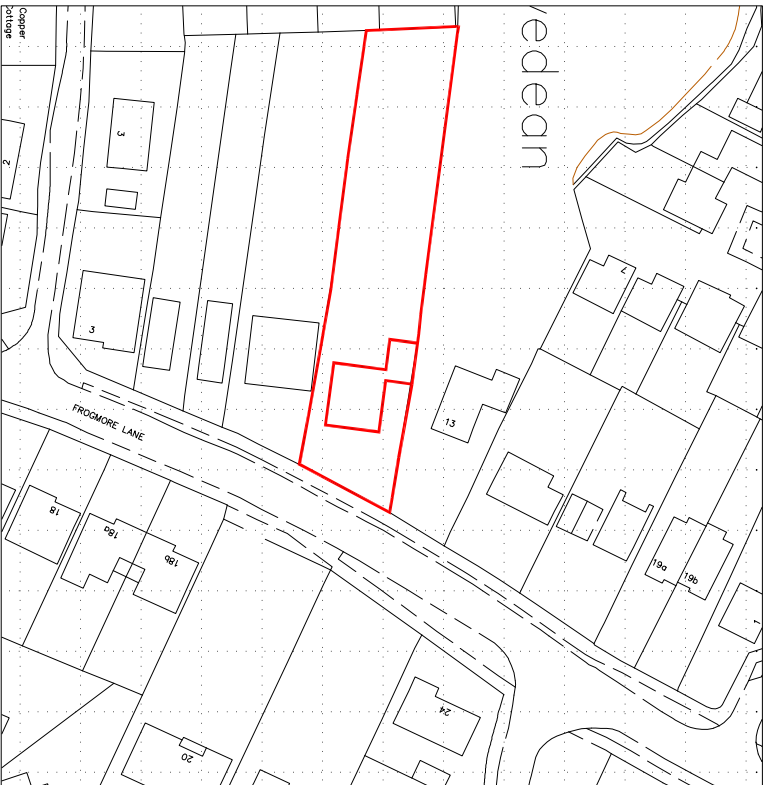


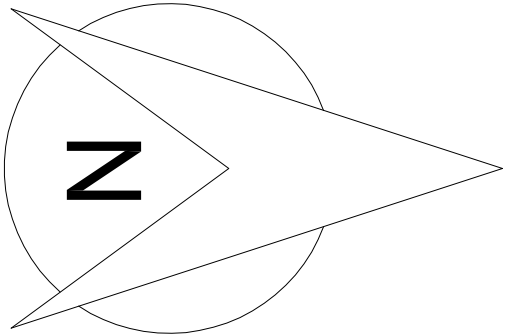


Location Plan

Scale 1:1250

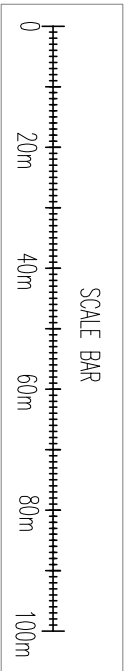

11 Frogmore Lane

Site & Location Plans

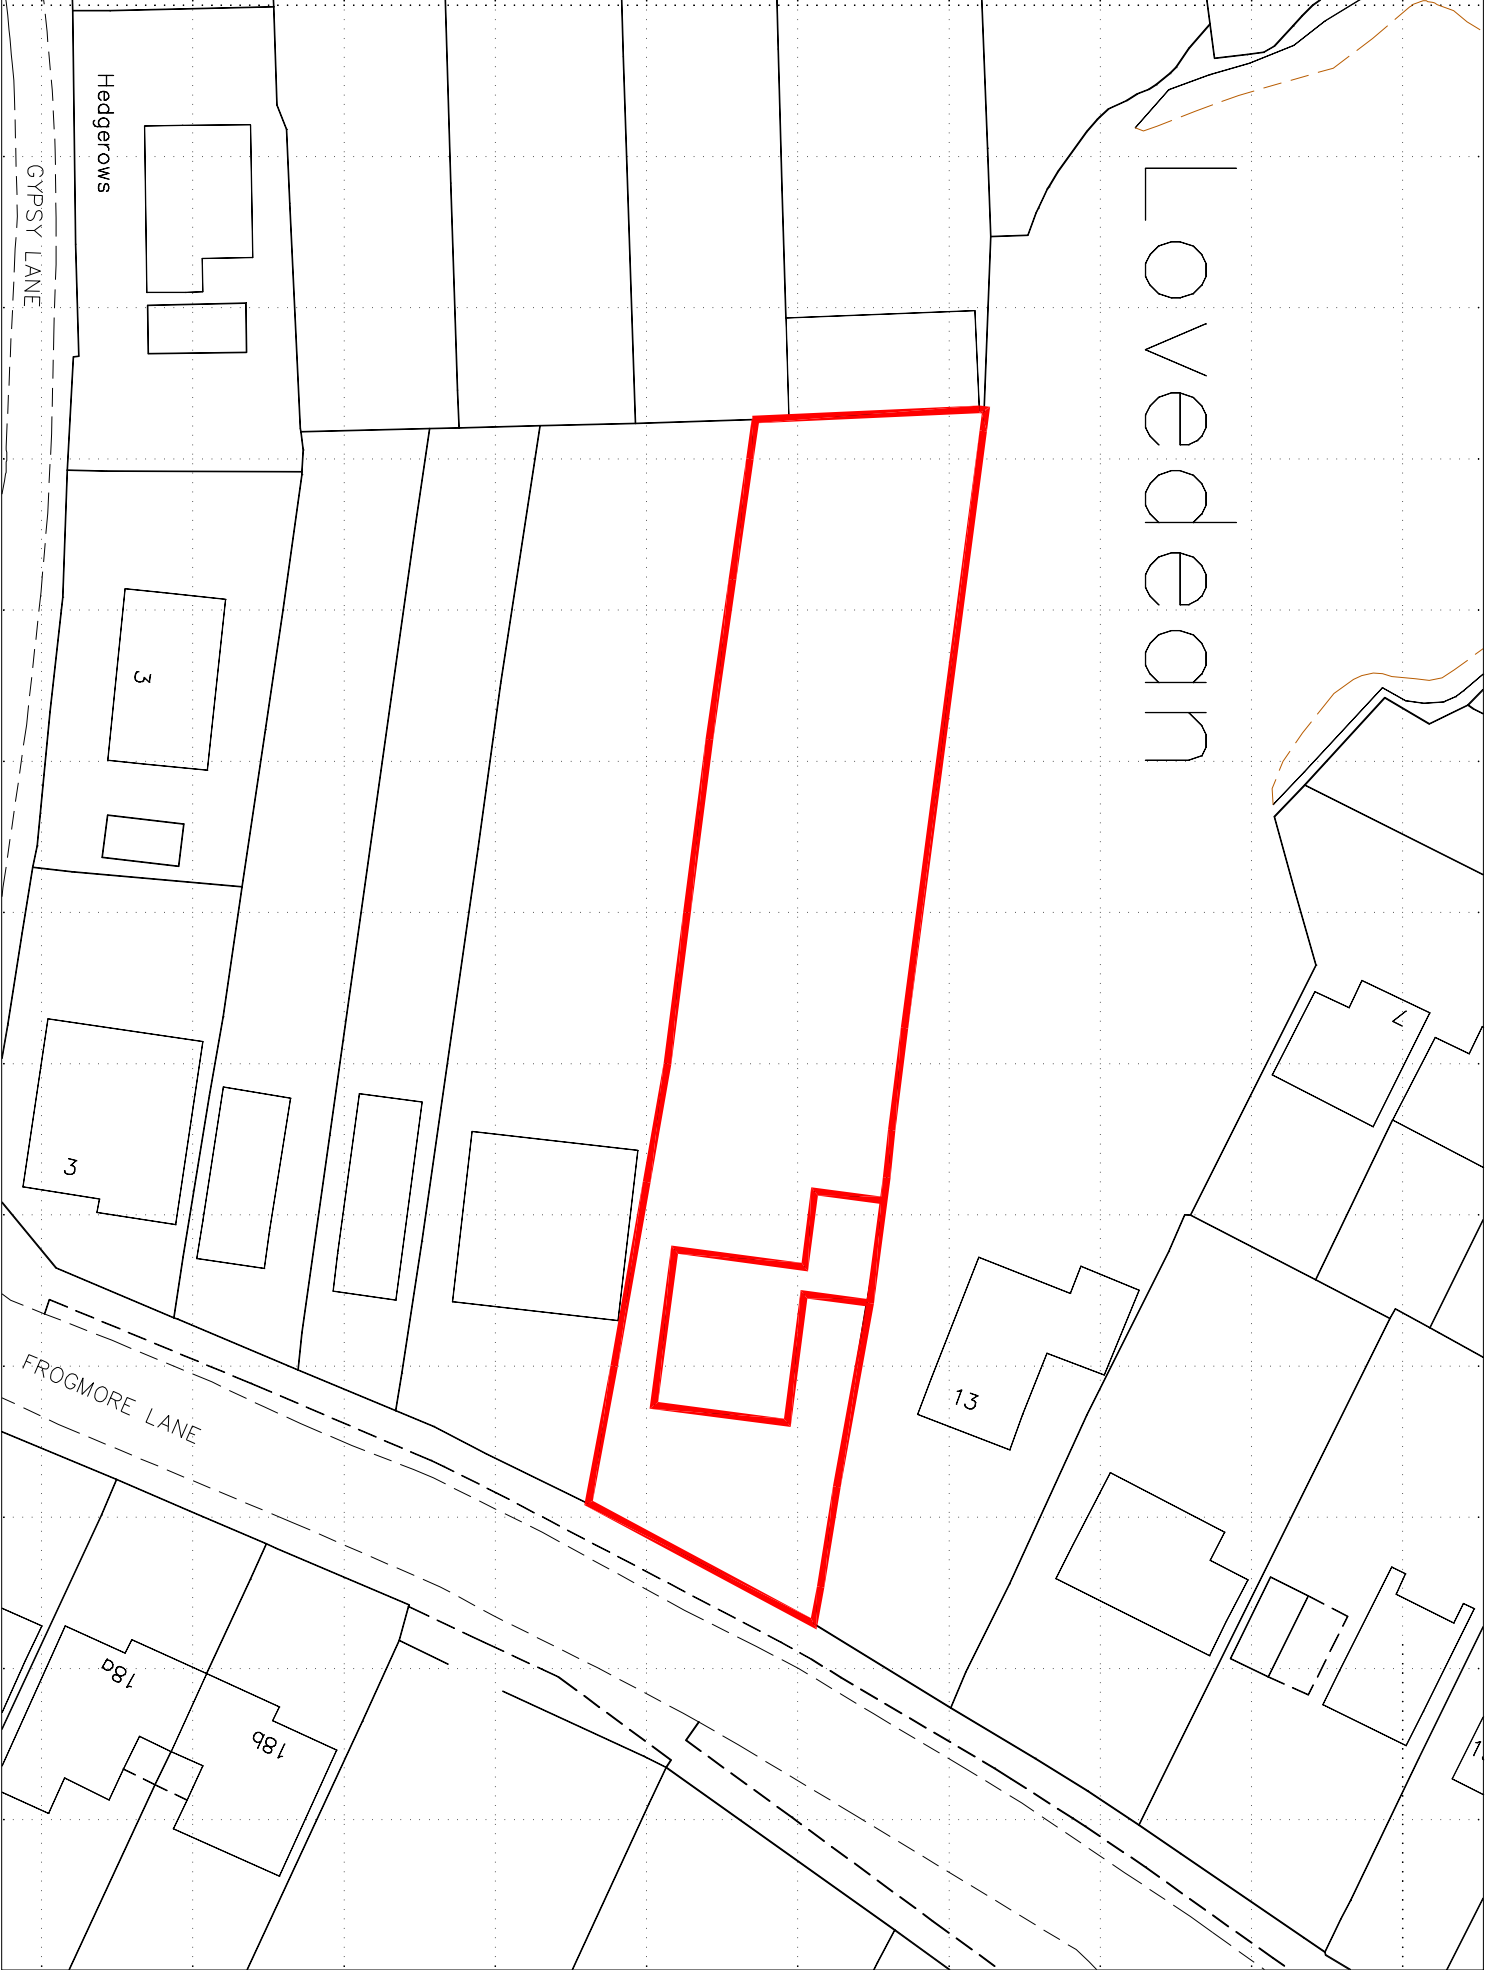

Ordnance Survey (c) Crown Copyright 2013. All rights reserved. Licence number 100020449

Site Plan

Scale 1:500



For: Dawn & Mike Etherington 11 Frogmore Lane Waterlooville PO8 9QN	Date: Jan 2013	ARTchitects 6 Falcon View Winchester, SO22 4EP Tel 07864 635362
	Scale: AS SHOWN Drawn: GB	
No L000 PO		
Site and Location Plan		