



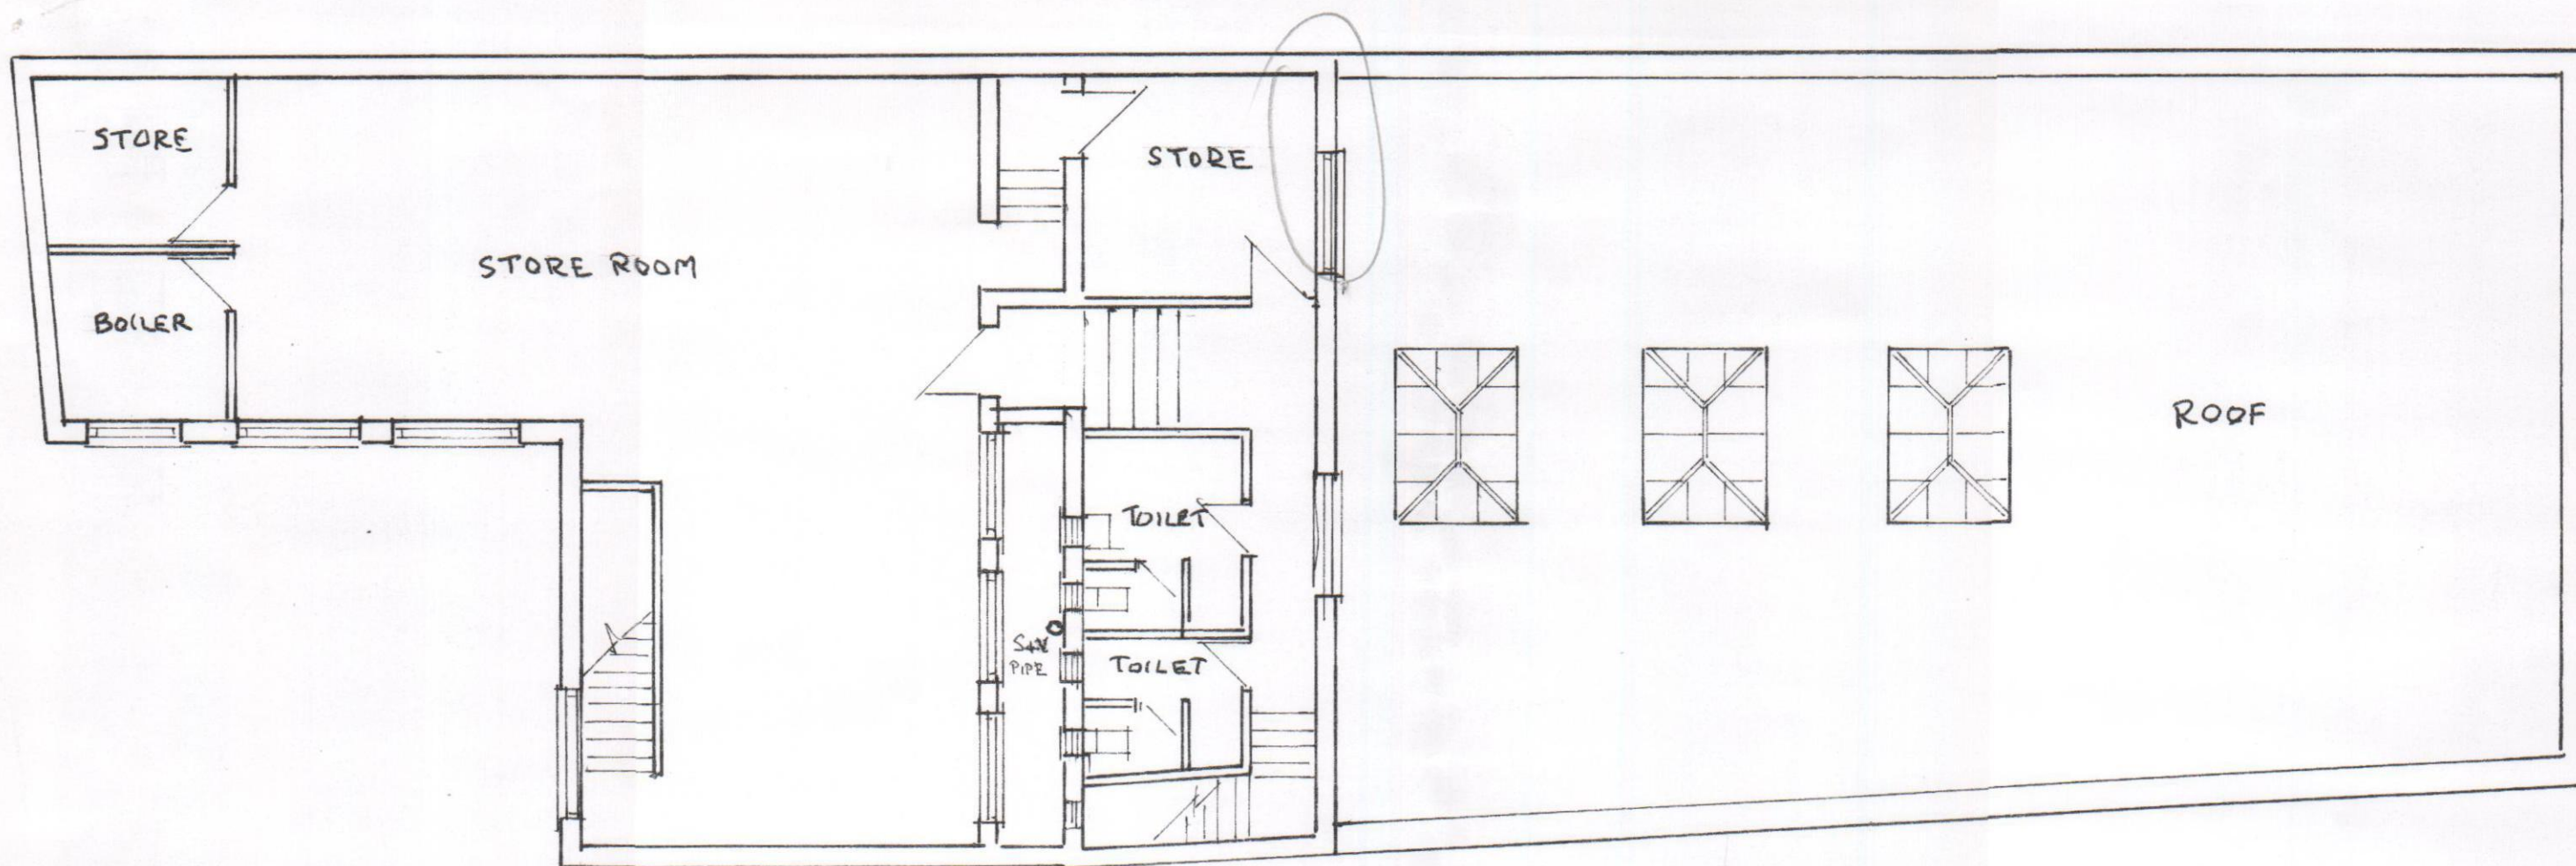

EXISTING FIRST FLOOR AND FLAT ROOF

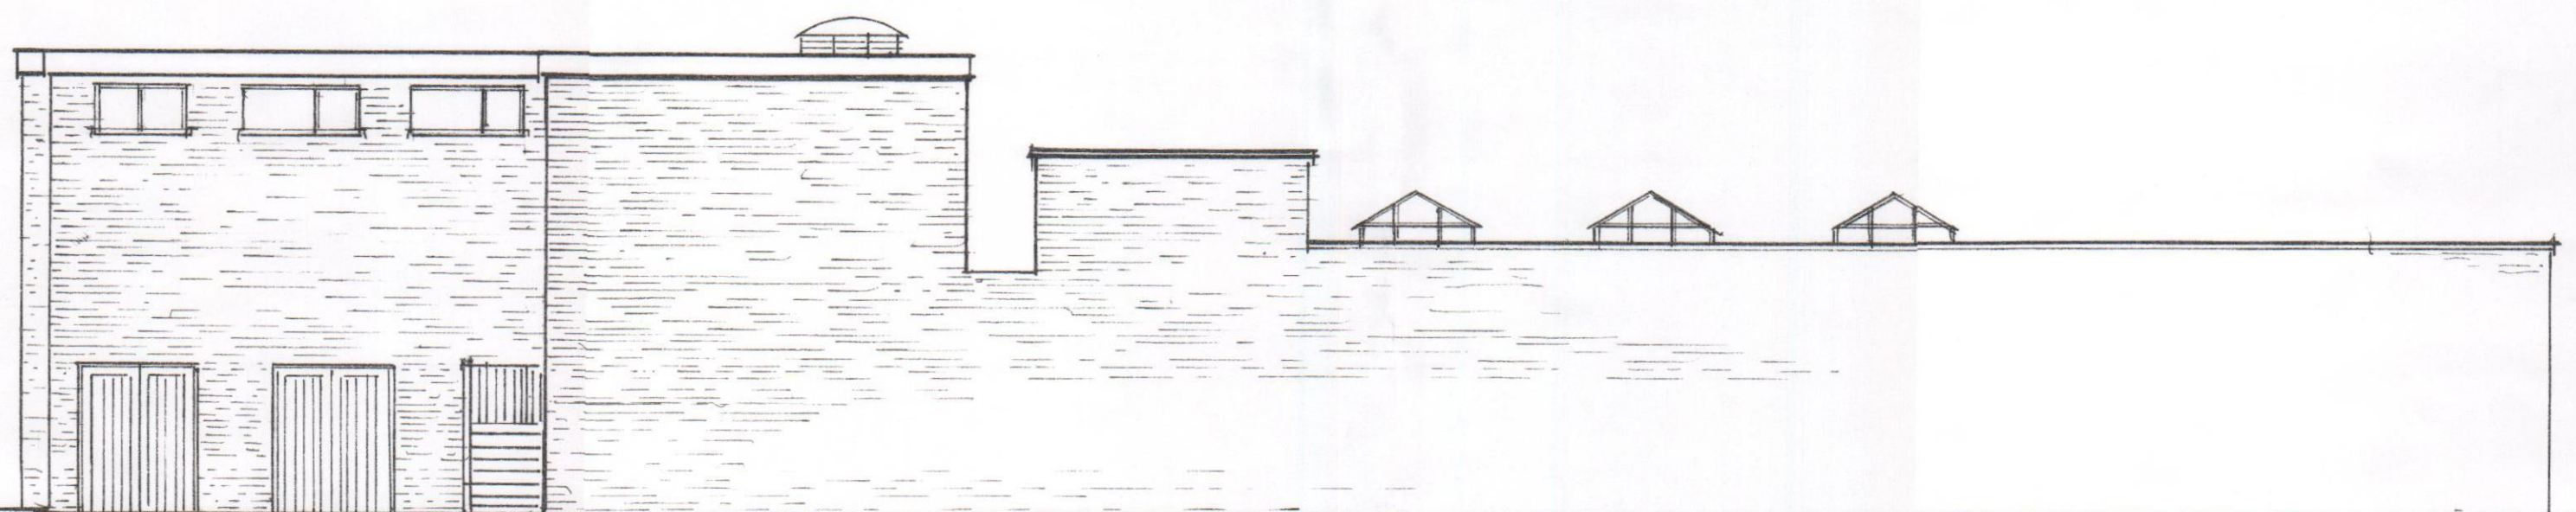

EXISTING SOUTH ELEVATION



EXISTING EAST ELEVATION

SCALE 1:100

30-32 EAST STREET HAVANT

HAVANT BOROUGH
COUNCIL
05 DEC 2011
RECEIVED

HAVANT BOROUGH
COUNCIL
24 NOV 2011
RECEIVED