




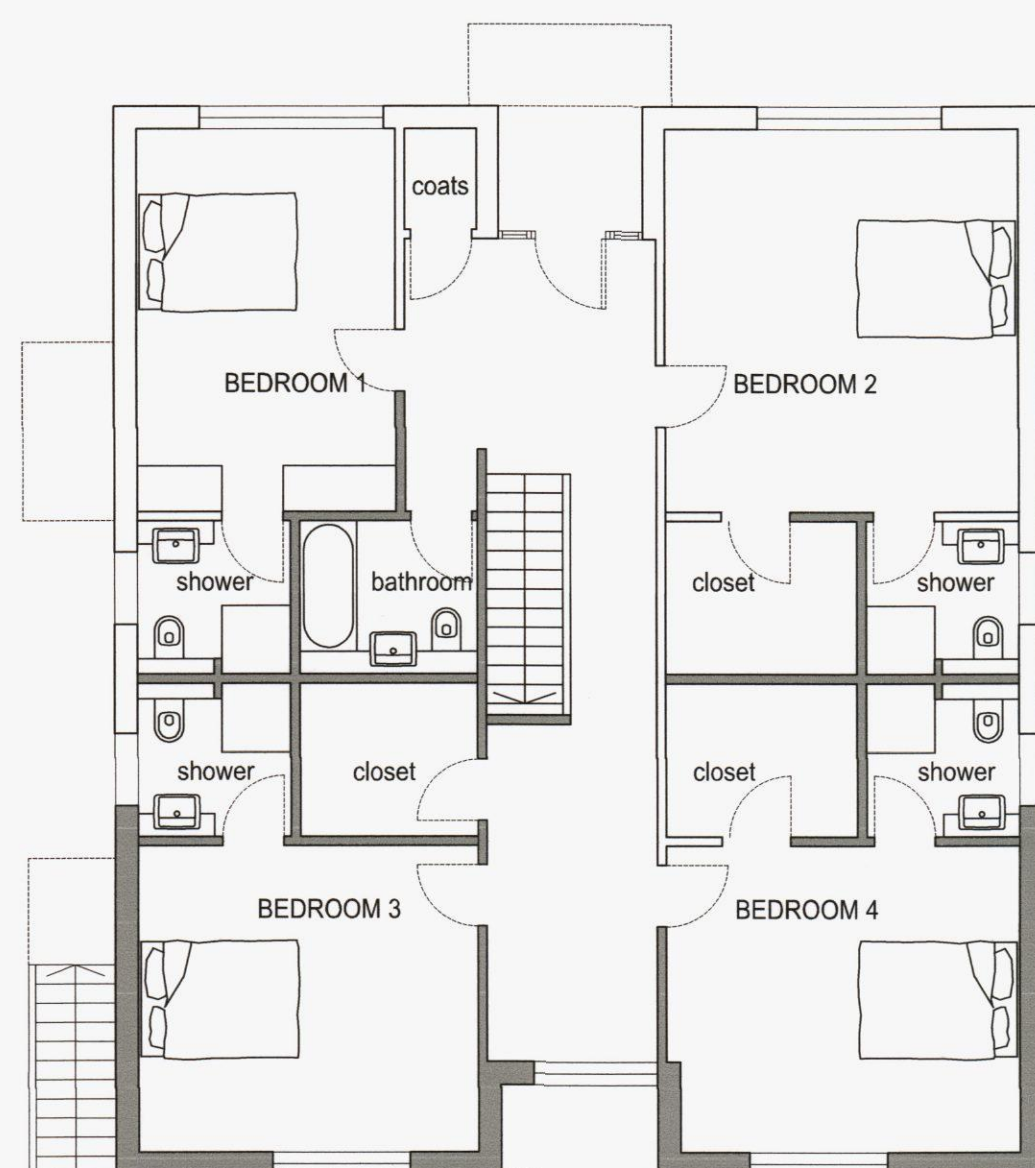

GROUND FLOOR PLAN

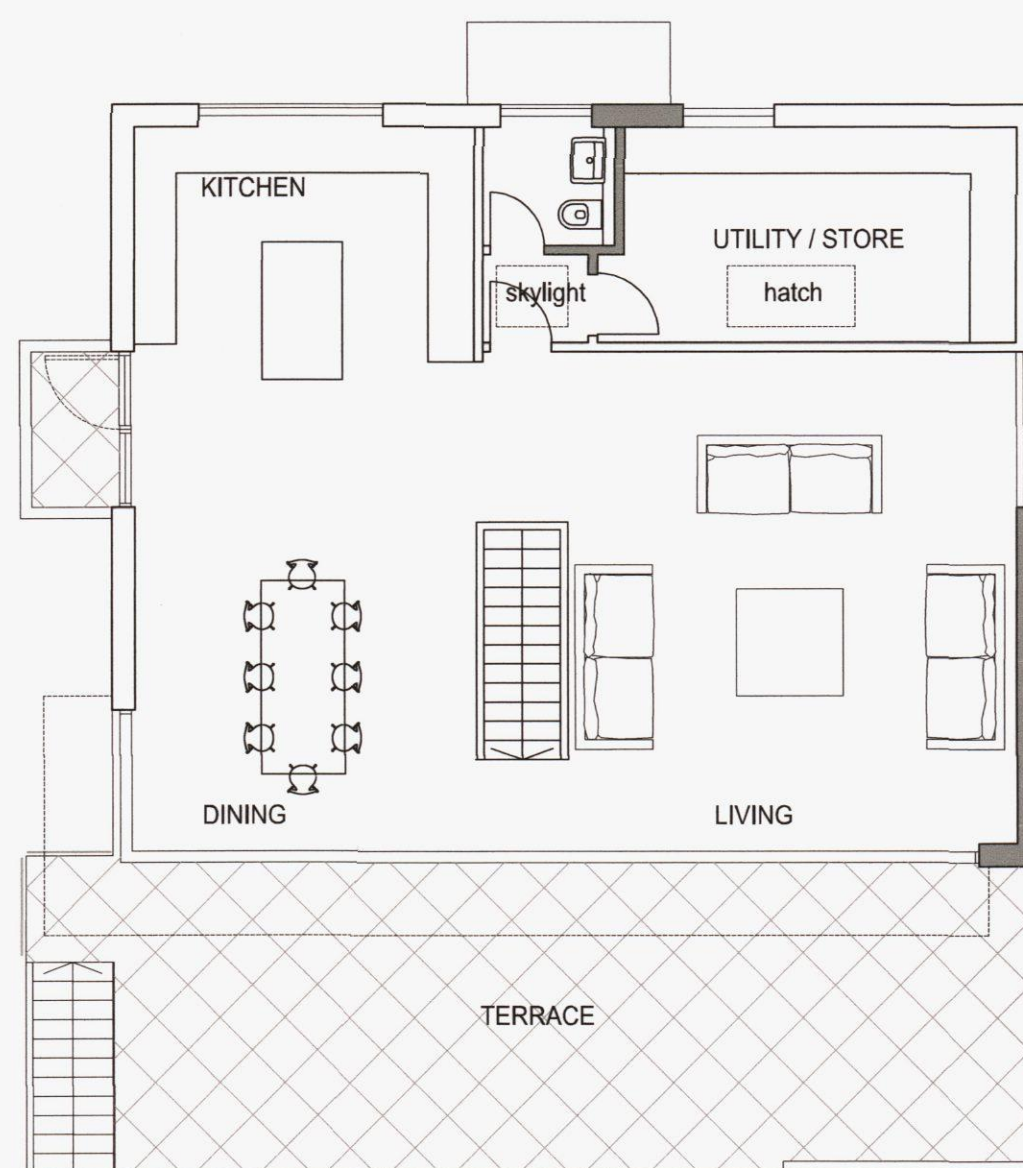


FIRST FLOOR PLAN

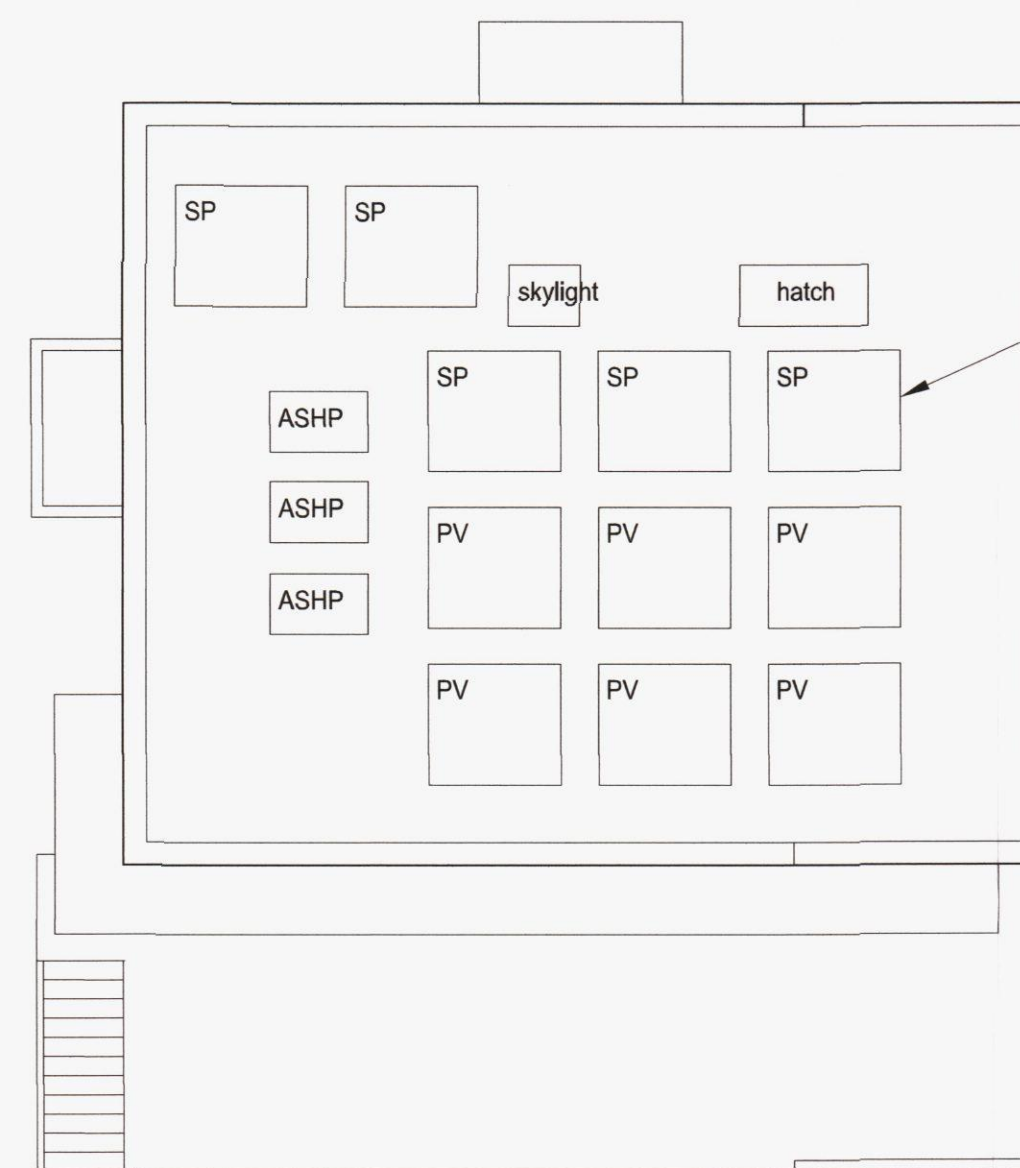


ROOF PLAN

AS PROPOSED

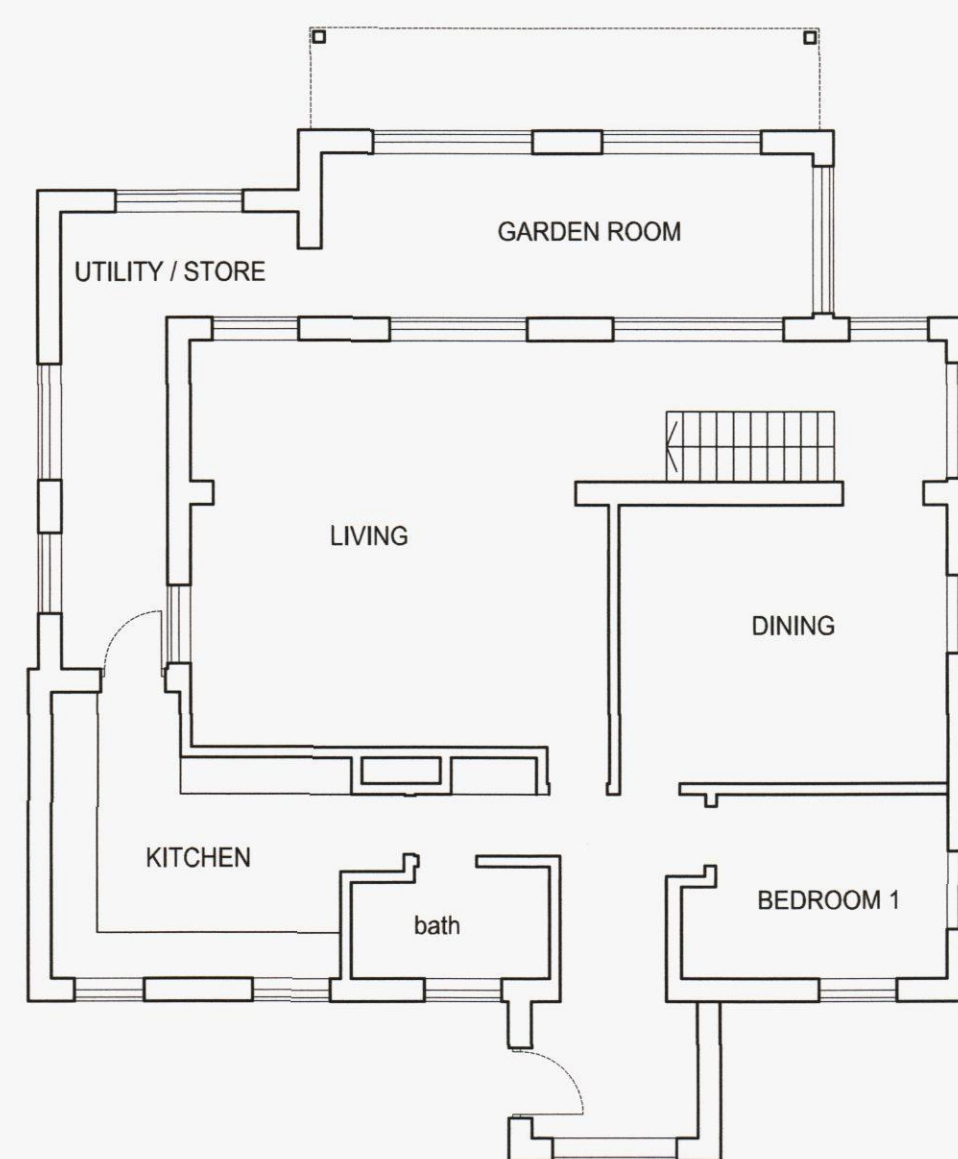


GROUND FLOOR PLAN

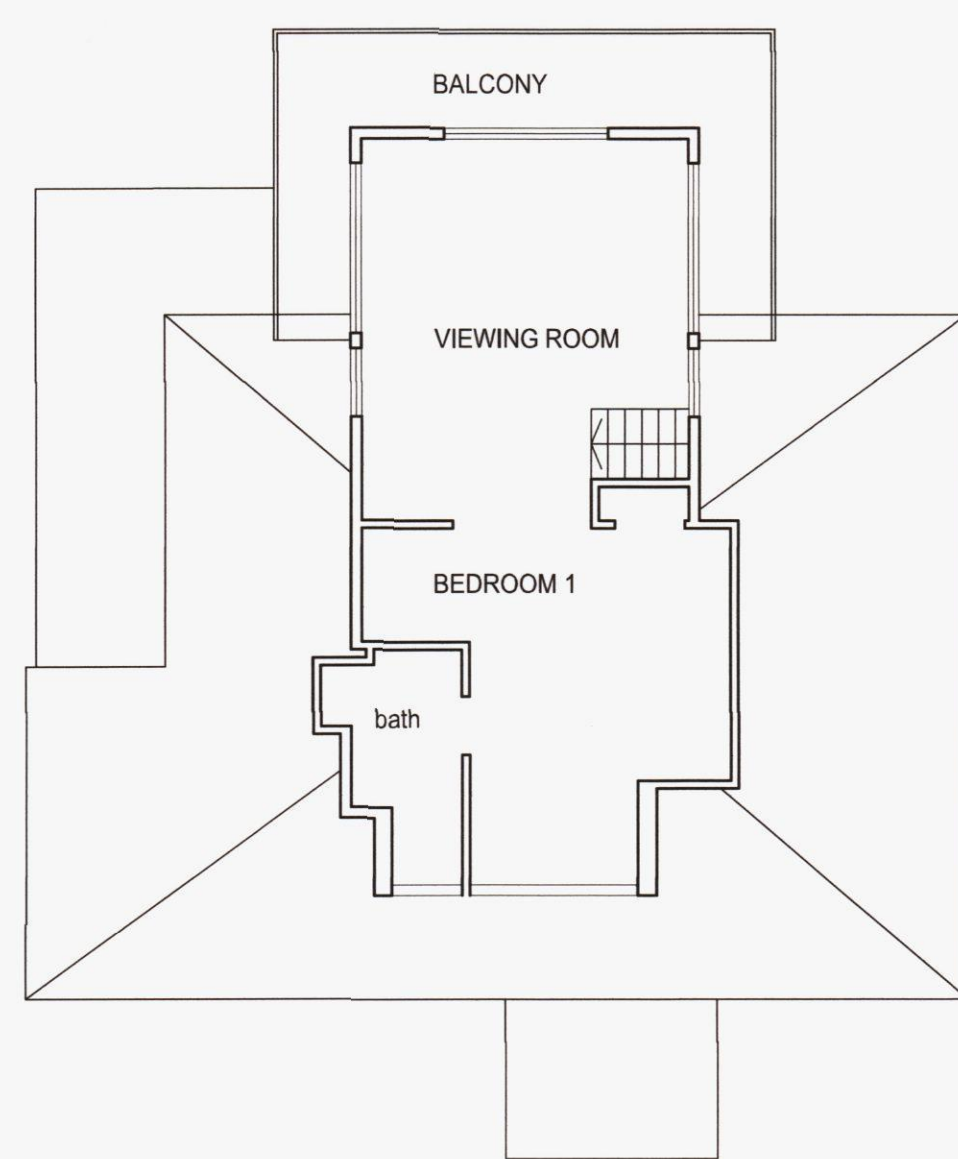


FIRST FLOOR PLAN

AS EXISTING

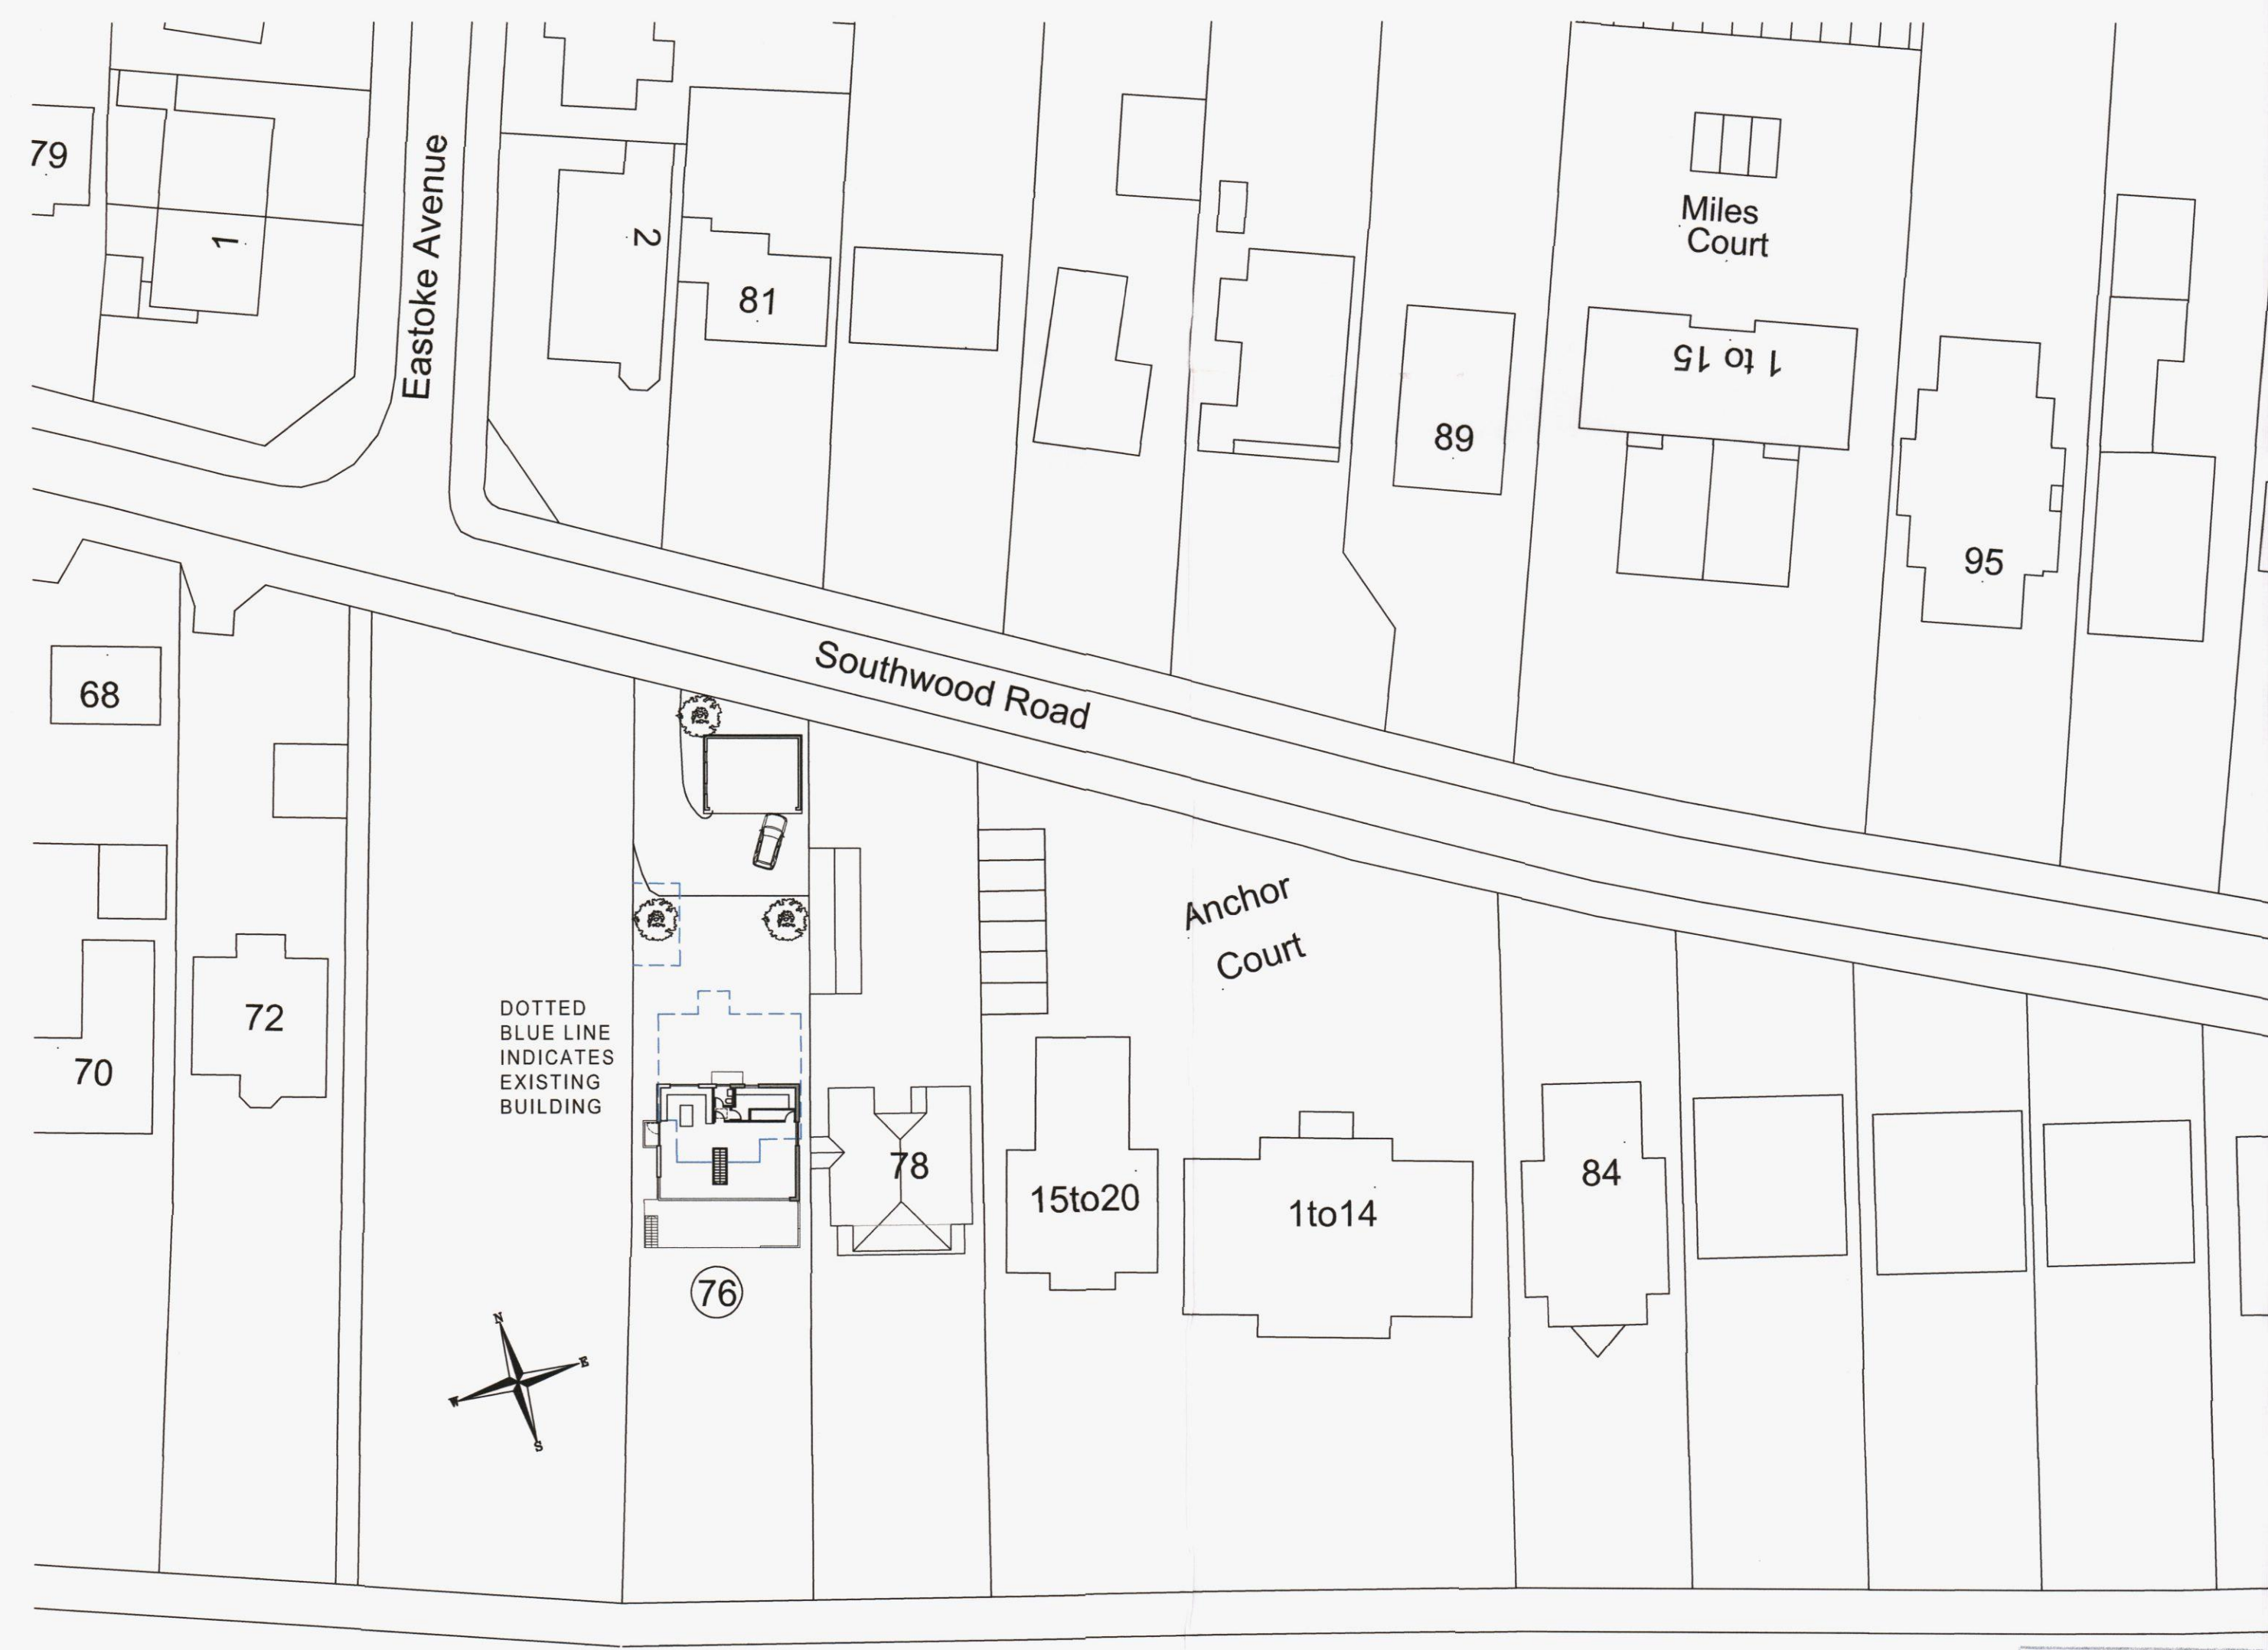

BLOCK PLAN 1:500

revisions
A June 2013 rooftop solar screens shown on roof plan

 

planning application

gordon curtis architects
MOOR COURT GLENMORE ROAD LONDON NW3 4DE
tel & fax 020 7586 6065
mail@gordoncurtis.com

project: new house at 76 Southwood Road Hayling Island PO11 9QF
drawing: FLOOR PLANS AS EXISTING & PROPOSED
date: June 2013 scale: 1:100@A1, 1:200@A3
dwg no: 1308 02 A

HAVANT BOROUGH COUNCIL
DEVELOPMENT CONTROL
28 JUN 2013
RECEIVED