


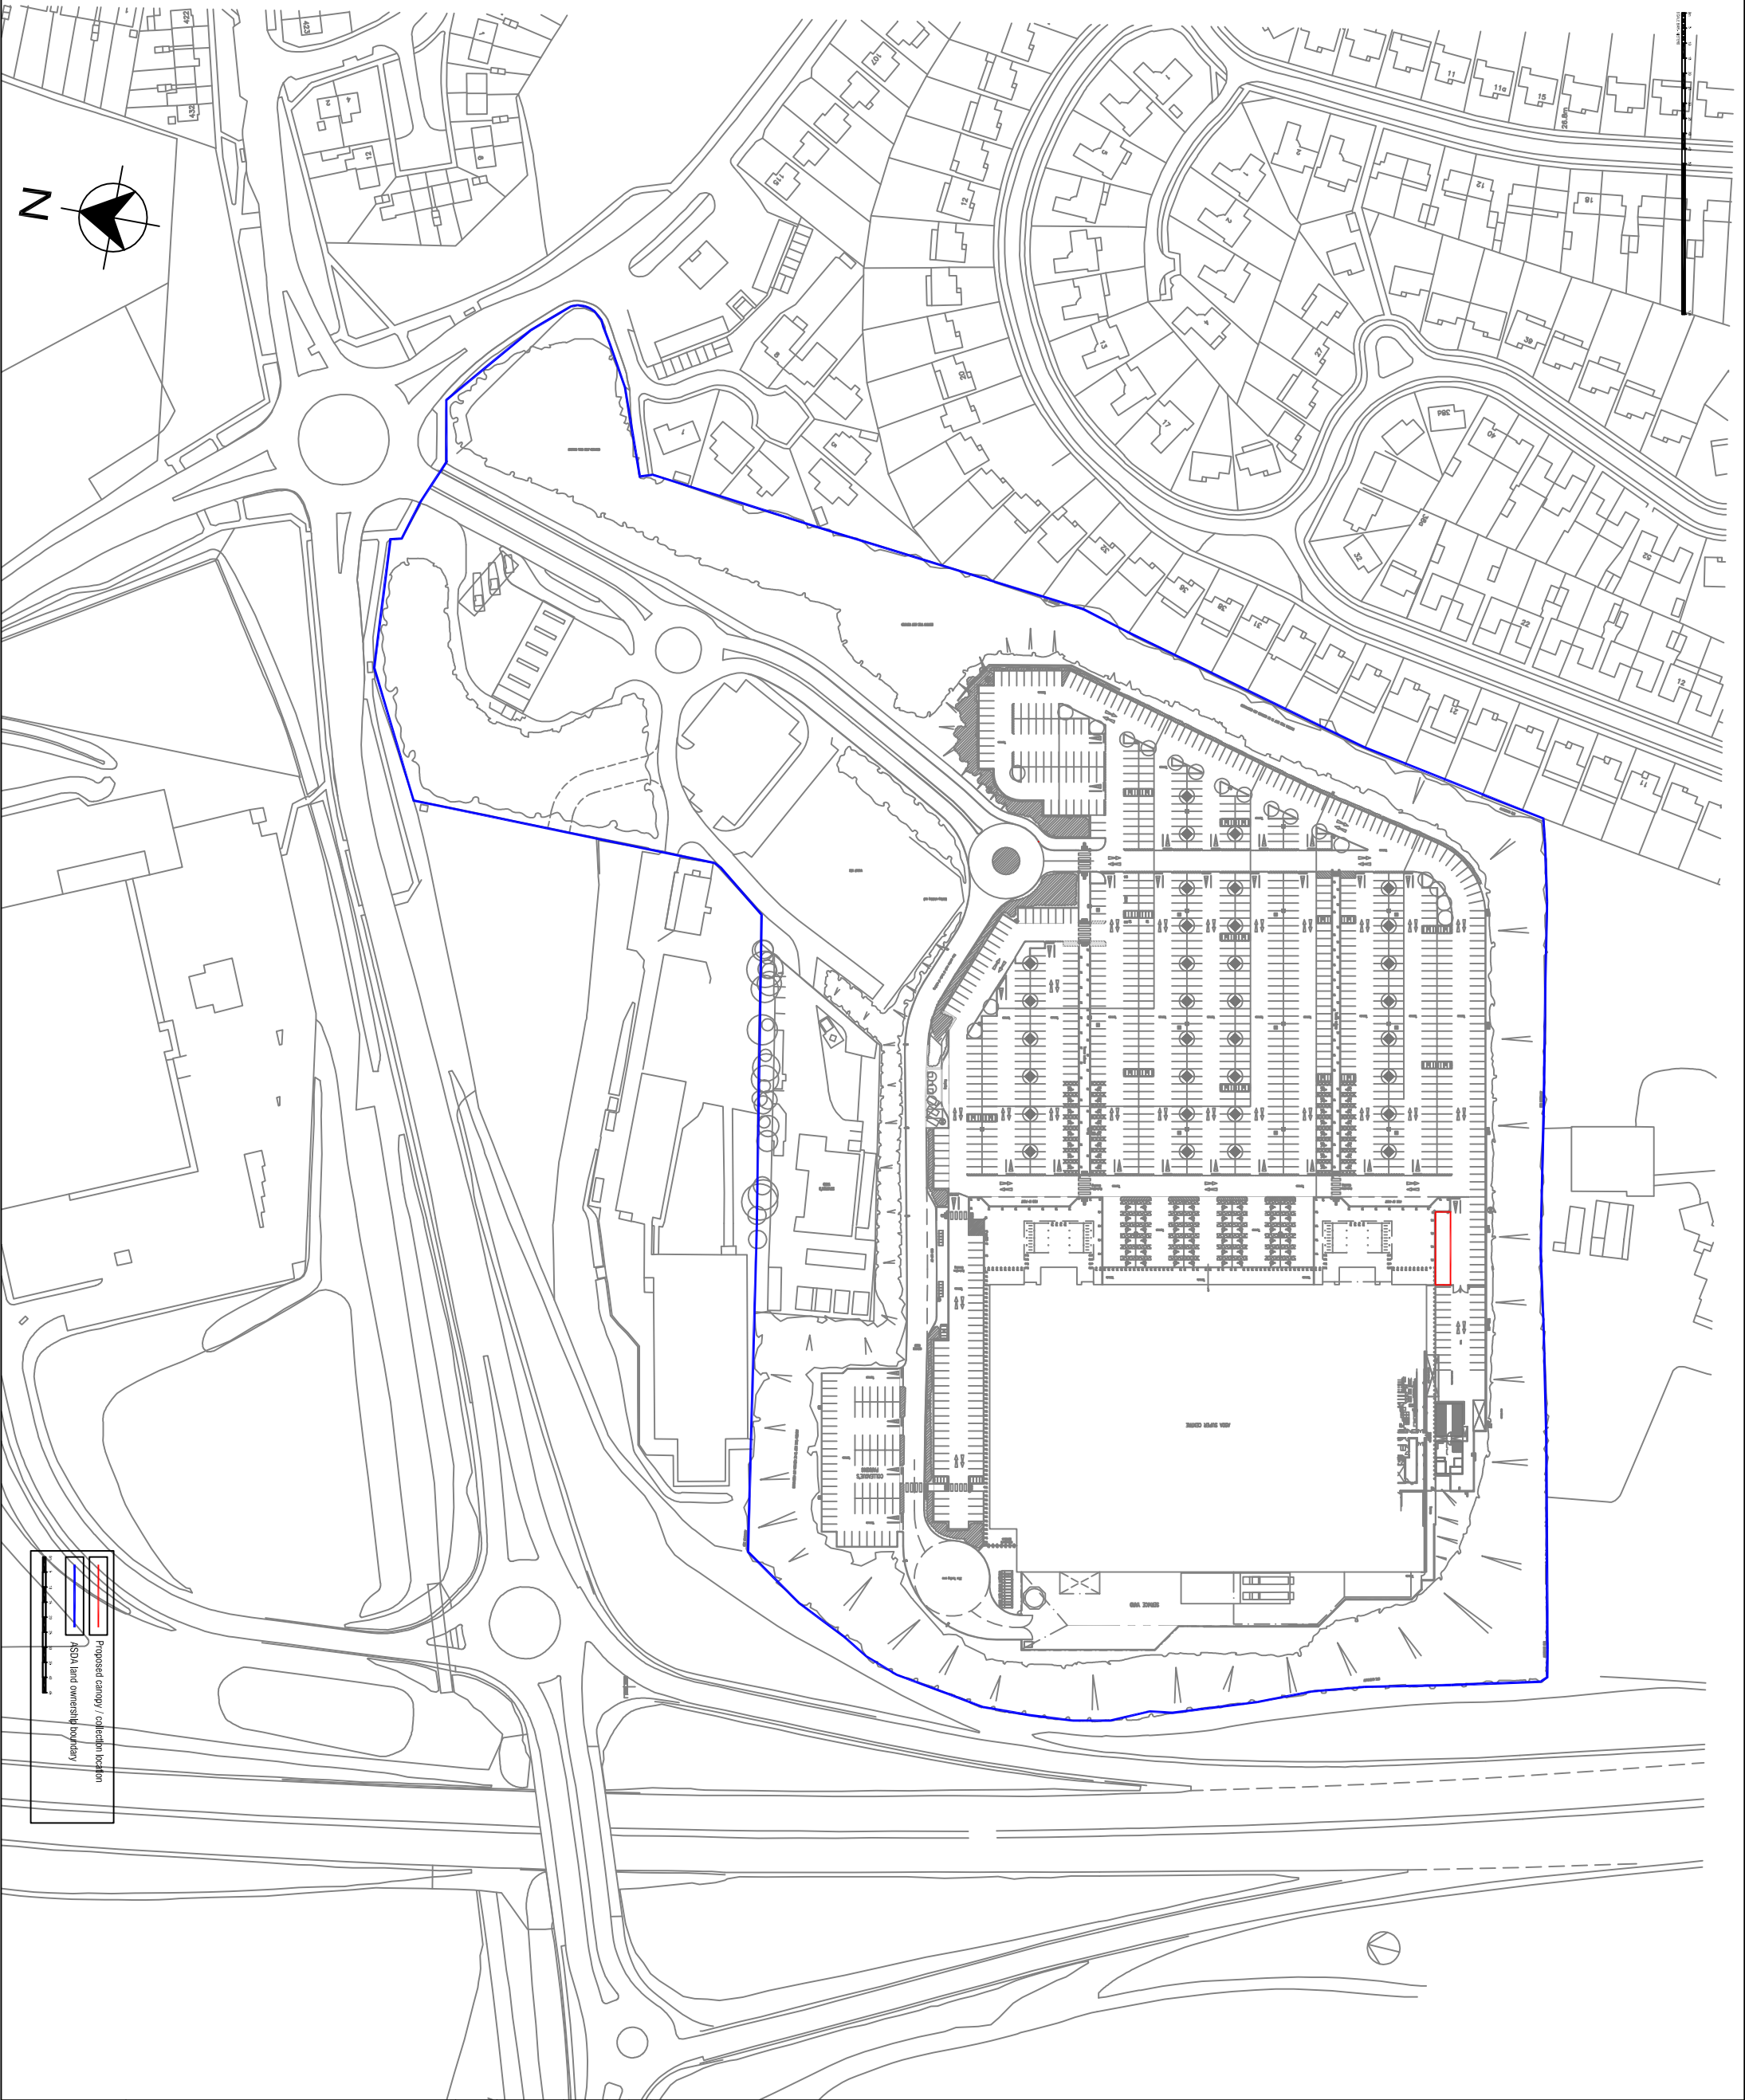

B	08.5.13	Scale amended	SG	TG
A	26.4.13	OS boundary added	AL	TG
Rev	Date	Amendment		

PLANNING

Project No	Dwg No	Rev
0636.4672	(0)001	B

Dwg Title
Existing Site Plan

Date	Feb 13	Scale	1:1250 @ A3
Author	DH	Checker	AH

Project
Asda - Havant
Groceries Collection

Client



2 Pelion Place
Bradley Business Park
Dyson Wood Way
Huddersfield
HD2 1GT
Tel: 01484 422219
Fax: 01484 513617