




This drawing is the copyright of Axiom Architects.
It is for planning application purposes only & may not be reproduced in whole or in part without permission. Drawings lodged for planning approval may be reproduced by the Planning Authority in accordance with the Copyright (Material Open to Public Inspection) (Marking of Copies of Plans and Drawings) Order 1990 and must carry the relevant copyright restriction note.

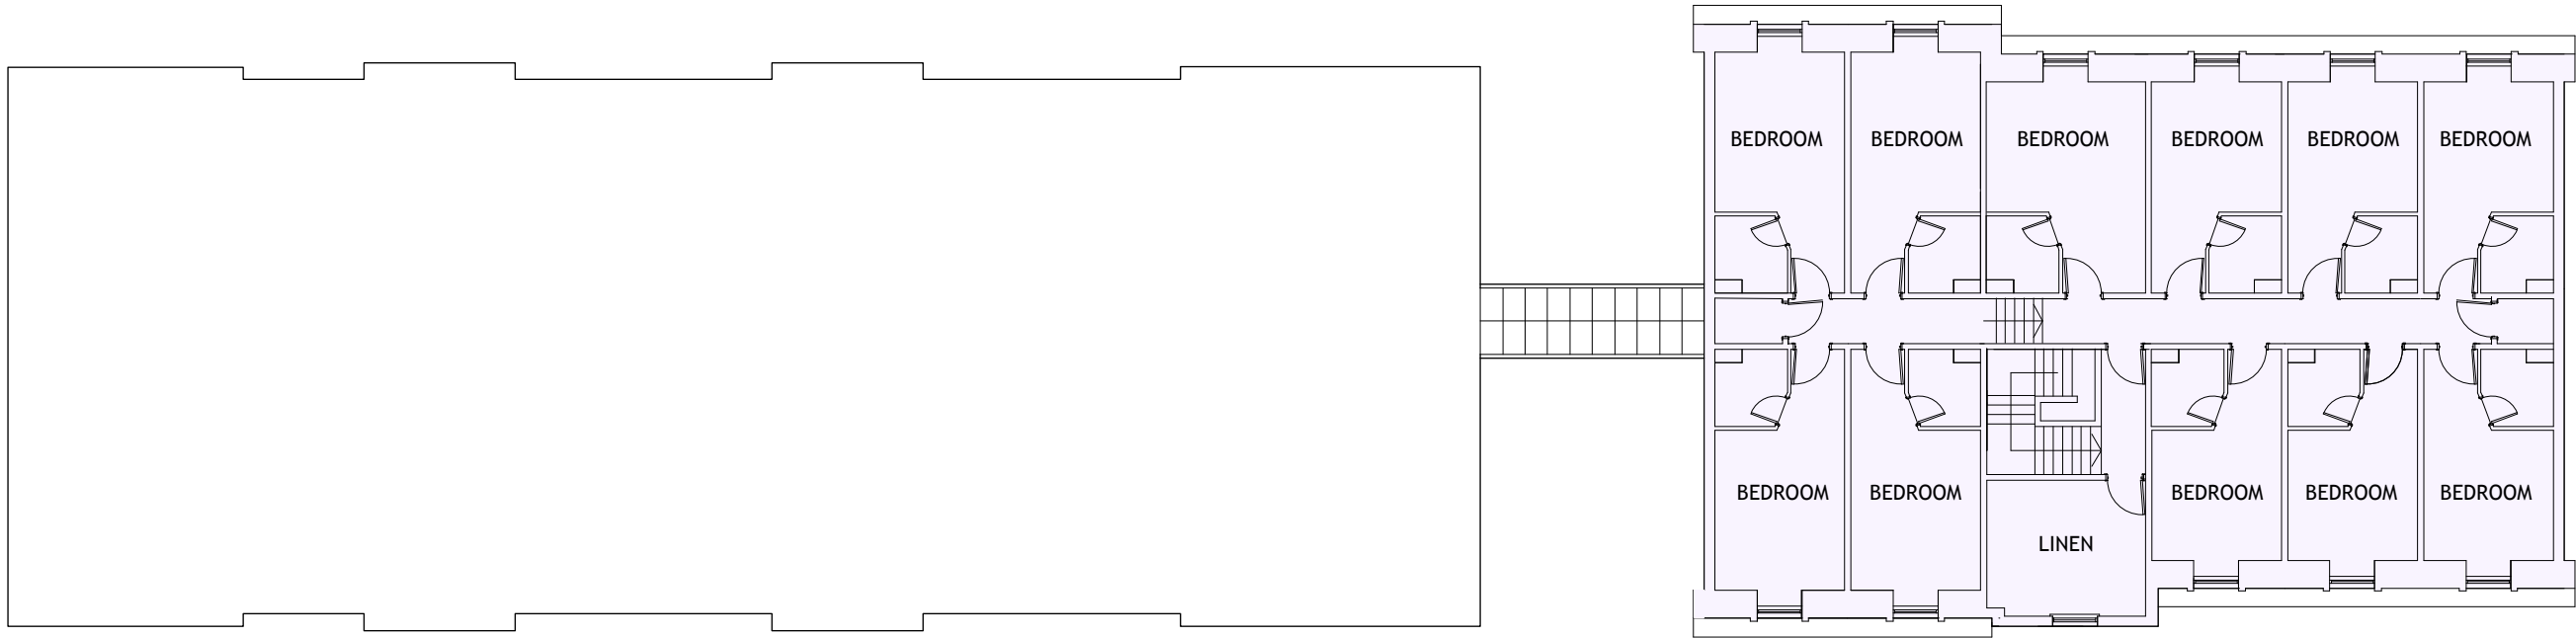


SECOND FLOOR

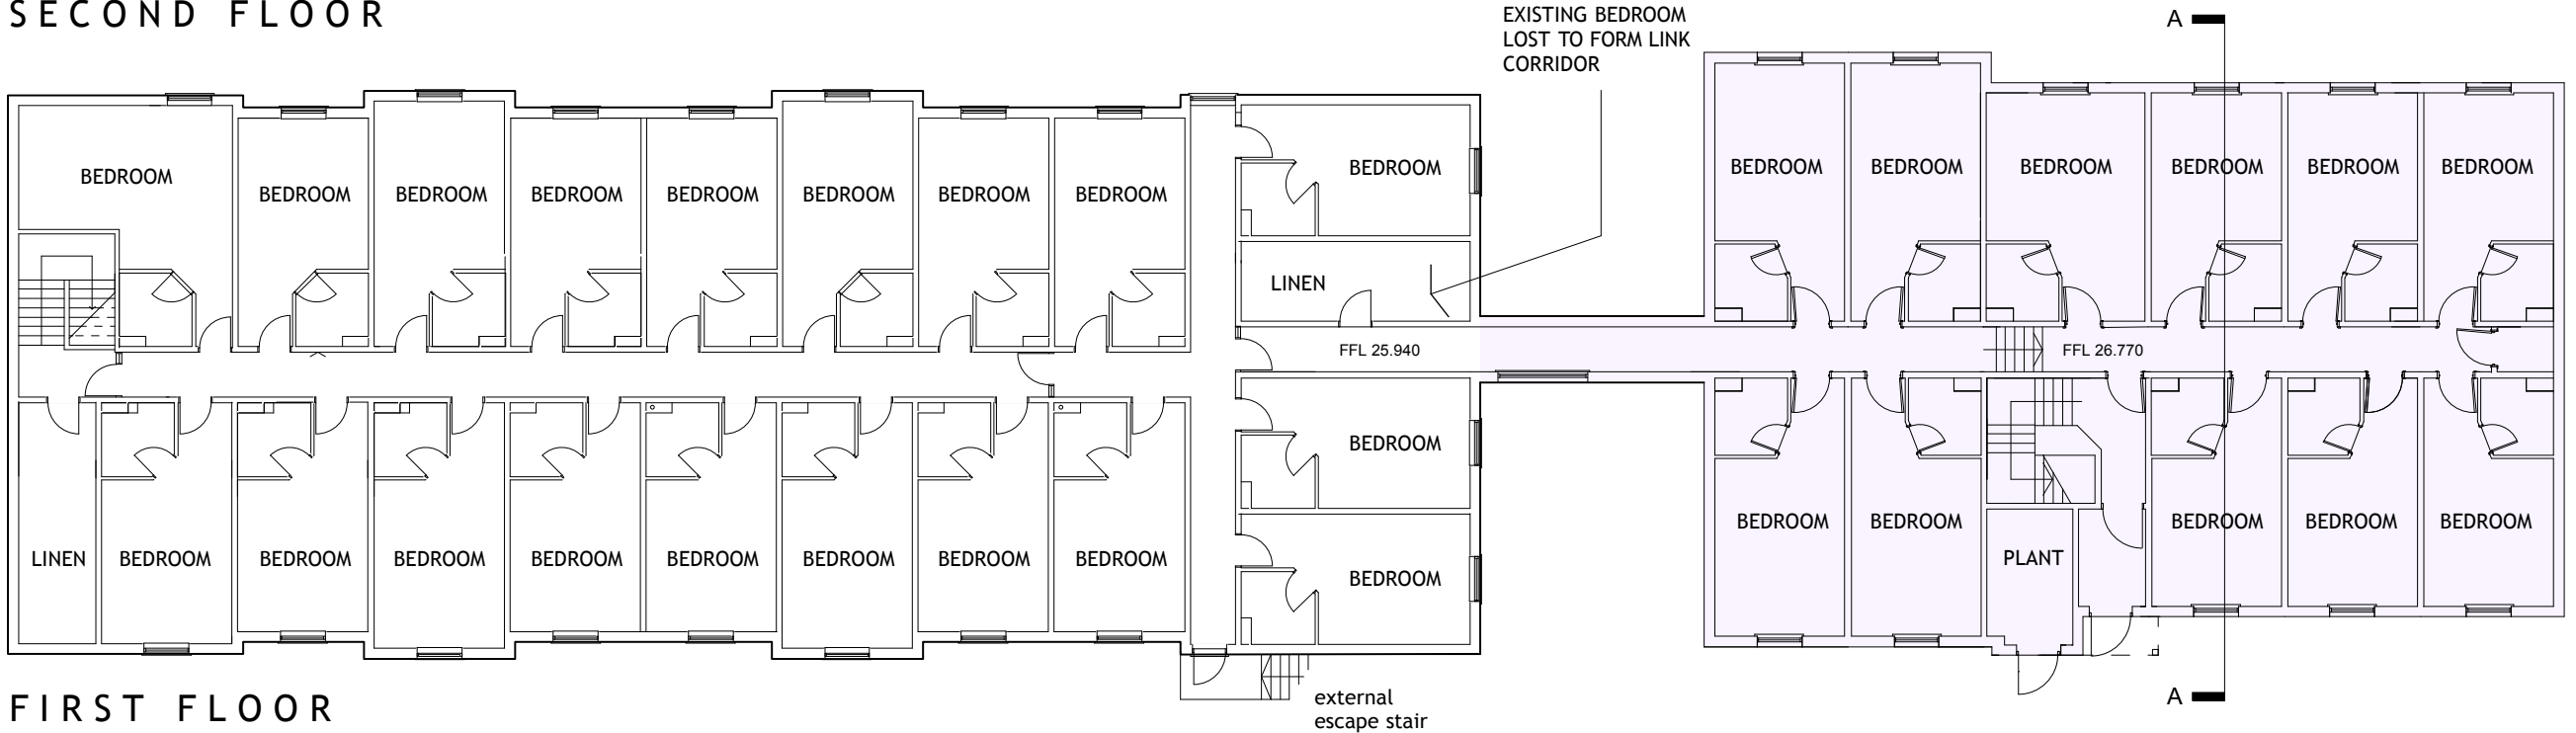

FIRST FLOOR

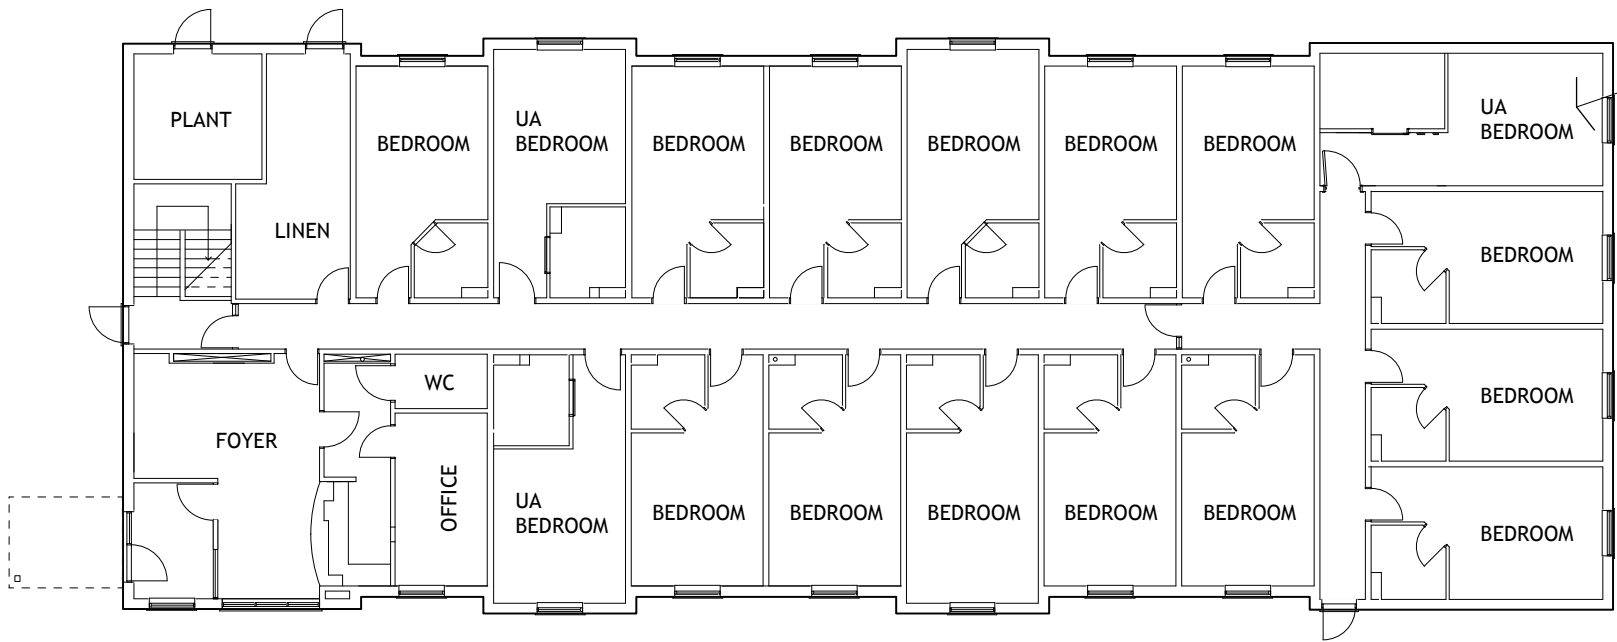

GROUND FLOOR

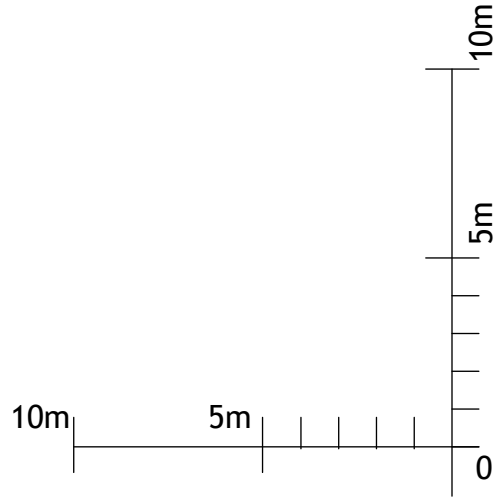

B	1.03.13	Floor plans altered	PRM
A	25.01.13	Window to link indicated	PF
Rev	Date	Description	By
Brooklands Yard Southover High Street Lewes East Sussex BN7 1HU			

Tel 01273 479269
www.axiomarchitects.co.uk

Client
WHITBREAD GROUP PLC

Project
PORTSMOUTH HAVANT PREMIER INN
65 BEDHAMPTON HILL
HAVANT PO9 3JN

Drawing

PROPOSED FLOOR PLANS

Scale	Status	Date	Drawn	Checked
1:200 @ A3	PLANNING	08.01.13	PF	PRM

Drawing No. **2935/P3** **Revision** **B**