




NOTE: DO NOT SCALE FROM THIS DRAWING. (EXCEPT FOR PLANNING PURPOSES). THIS DRAWING IS FOR IDENTIFICATION PURPOSES ONLY. IT IS INDICATIVE AND SOLELY INTENDED TO ILLUSTRATE THE GENERAL TYPE AND APPROXIMATE LOCATIONS OF THE VARIOUS BUILDING ELEMENTS.

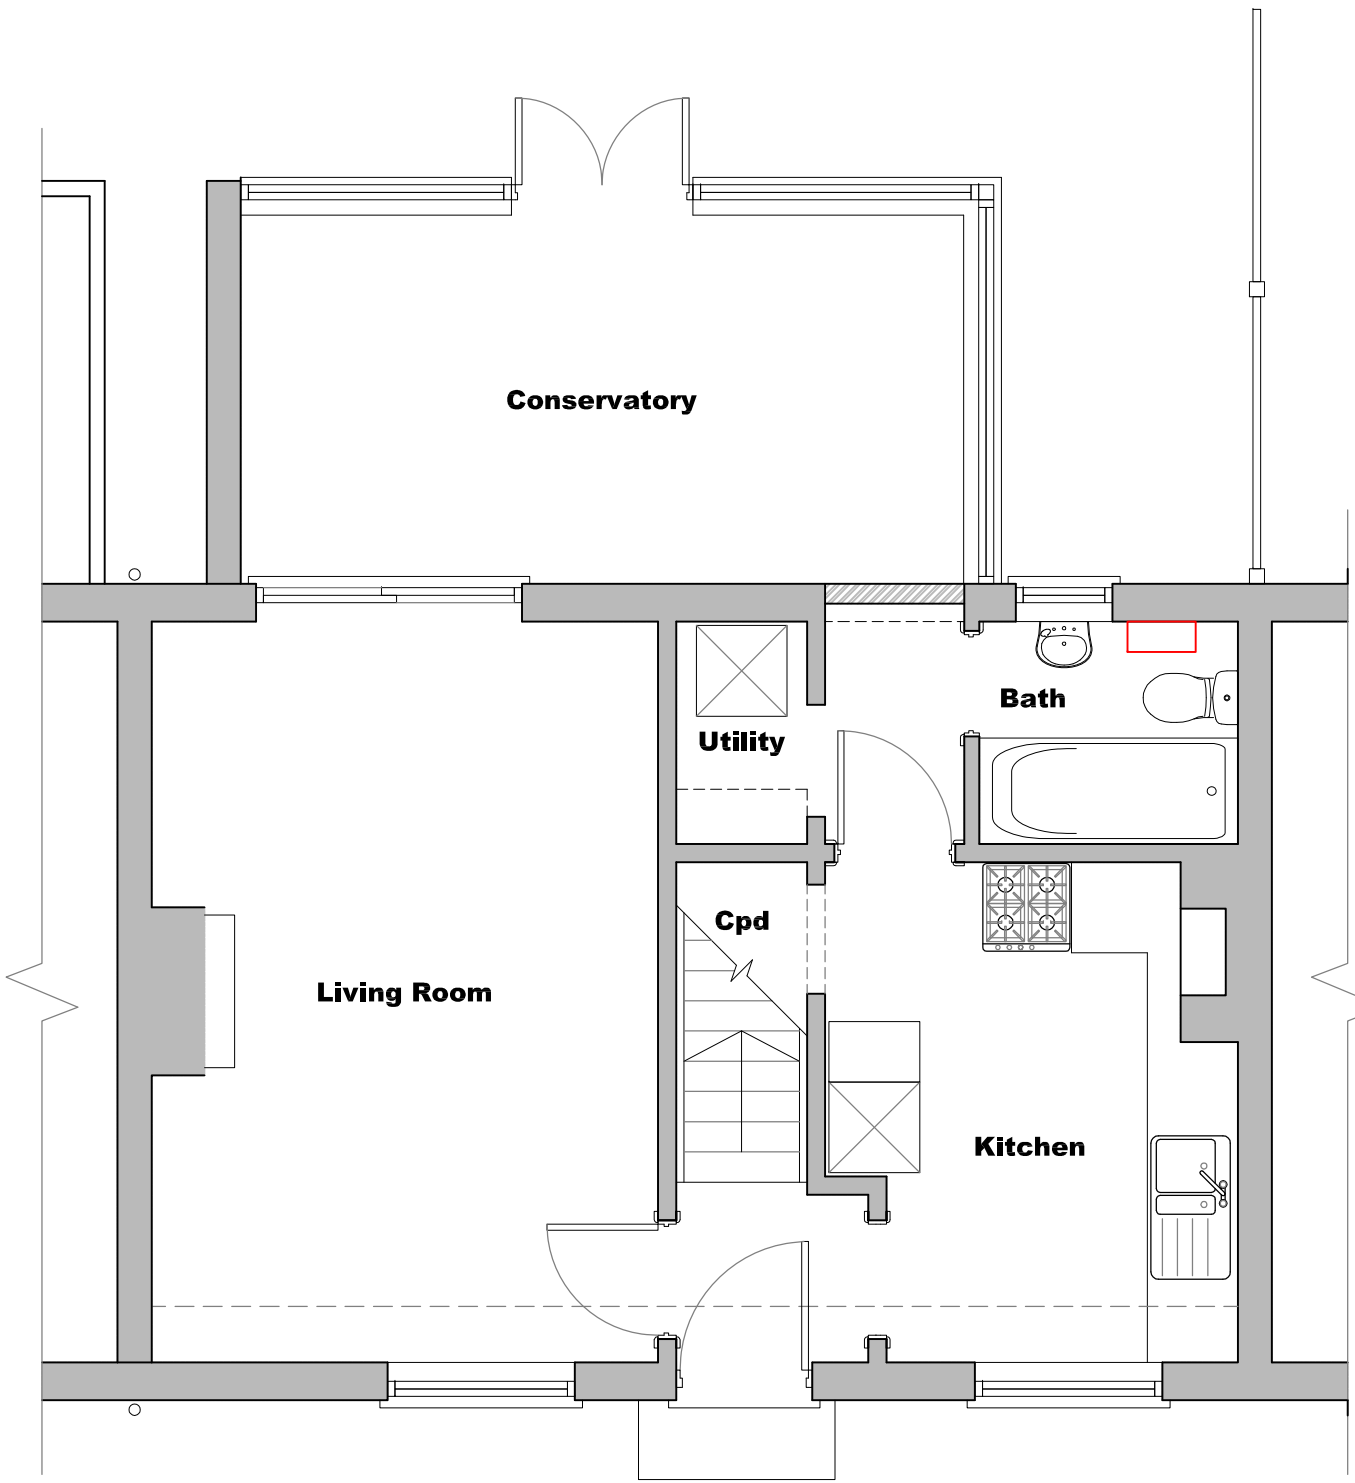

1 GROUND FLOOR LAYOUT
G100 EXISTING LAYOUT SCALE @1:50

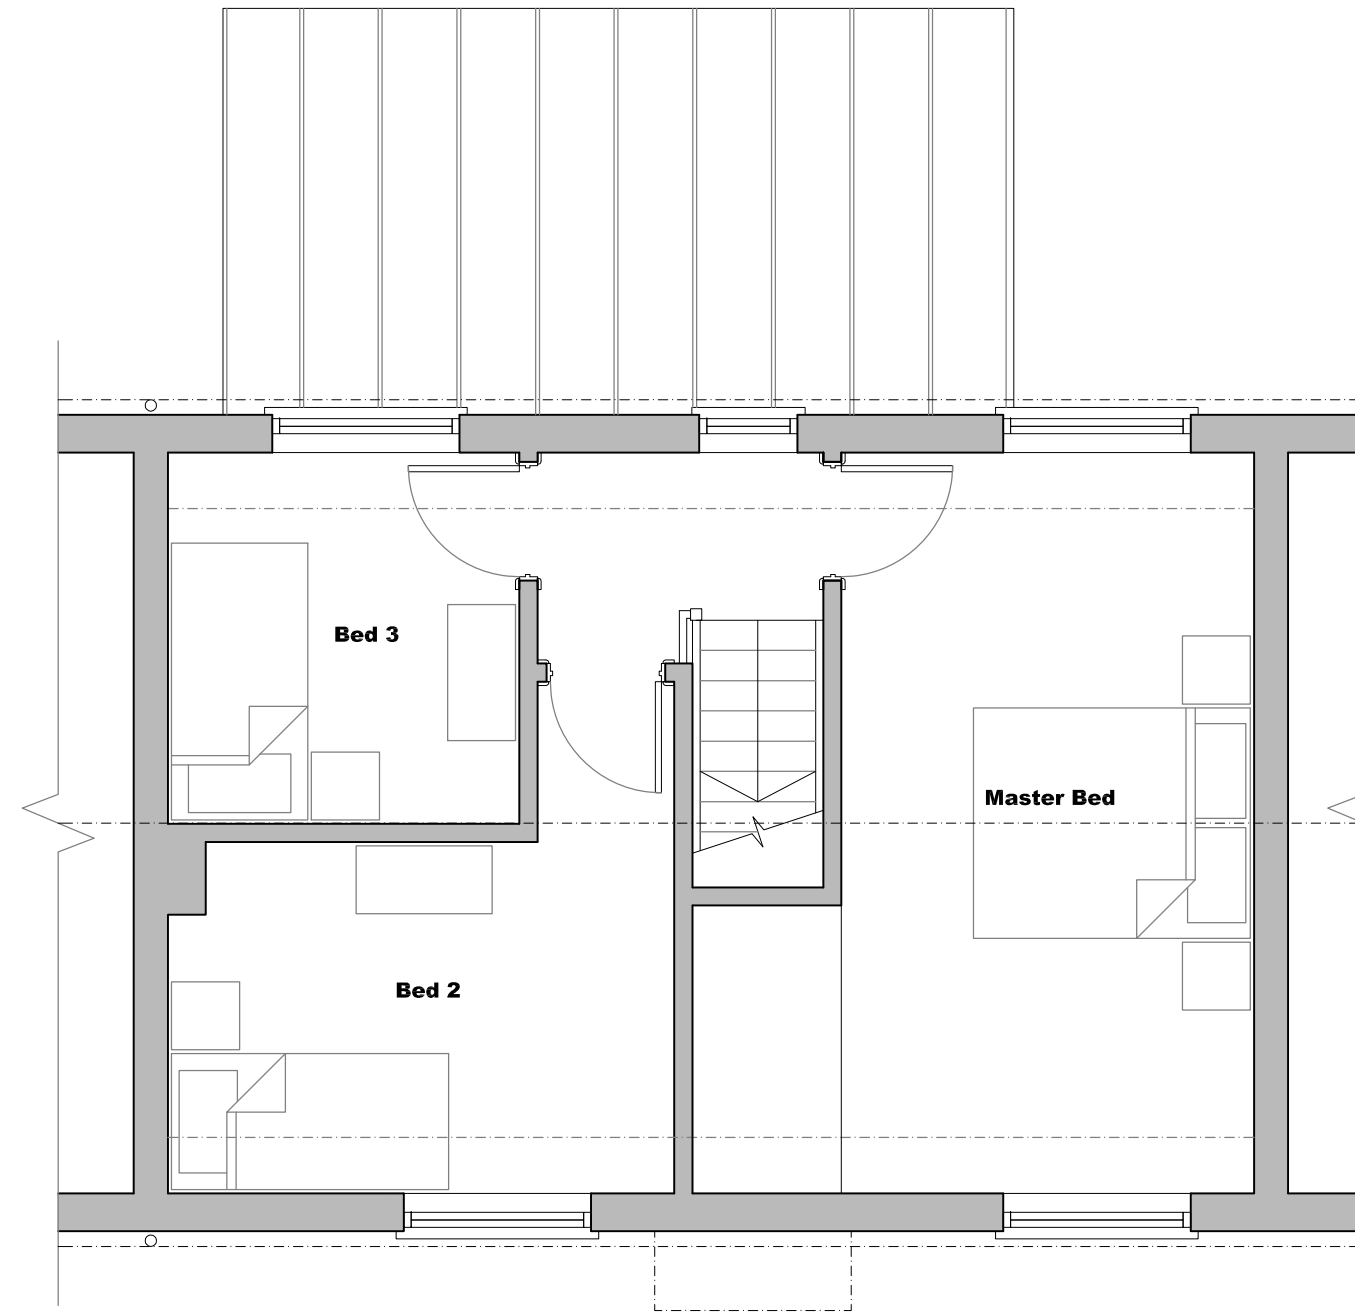

2 FIRST FLOOR PLAN
G100 EXISTING LAYOUT SCALE @1:50

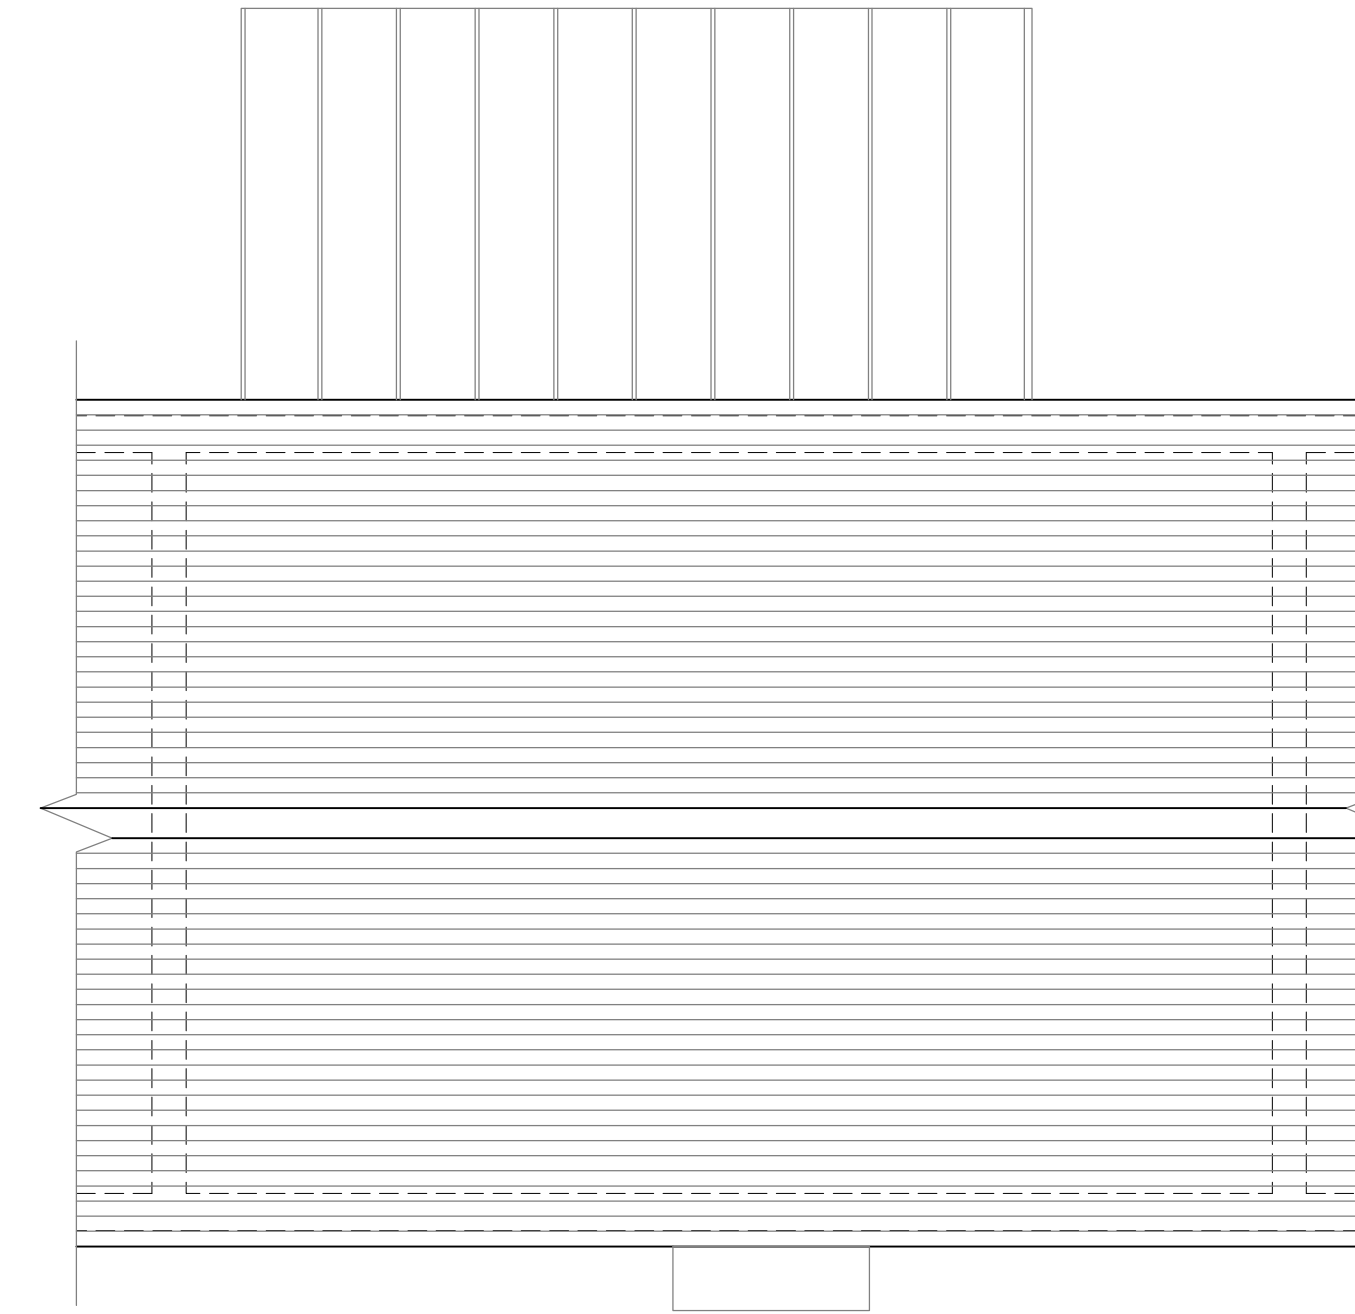

3 ROOF PLAN
G100 EXISTING LAYOUT SCALE @1:50



4 EXISTING REAR ELEVATION
G100 EXISTING LAYOUT SCALE @1:50



5 EXISTING FRONT ELEVATION
G100 EXISTING LAYOUT SCALE @1:50

Rev.	Date.	Description	Dm. By?	Ck'd By?

Client:
Mr M Coates

Contract Title:
15 Morley Crescent
Waterlooville
Hampshire

Status:
PROPOSAL

Drawing Title:
EXISTING LAYOUT AND ELEVATIONS

Scale:	1:50	Drawn:	A.D.	Approved:
		Date:	Oct 2012	Date:
Contract No.	Dwg No.	Rev.		
30125	G100			