


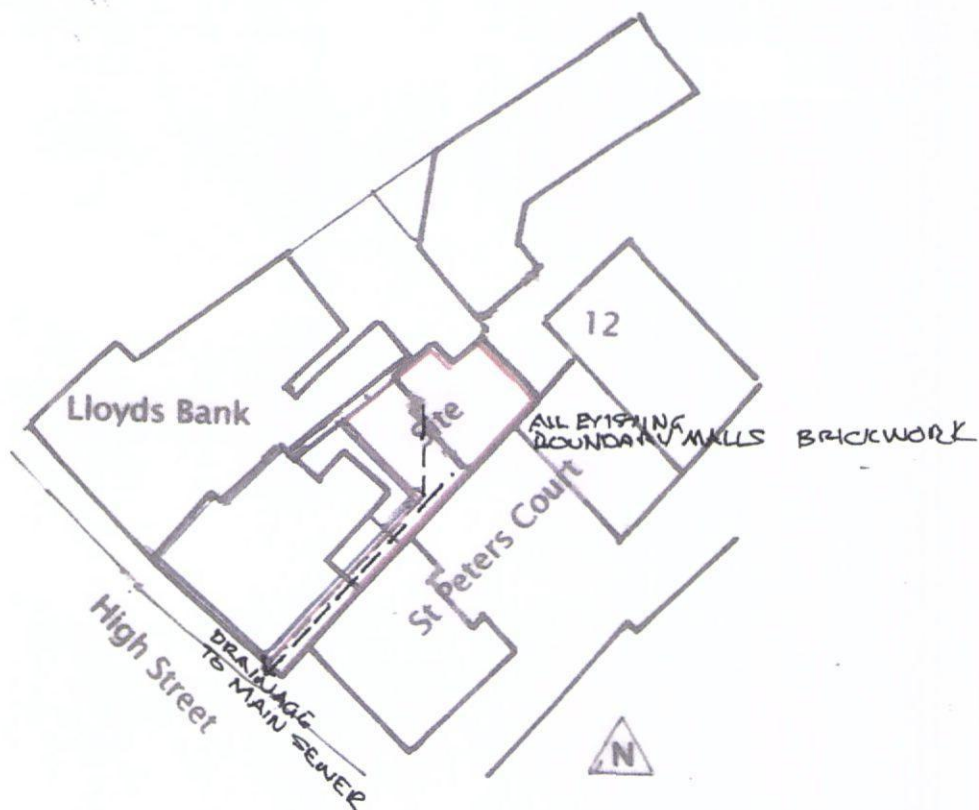

HAVANT BOROUGH
COUNCIL
17 JUN 2013
RECEIVED

RIBA 

Chartered Practice

John Groom Chartered Architect

32A High Street, Emsworth, Hampshire PO10 7AW

T 01243 372560 M 07780 997563

johnngroom@freeuk.com www.johngroomarchitect.co.uk

**JOB: Proposed conversion of store to one bedroom single
storey domestic dwelling**

LOCATION: To rear 32 High Street, Emsworth, PO10 7AW

DRG TITLE: Site plan

SCALE: 1:500

DRAWN: JG

DRG NO: 12/273/C/2

DATE: 22 May 2013