



Plot 3
2bed/4p
area: 66m²

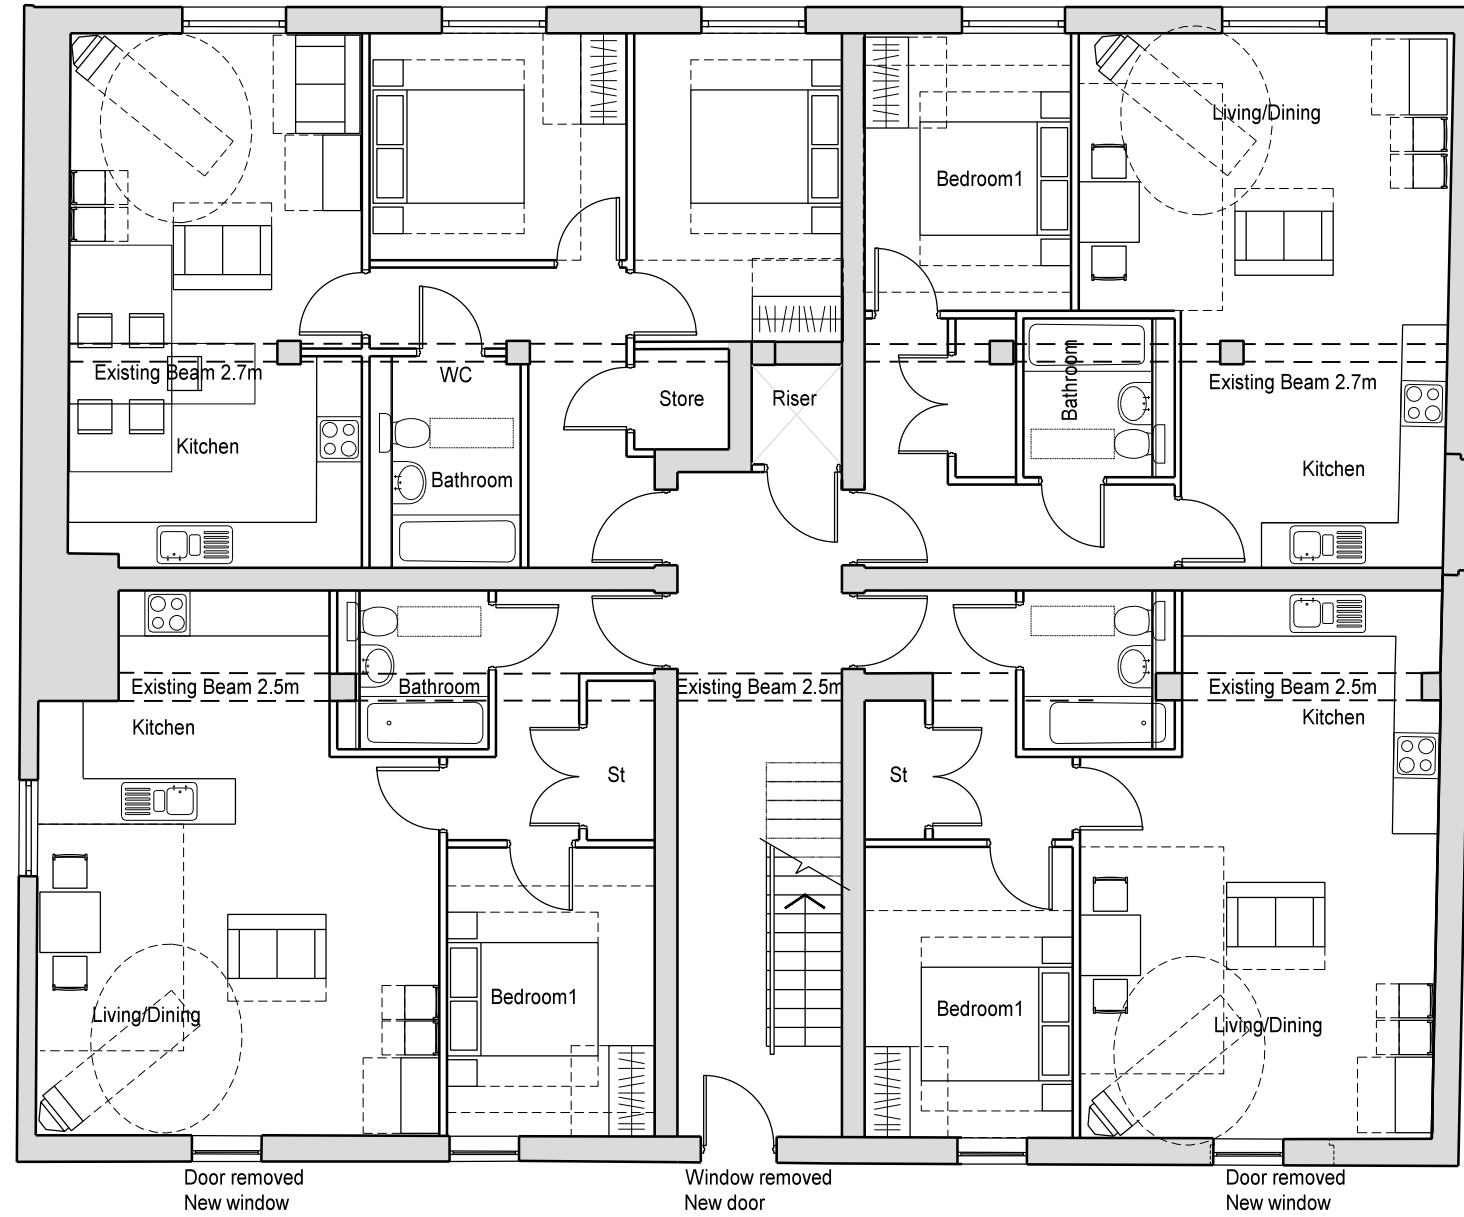

Plot 4
1bed/2p
area: 54m²

New window
Door to be filled in

Plot 5
1bed/2p
area: 57m²

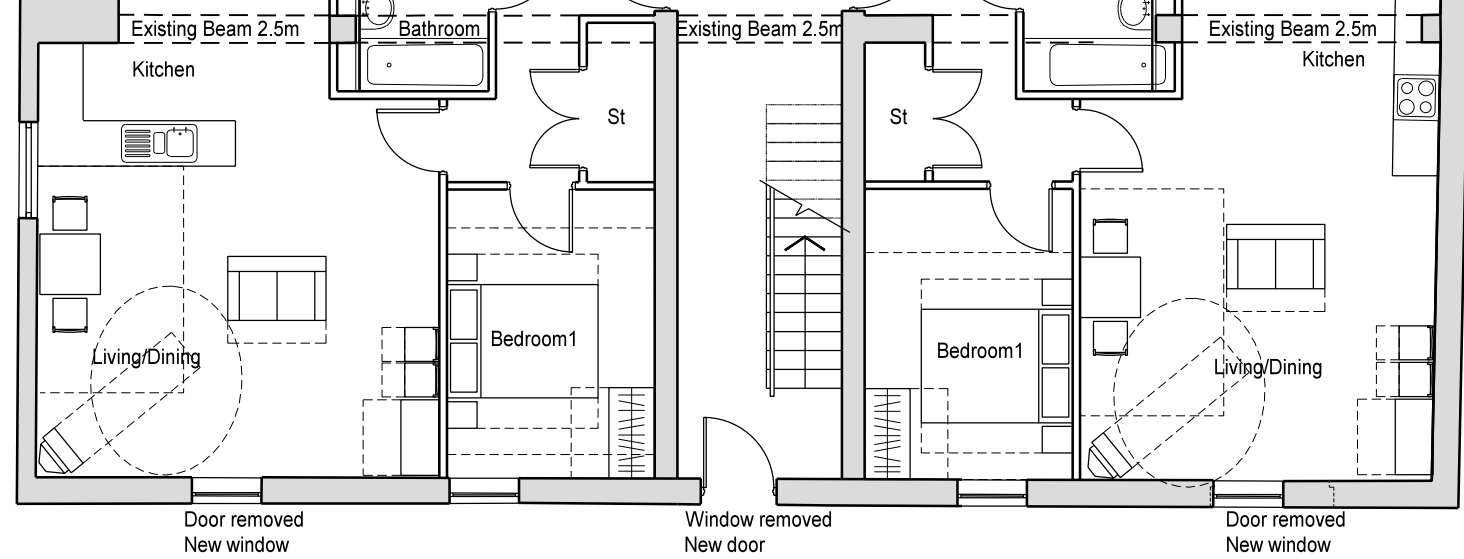


Plot 6
1bed/2p
area: 54m²

Door removed
New window

Ground Floor Plan


Plot 7
2bed/4p
area: 66m²

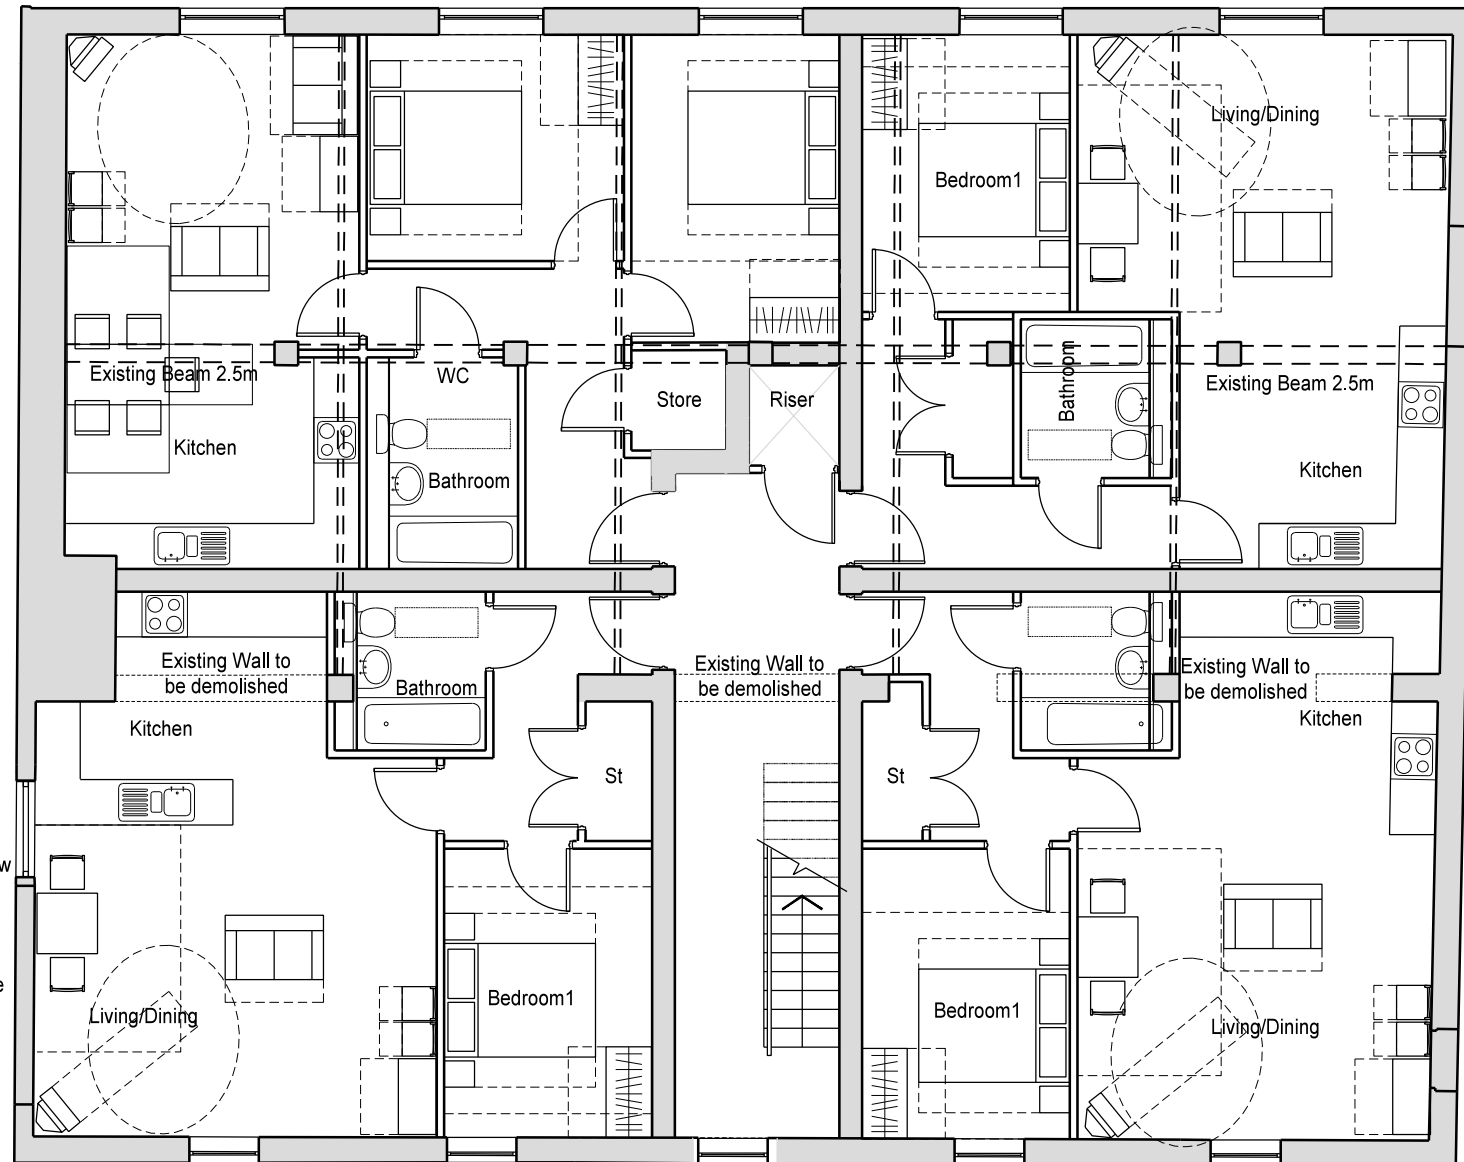

Plot 8
1bed/2p
area: 54m²

Window to be filled in


Plot 9
1bed/2p
area: 57m²

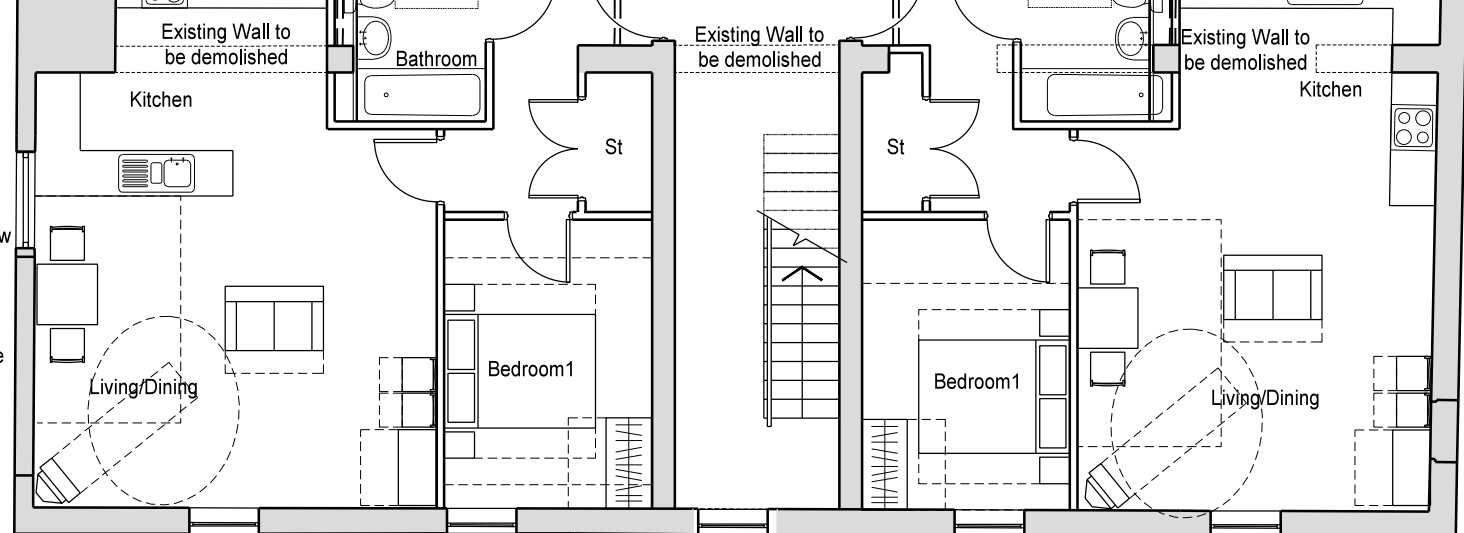


Plot 10
1bed/2p
area: 54m²

Door to be filled in


First Floor Plan

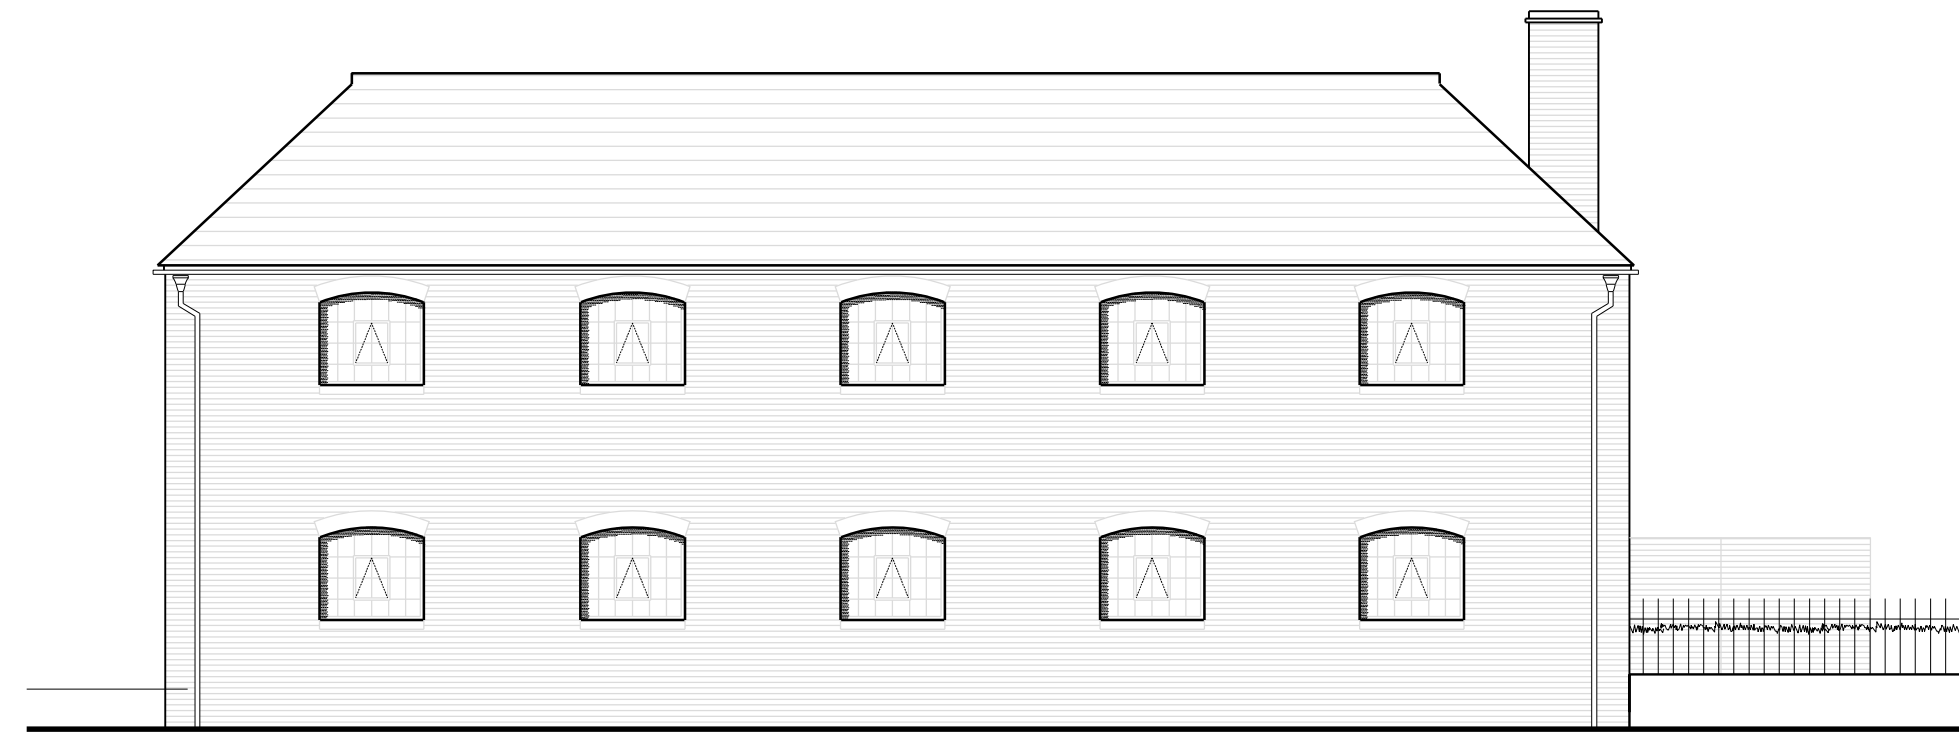


North (West Street) Elevation

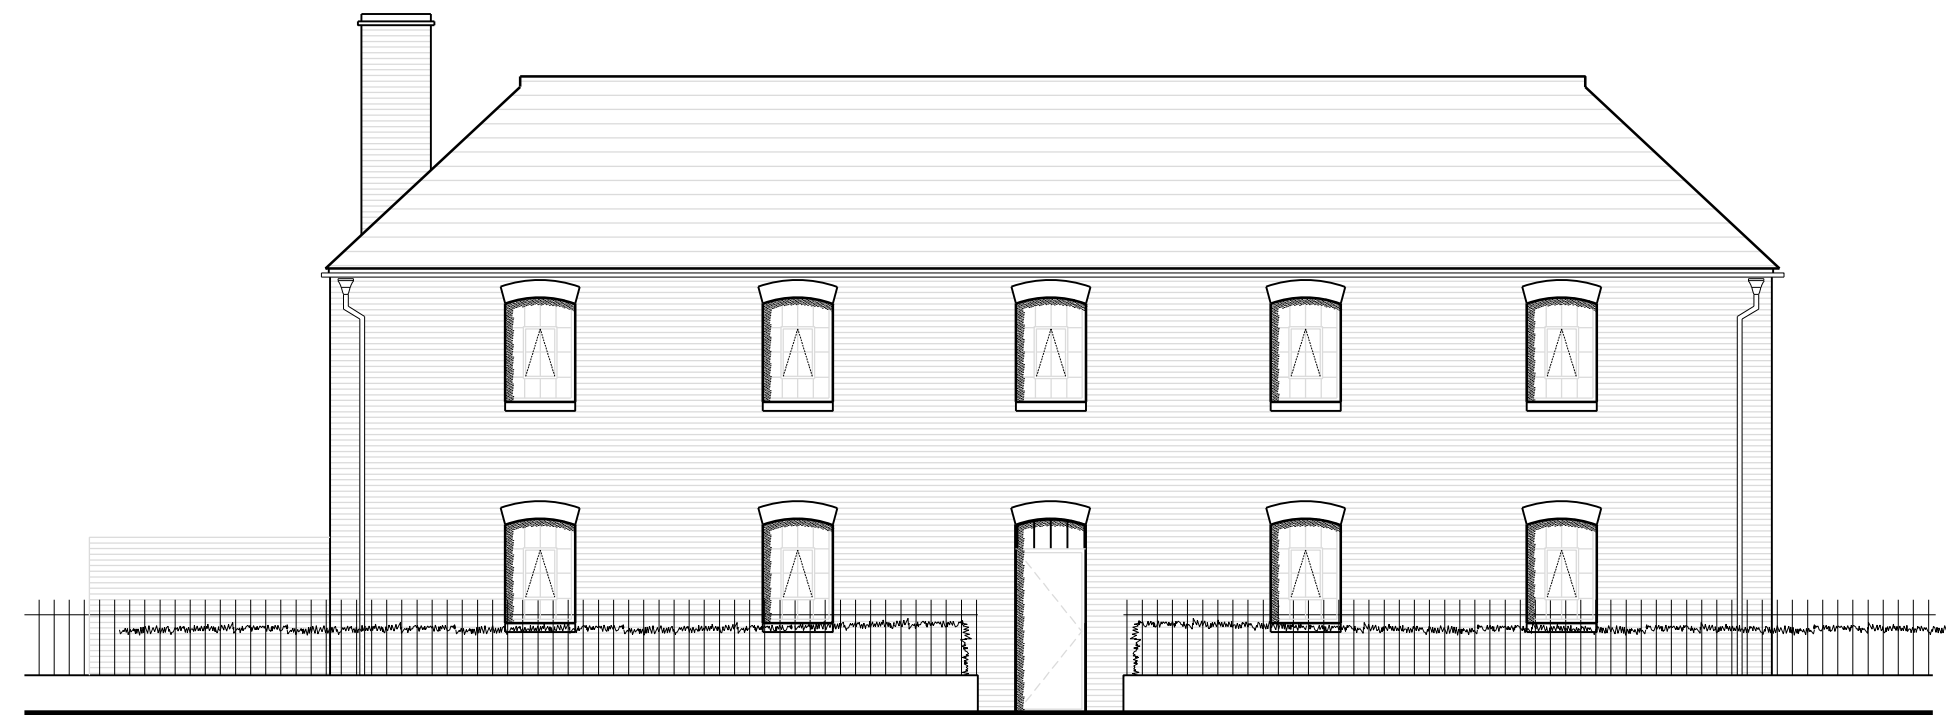



South (Entrance) Elevation

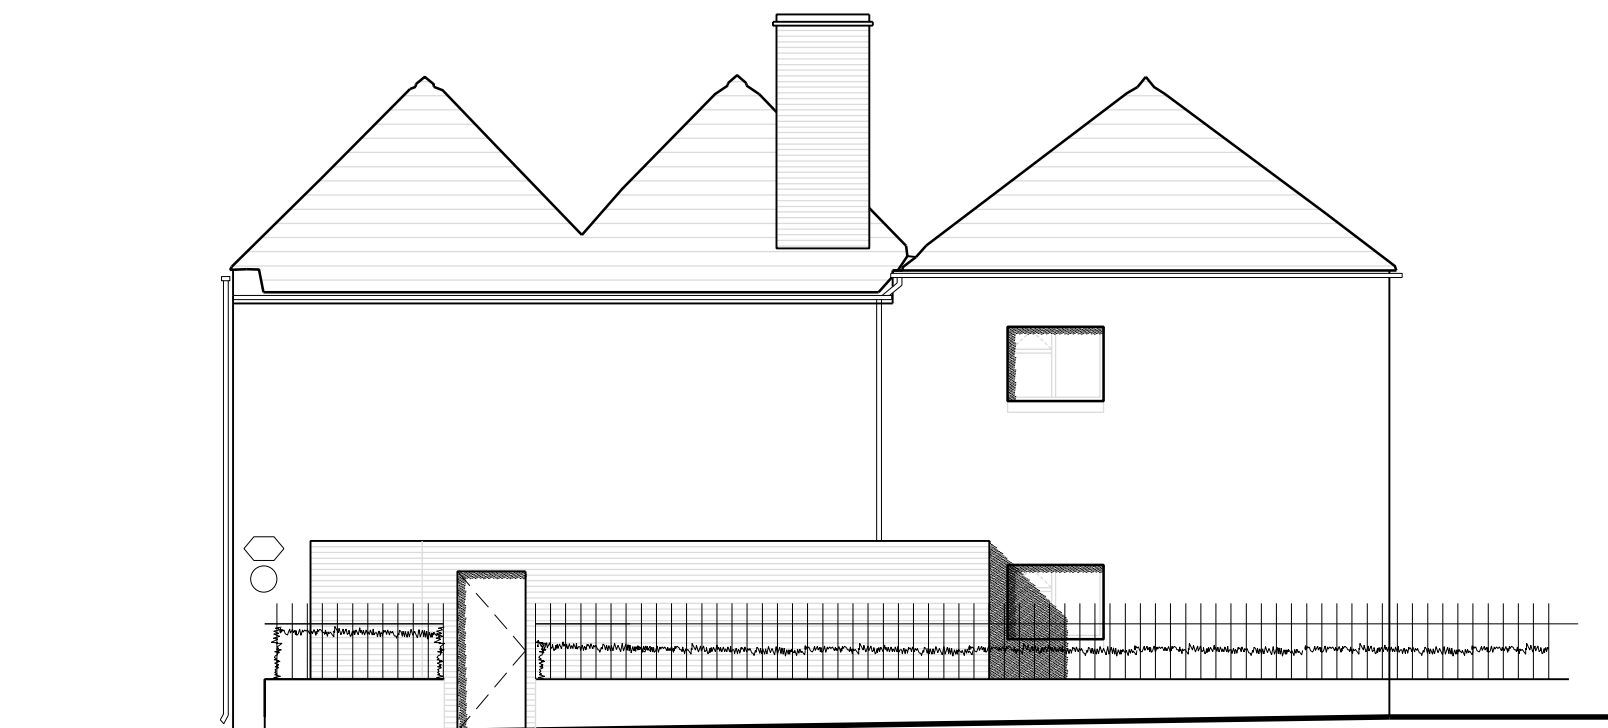

West (Site Entrance) Elevation

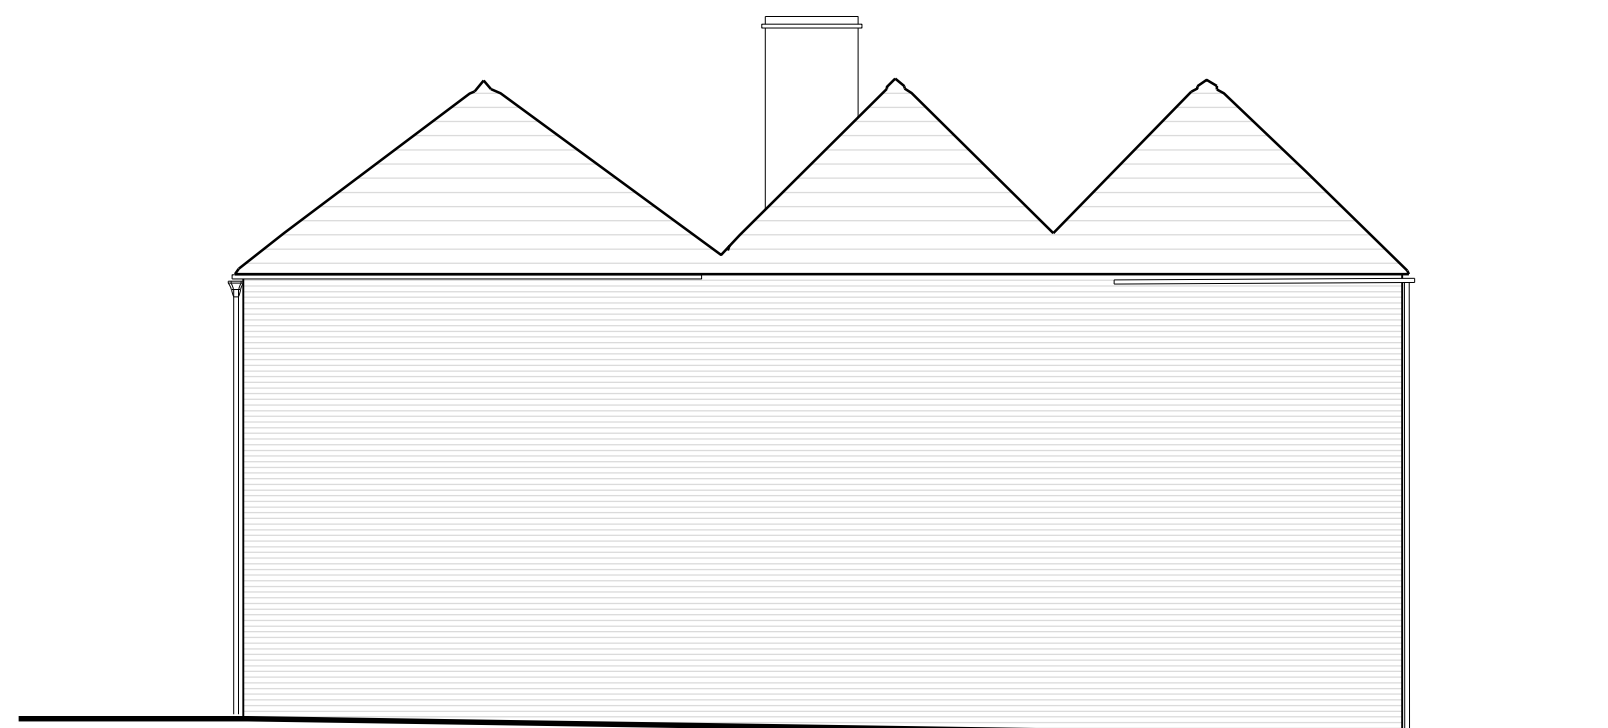


East Elevation

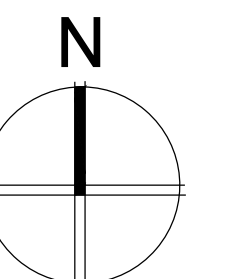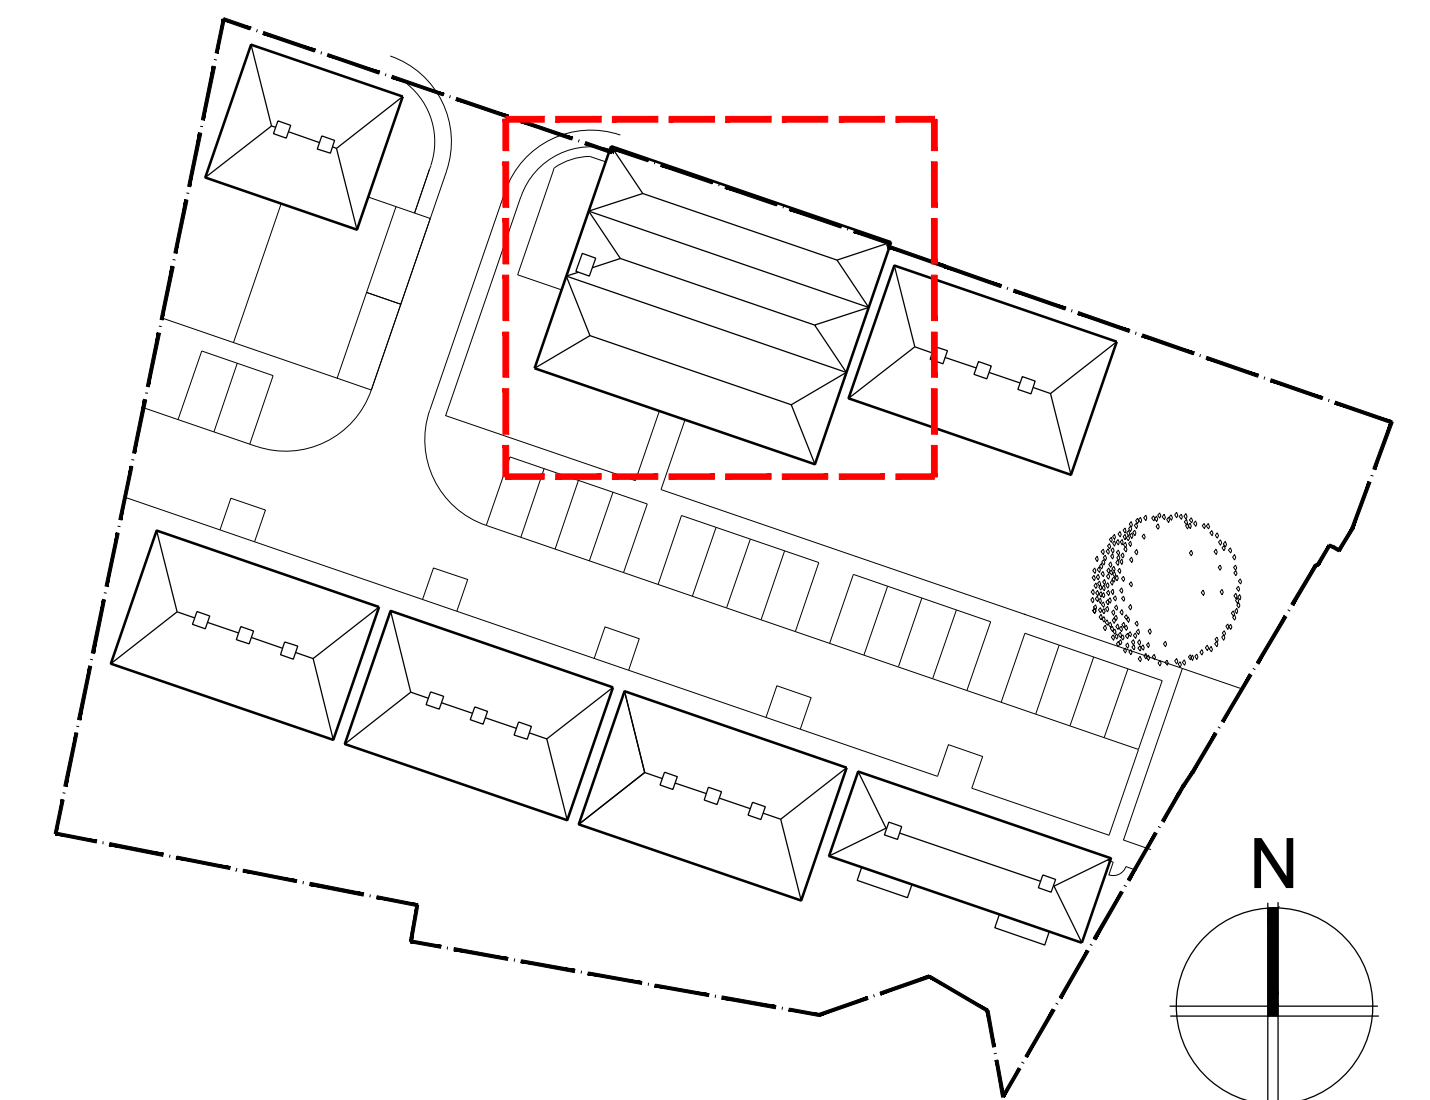

Rev	Date	Description	By	PM
REVISIONS				

Plan and elevation information based on drawings 353WS01 & 353WS02 by:
Siteline Geomatic Surveyors
Unit E, Woodside, 34 Parham Drive,
Eastleigh, SO50 4NU
T: 02380 811081

PLANNING

 

CLIENT
Vail Williams

Scale @ A1: 1/100
Date: © November 2012

TITLE
West Street, Havant
Plots 3-10
Plans & Elevations

Drawing No:
12.071.007

Revision

HGP
ARCHITECTS
FURZEHALL FARM, WICKHAM ROAD
FAREHAM, HAMPSHIRE, PO16 7JH
T: 01329 283 225
F: 01329 237 004
E: EMAIL@HGP-ARCHITECTS.CO.UK
W: WWW.HGP-ARCHITECTS.CO.UK



HGP Architects Ltd.
Copyright Reserved.
Check dims. on site.