



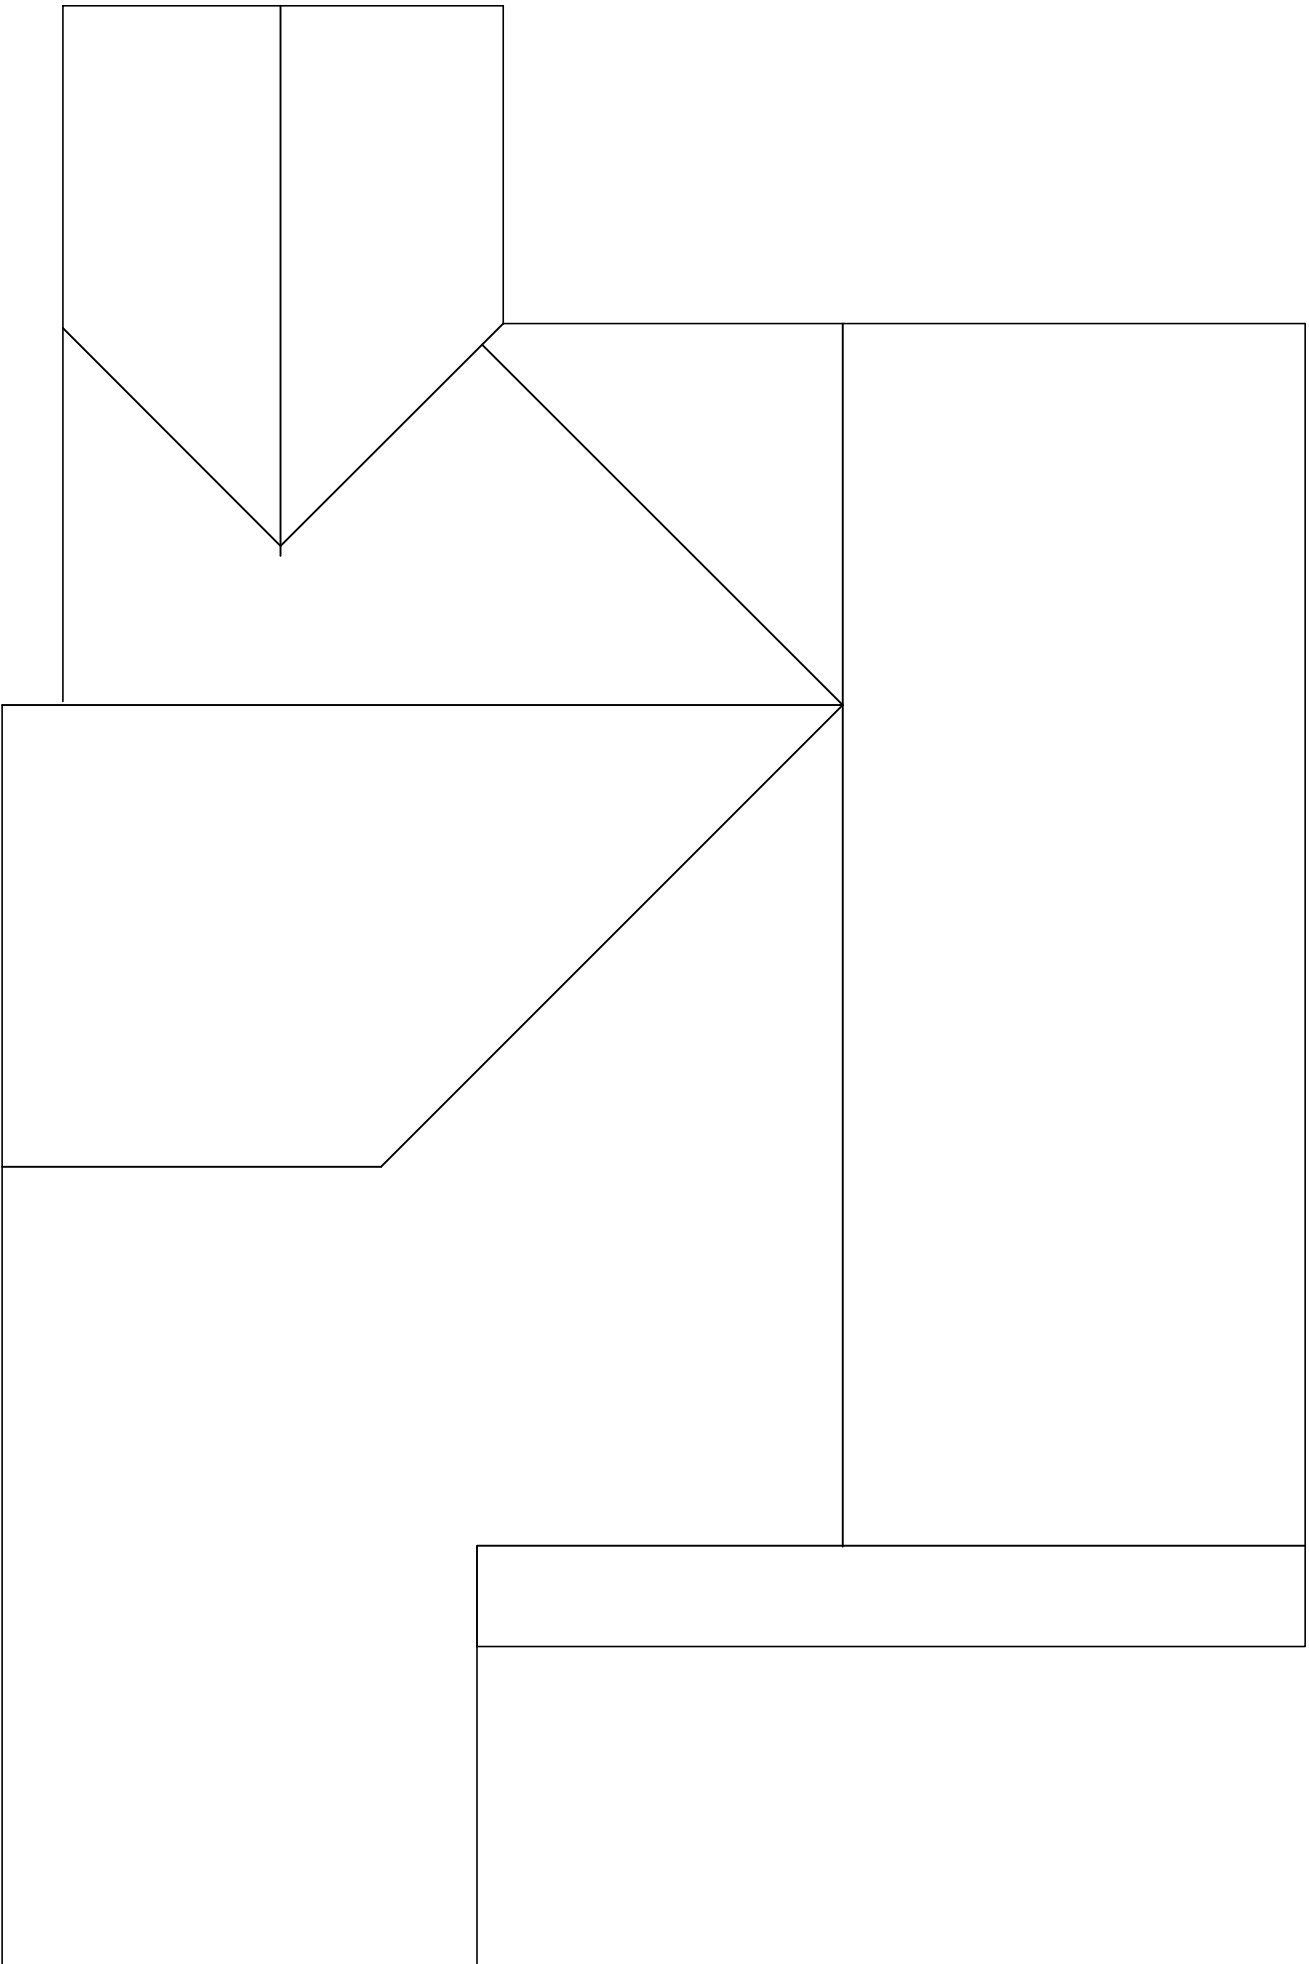

EXISTING ROOF PLAN

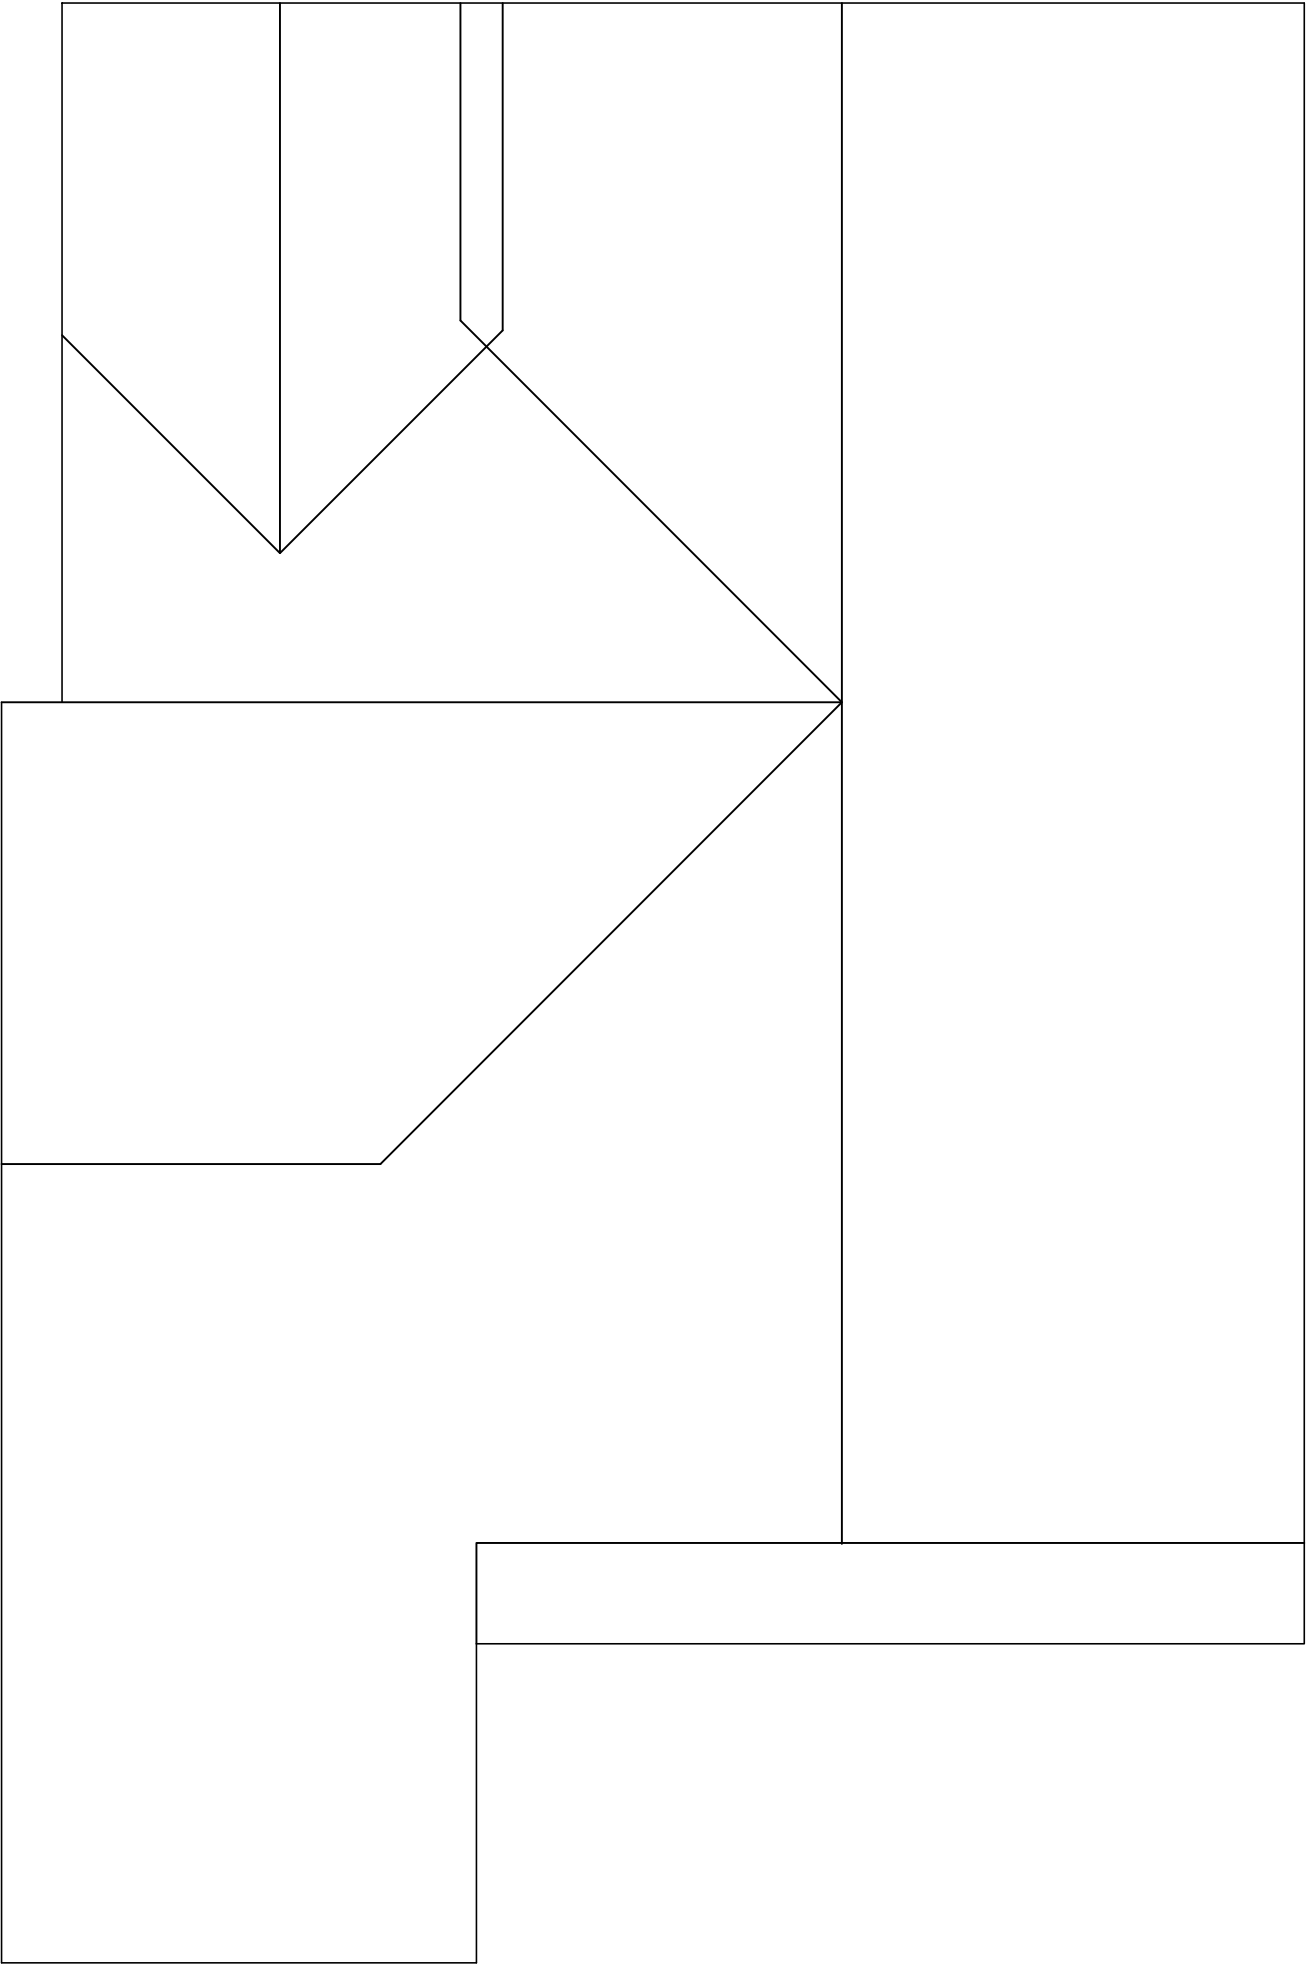

PROPOSED ROOF PLAN

This drawing may be scaled for planning purposes only.
For all other purposes dimensions must be checked on
site and not scaled from the drawing.

Client:	Mr & Mrs Dunaway
Project:	16 St Hermans Road
	Hayling Island, PO11 9NA
Drawing Title:	Roof Plan
Drawn By :	SD
Date:	Mar 12
	Scale : 1:50@A2
Drawing No:	ST Hermans-005
	Issue: A