


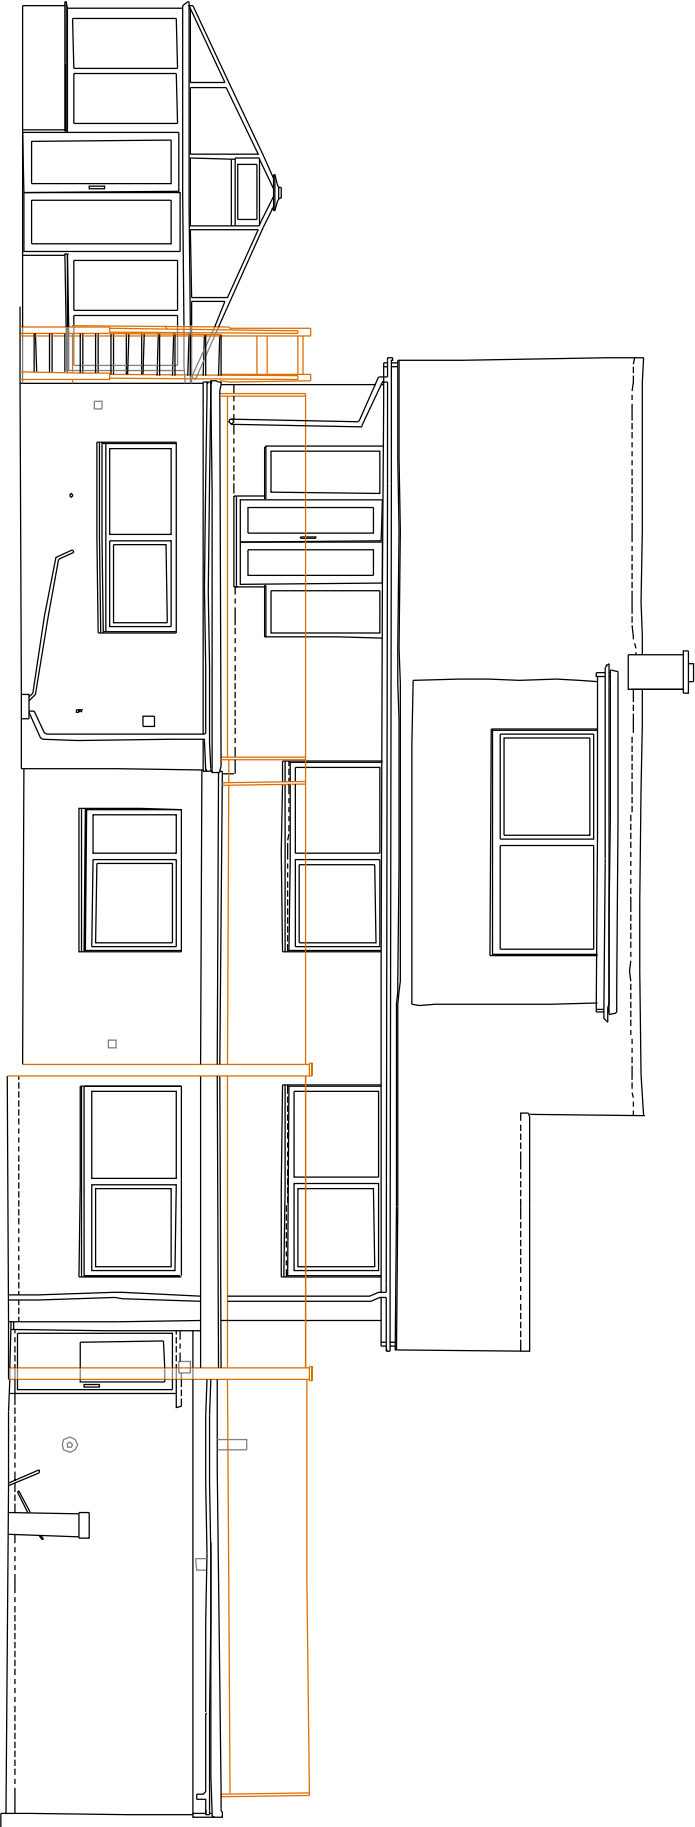


8.00

8.00

NORTH EAST ELEVATION

|                                    |               |
|------------------------------------|---------------|
| SIMON TAYLOR SURVEYS               |               |
| Land and Building Surveying        |               |
| 4 Akeshill Close,                  |               |
| New Milton                         |               |
| Hampshire, BH25 5BS                |               |
| Tel: 07739 366596                  |               |
| email: simon.taylor_sl@yahoo.co.uk |               |
| DEANTAIL                           |               |
| HAYLING ISLAND                     |               |
| NORTH EAST ELEVATION               |               |
| PROPERTY REFERENCE                 | CUB REFERENCE |
| SMT-11274                          | 11274-NE-ELEV |
| DATE                               | SCALE         |
| APRIL 21st 2012                    | 1:500@A2      |

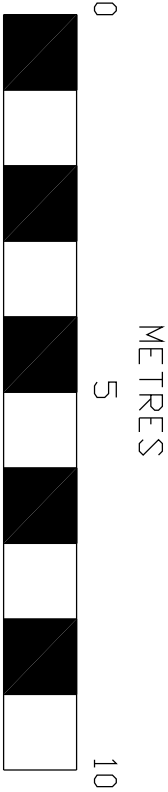

revisions  
-/-/-

job name  
dean tail

drawing property of Simon Taylor Surveys Limited

dwelldesign  
ltd

this drawing is not for  
construction  
this drawing is the  
property of:  
dwell design  
28 beaconsfield avenue  
cosham  
portsmouth  
po6 2pt

date  
sept 12

job number  
13011

drawing number  
(pl)08

drawing name  
north east  
elevation survey

status  
planning

revision  
-