




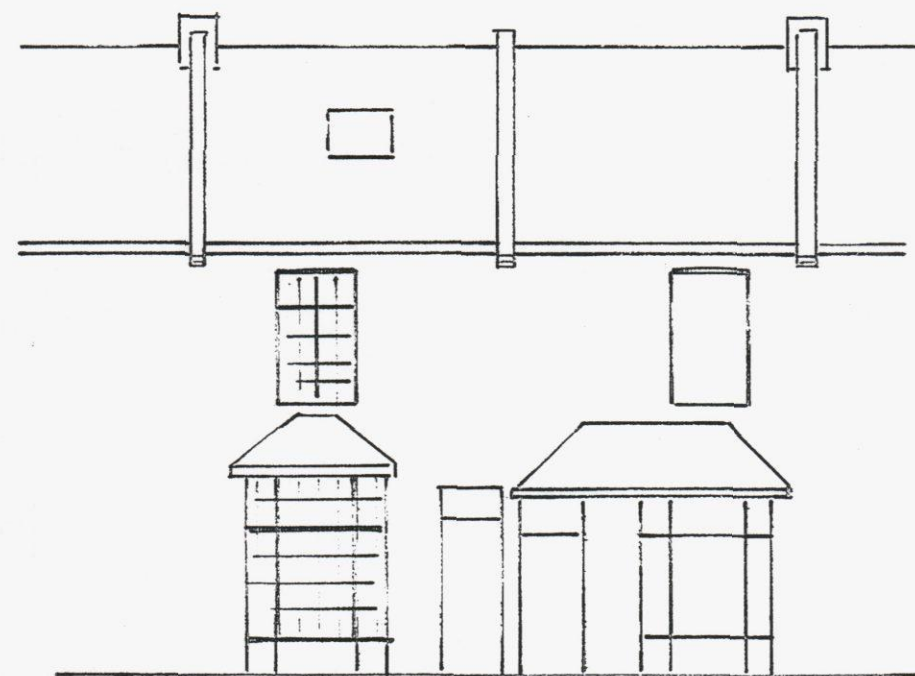


EXISTING FRONT ELEVATION

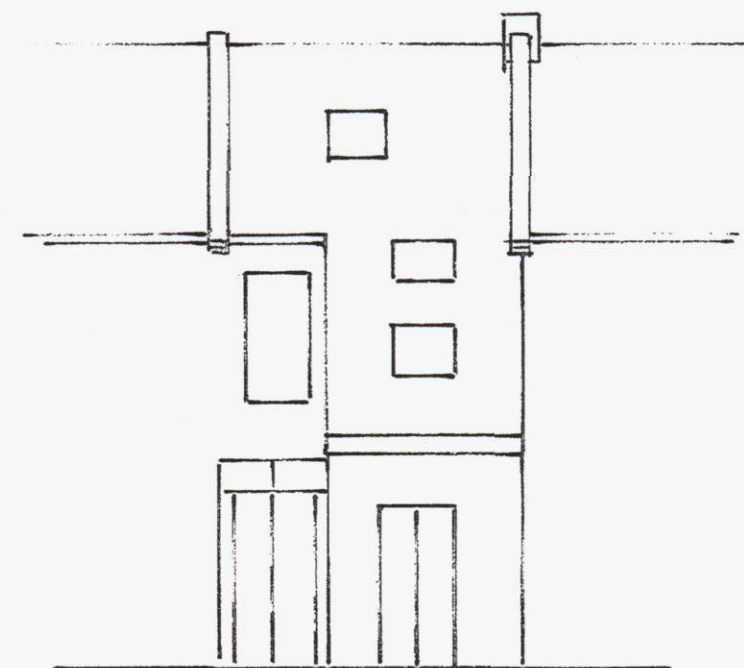


EXISTING REAR ELEVATION

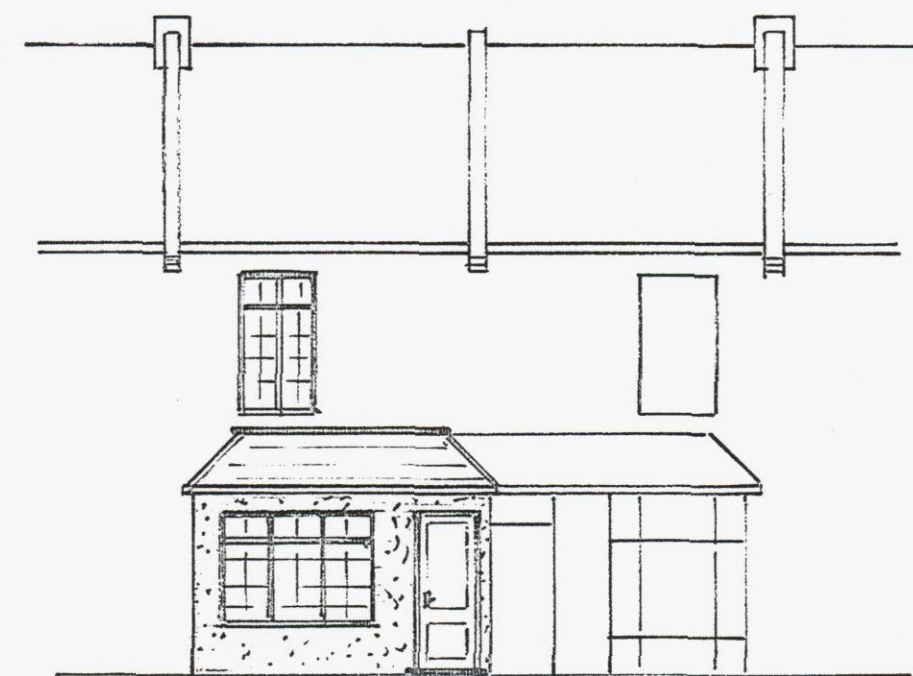

PROPOSED FRONT ELEVATION

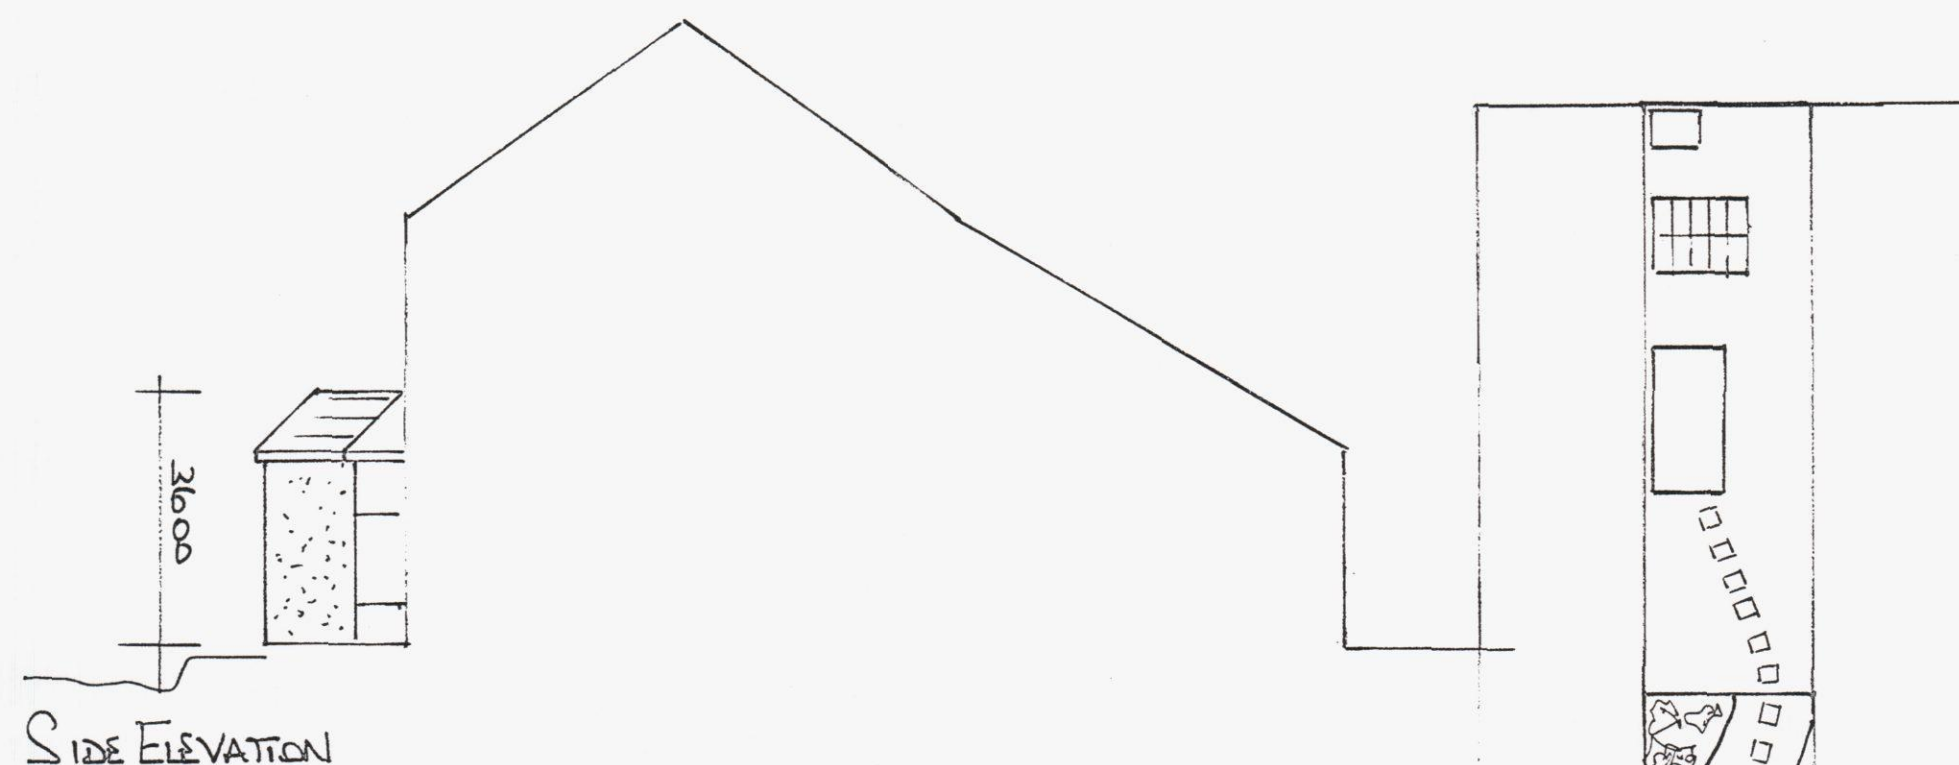


SIDE ELEVATION

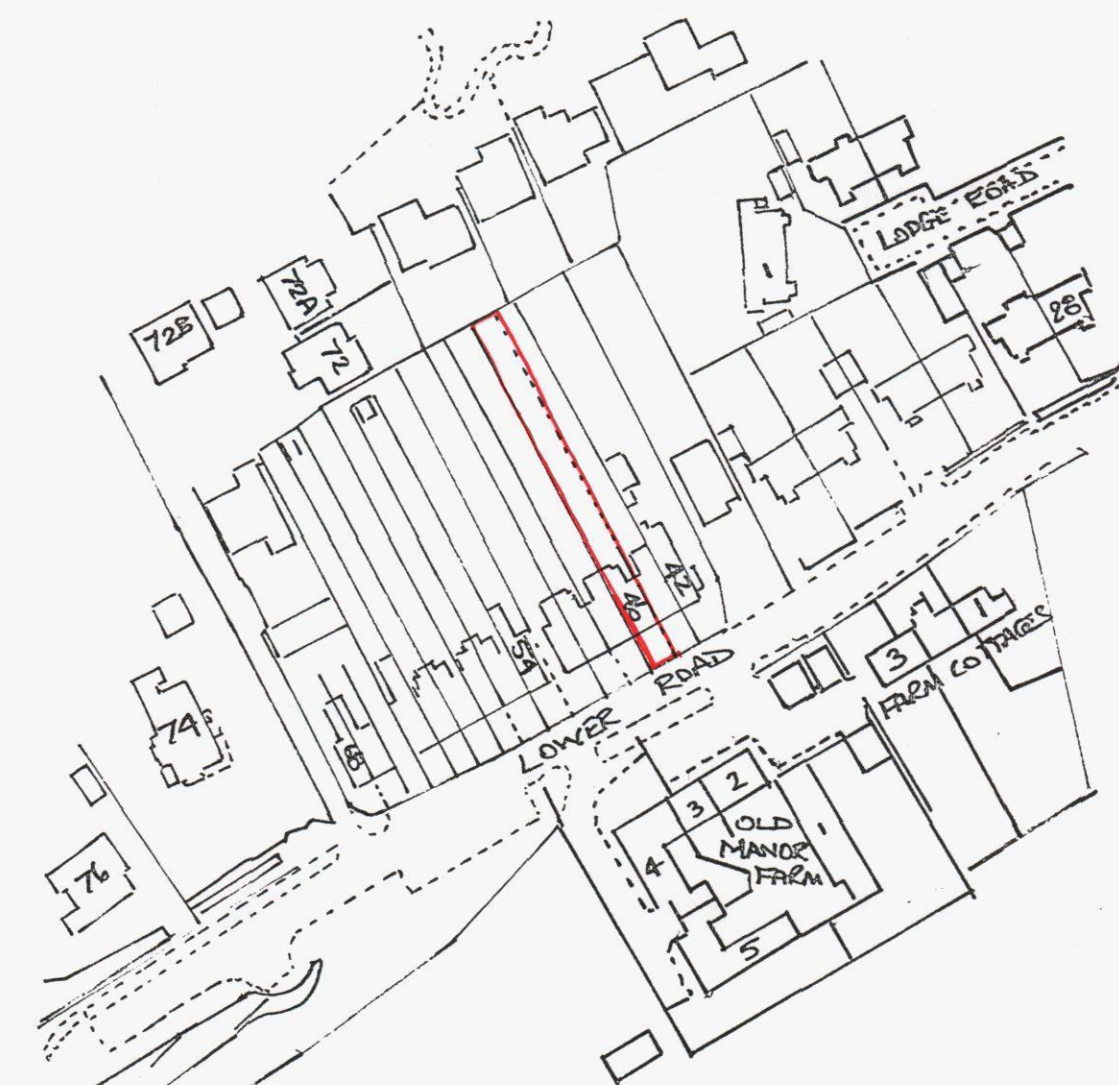

SITE LOCATION PLAN



N

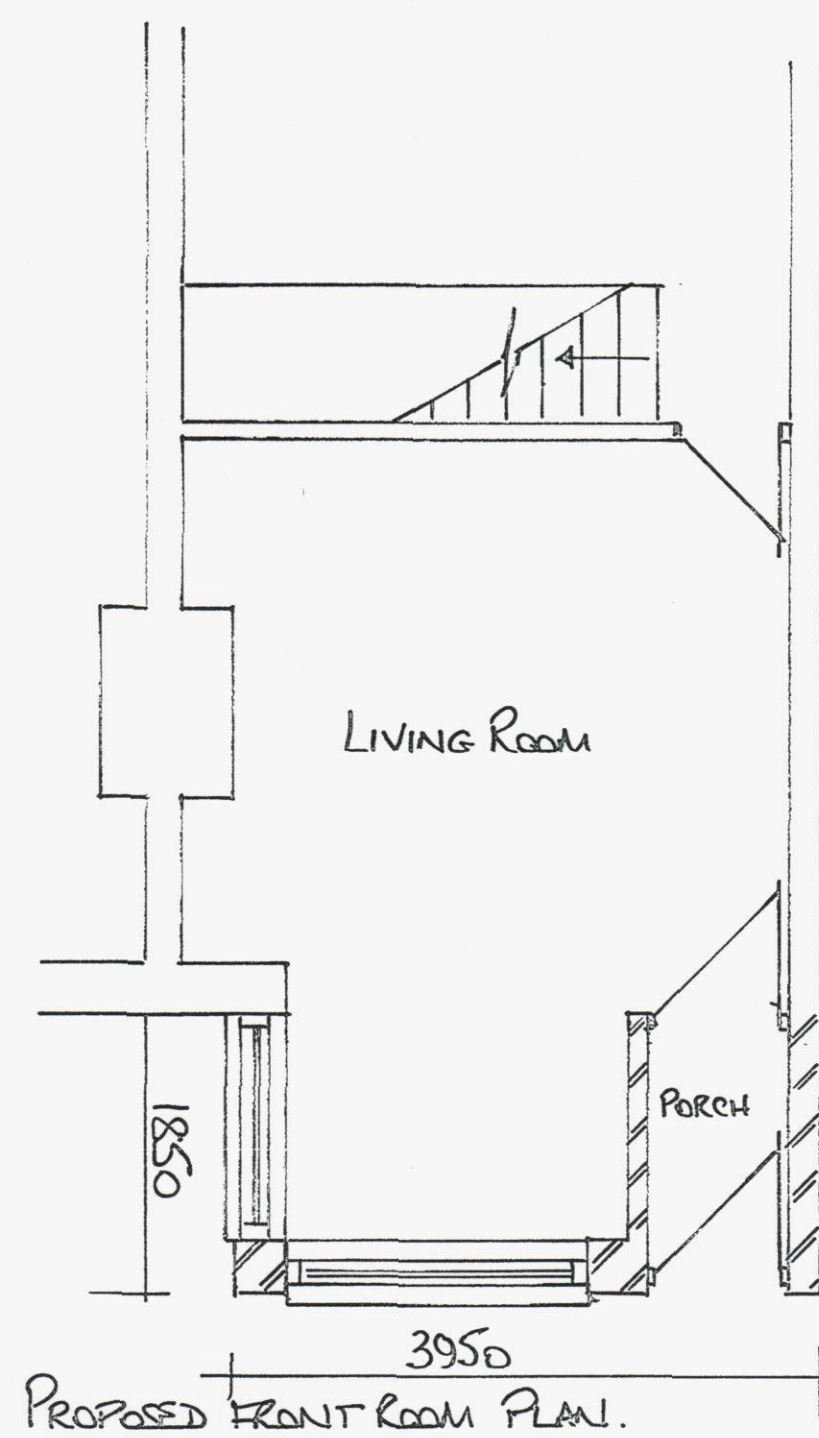


PROPOSED FRONT ROOM PLAN

PROPOSED ROOF LINE TO ADJOIN AND RUN LEVEL WITH 44 LOWER ROAD.


ROOF COVERING TO BE MAN MADE SLATE TO MATCH 44 LOWER ROAD.

EXTERNAL WALLS TO BE PAINTED RENDER TO MATCH EXISTING.

UPVC WINDOWS TO MATCH EXISTING, WITH "GEORGIAN BARS"

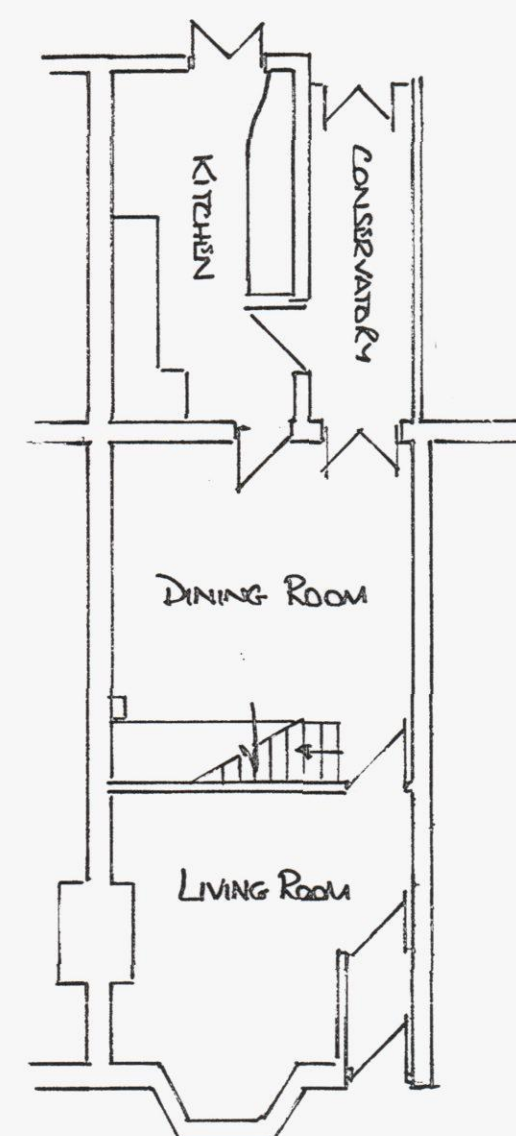

EXISTING GROUND FLOOR PLAN

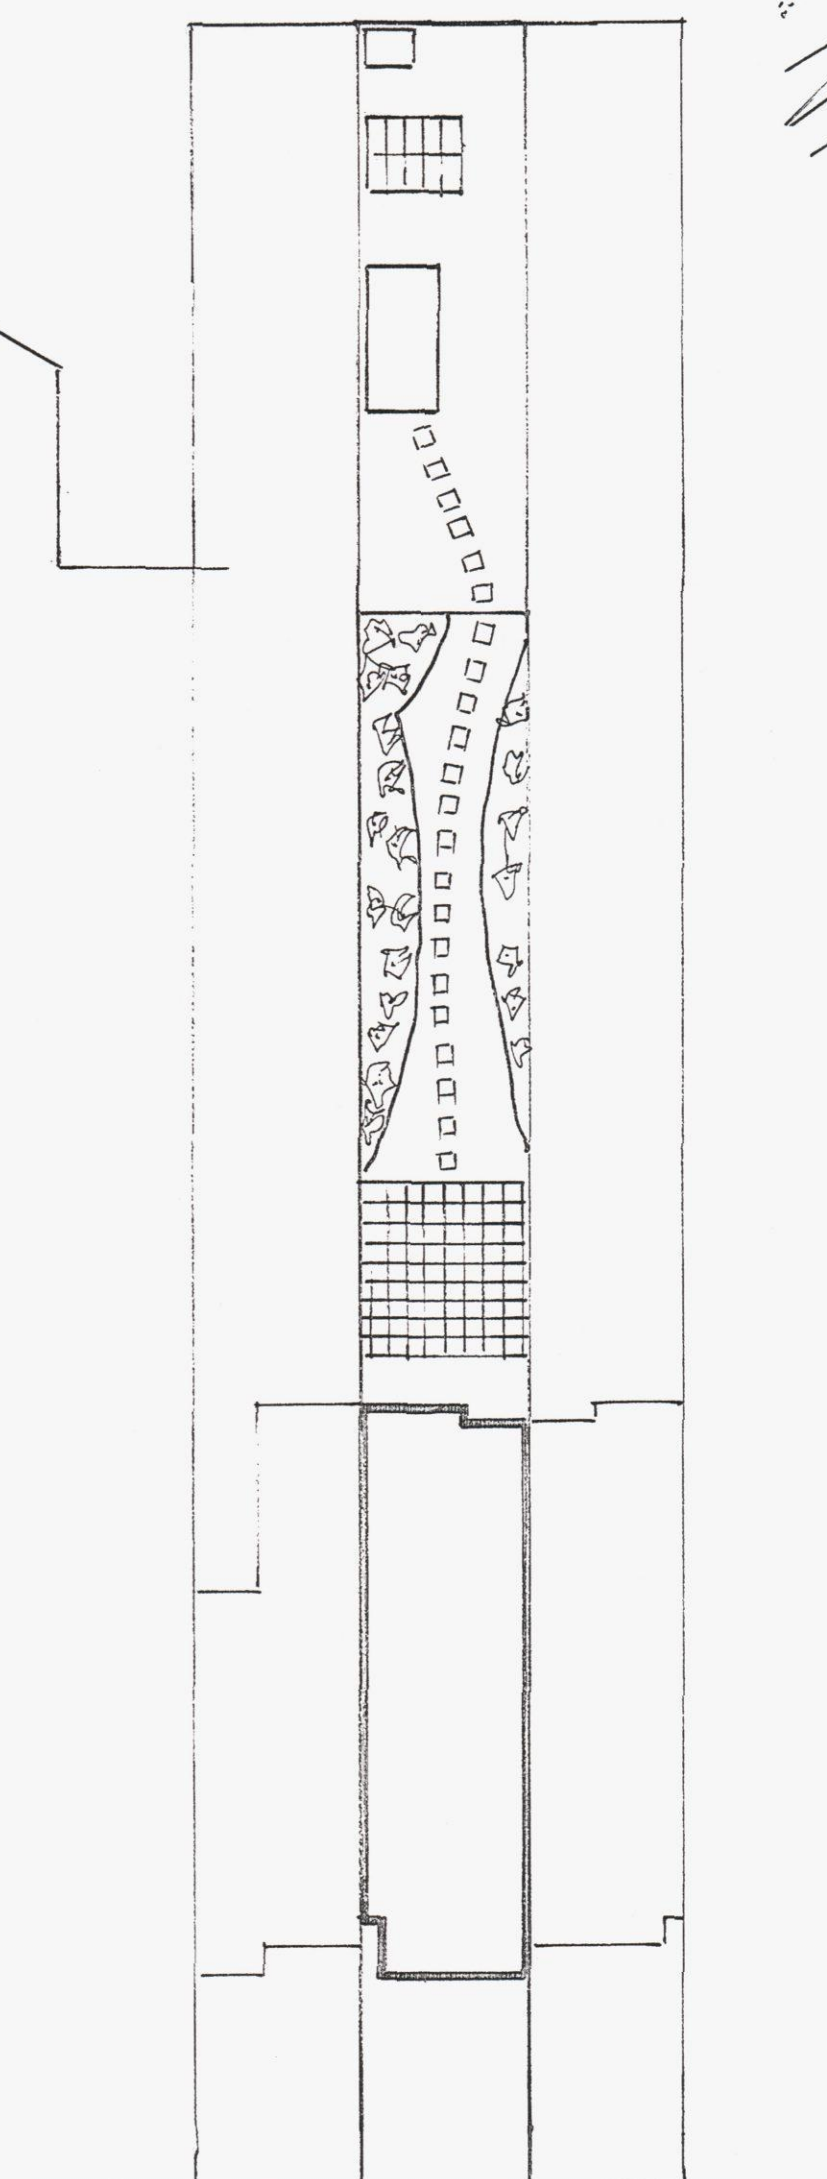

SITE PLAN

46 LOWER ROAD,
BEDHAMPTON,
PO9 3LJ



PROPOSED PORCH AND ALTERATION/EXTENSION
TO BAY WINDOW.

PLANS.
ELEVATIONS.

DATE. FEBRUARY 2013

SCALE. 1:100 1:50 1:200 1:1250

DRAWING No. LRH/01