




Front of house

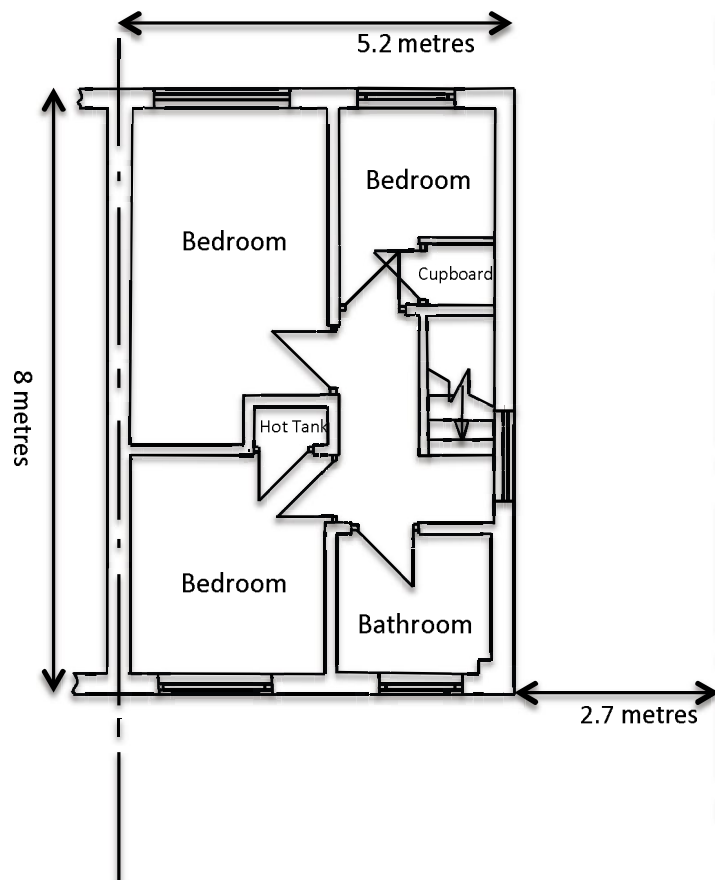

Existing First Floor Plan		Drawing No. EX\FF\02
Scale 1:100	Page size: A4	