



Key:

- 1A Existing door and architrave retained
- 1B Existing door relocated to 1F, existing architrave retained
- 1C Shutters refurbished and brought back into full operational use, Existing window to be thermally improved using Ventrrolla or similar
- 1D Boxing exposed, if existing shutters survive these are to be refurbished as above, if not then these need to be reinstated to match 1C
- 1E Existing window to be thermally improved using Ventrrolla or similar
- 1F Reinstatement of a timber fire surround, 2C to be used as template
- 1G Door relocated from 1B and upgraded using enviorgarf or similar, existing architraves to be re-used from 1G
- 1H Existing architrave re-located to 1F
- 1J Existing door and architrave relocated to 1J
- 1J Door and architrave relocated from 1H upgraded using enviorgarf or similar

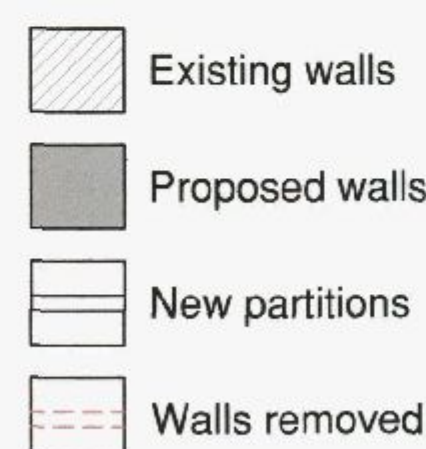

ground floor plan

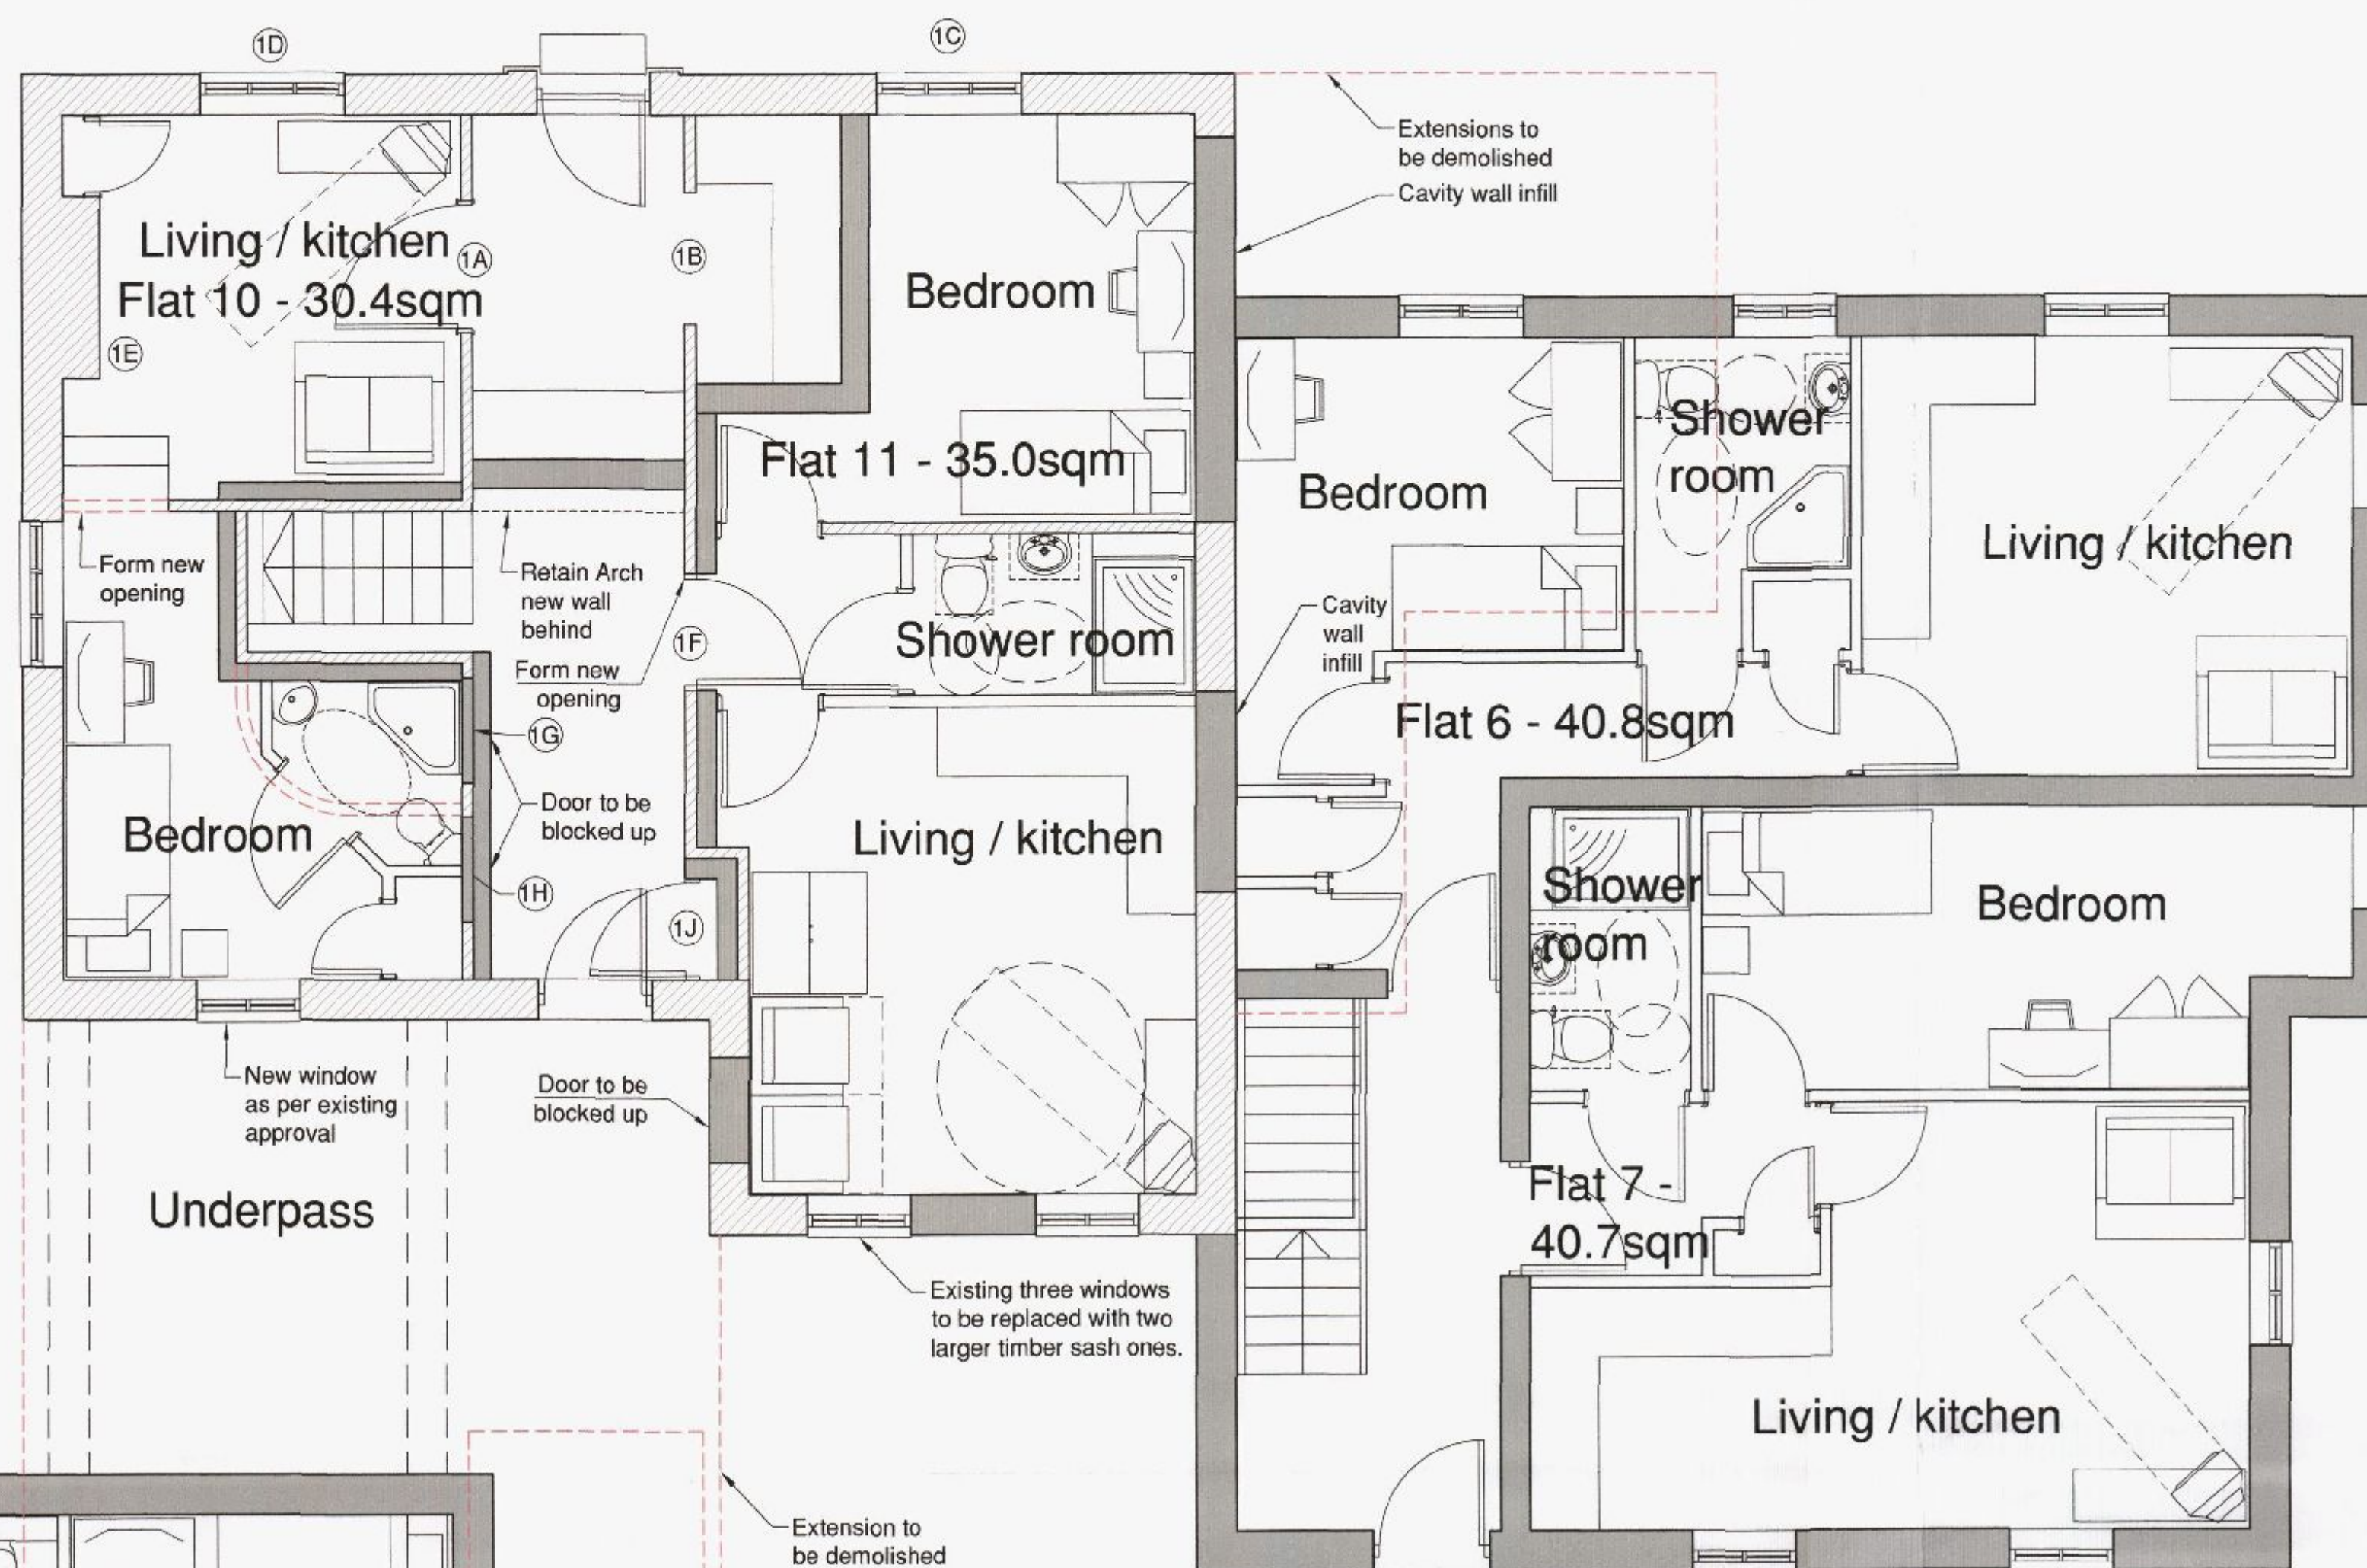

basement floor plan

notes

this drawing is the copyright of the pdp architecture llp and must not be reproduced in whole or part or used for the execution of works without their permission.

all dimensions to be checked on site prior to commencement of construction works and the architect notified of any discrepancy.

figured dimensions are to be used in preference to scaled dimensions.

no deviation from this drawing will be permitted without prior consent of the architect.

all drawings are prepared subject to a full measured and structural survey of the buildings and site.

all structural work is subject to the appointment of a structural engineer to confirm and agree the structural proposals.


os promap licence no. 100020449.

health & safety:
exceptional risks involving specific methods of construction or exceptional maintenance issues:

NO SIGNIFICANT RISK

revision	notes	date	drawn	checked
A	Revised following comments from local Authority	12-11-12	HM	MBW
B	Further amendments to existing plans	16-11-12	HM	MBW
C	Revised following comments from local Authority	26-11-12	HM	MBW
D	Revised following comments from Conservation Architect	21-12-12	HM	MBW
E	Revised following comments from Conservation Architect	17-04-13	HM	MBW

client

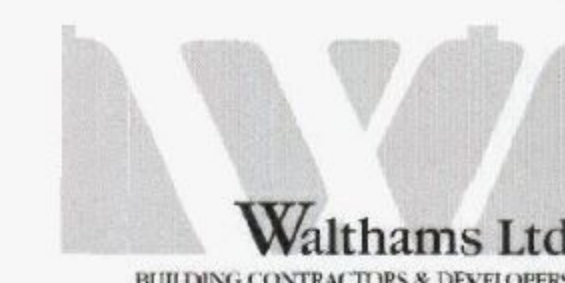

PLANNING



pdp architecture llp

chartered architects town planning
interior design consultants

2 beechworth road havant
hampshire po9 1ax
tel 023 9248 1100
fax 023 9247 5050
email pdp@pdp-architects.co.uk

www.pdp-architects.co.uk

project Proposed Development
Homewell House

Havant
detail Ground Floor Plan

drawn HM checked MBW

date Sept 2012 status PLANNING

a1 scale a3 scale

1:50 1:100 27940-PD107 E

