




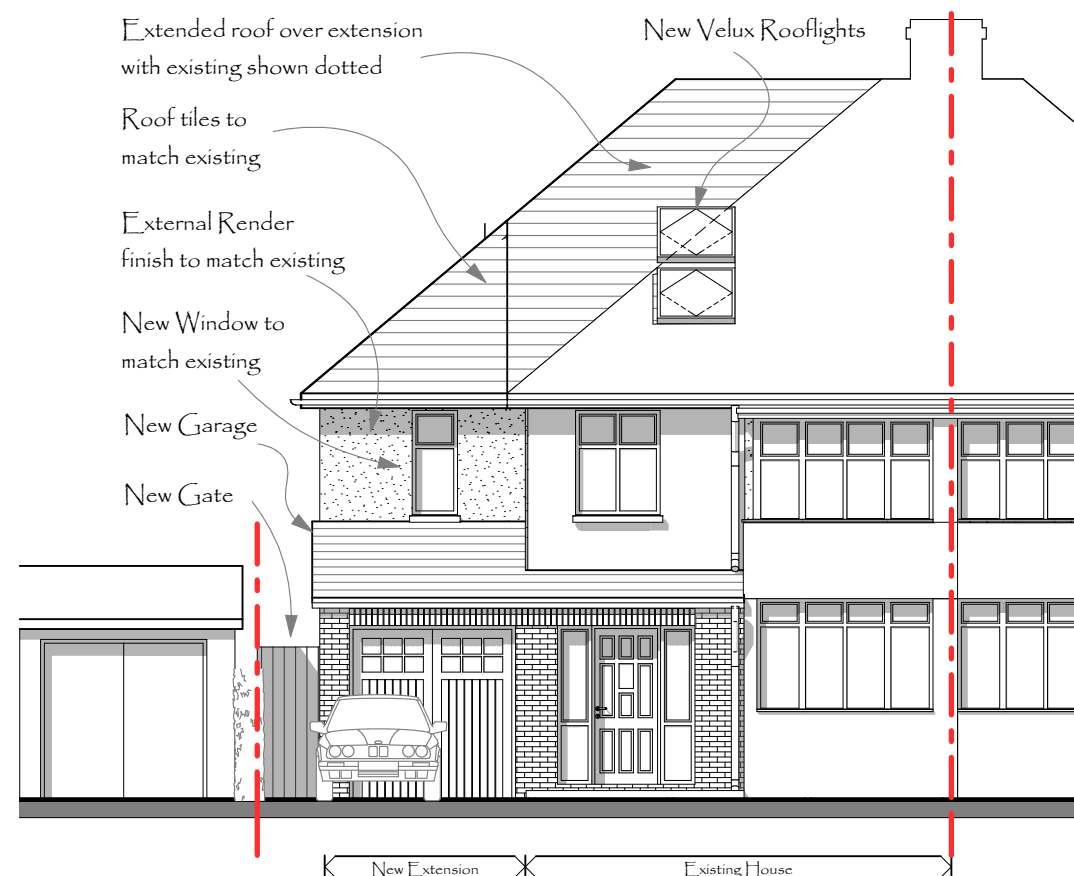


Proposed Front Elevation

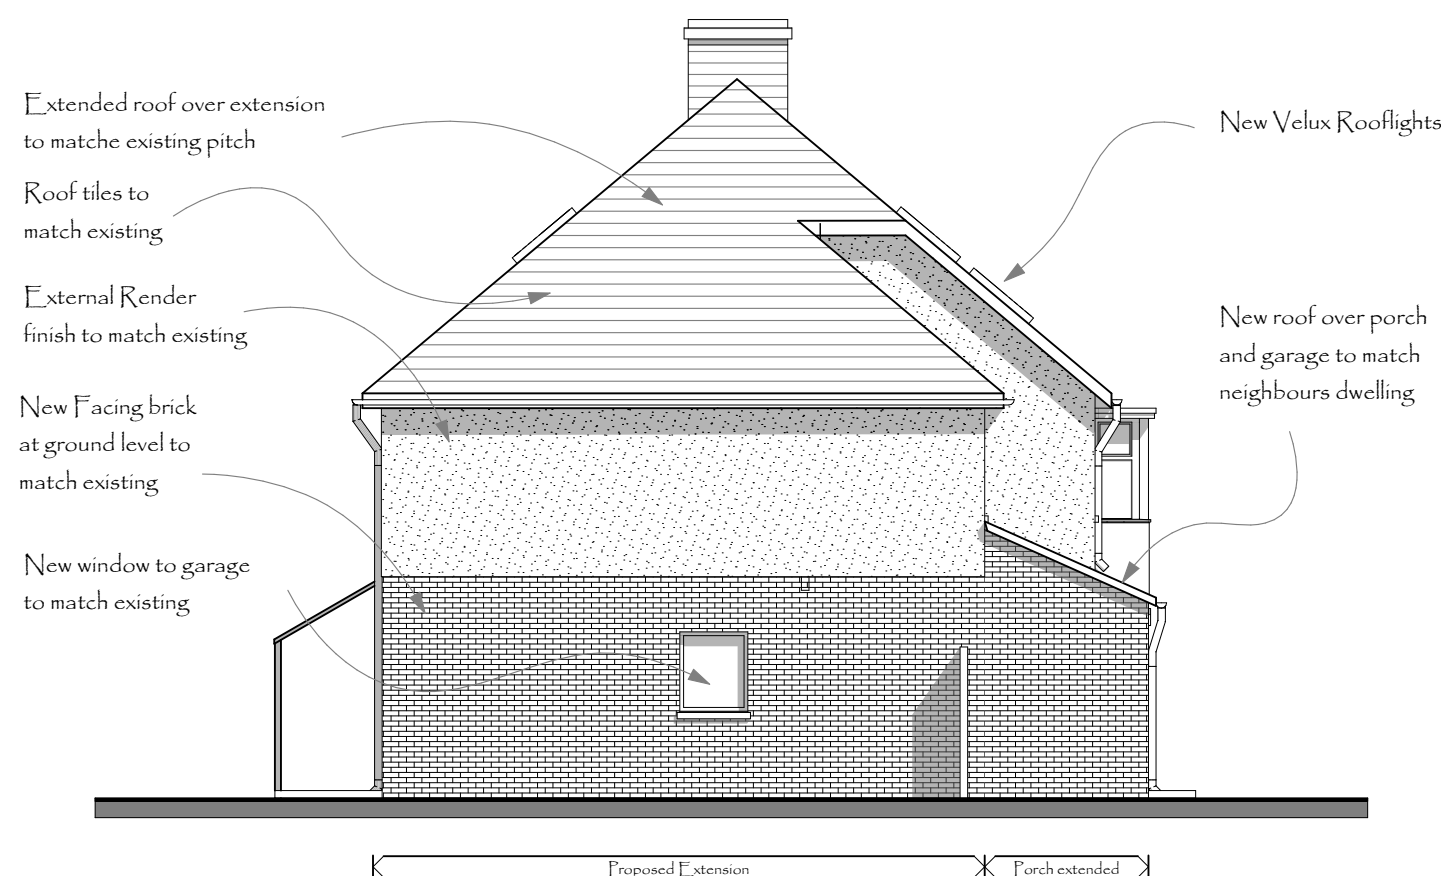


Proposed Side Elevation

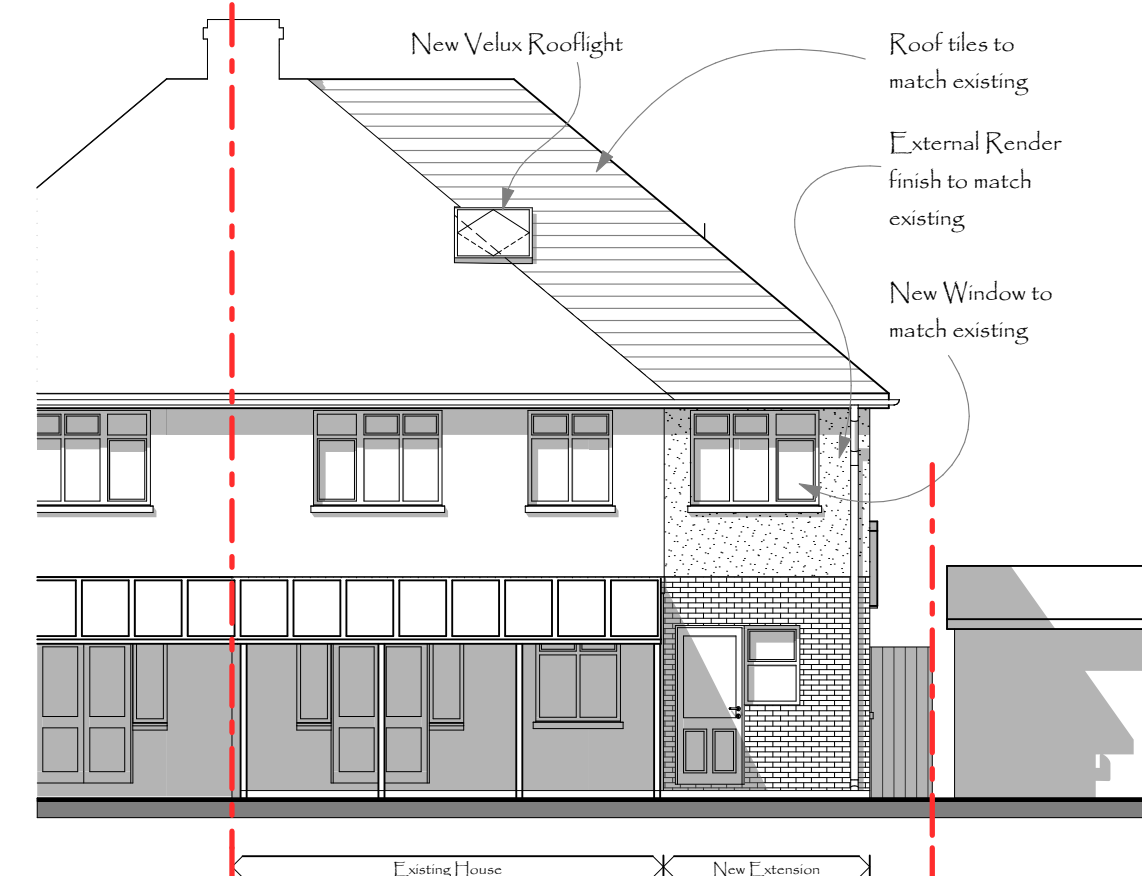


Proposed Rear Elevation

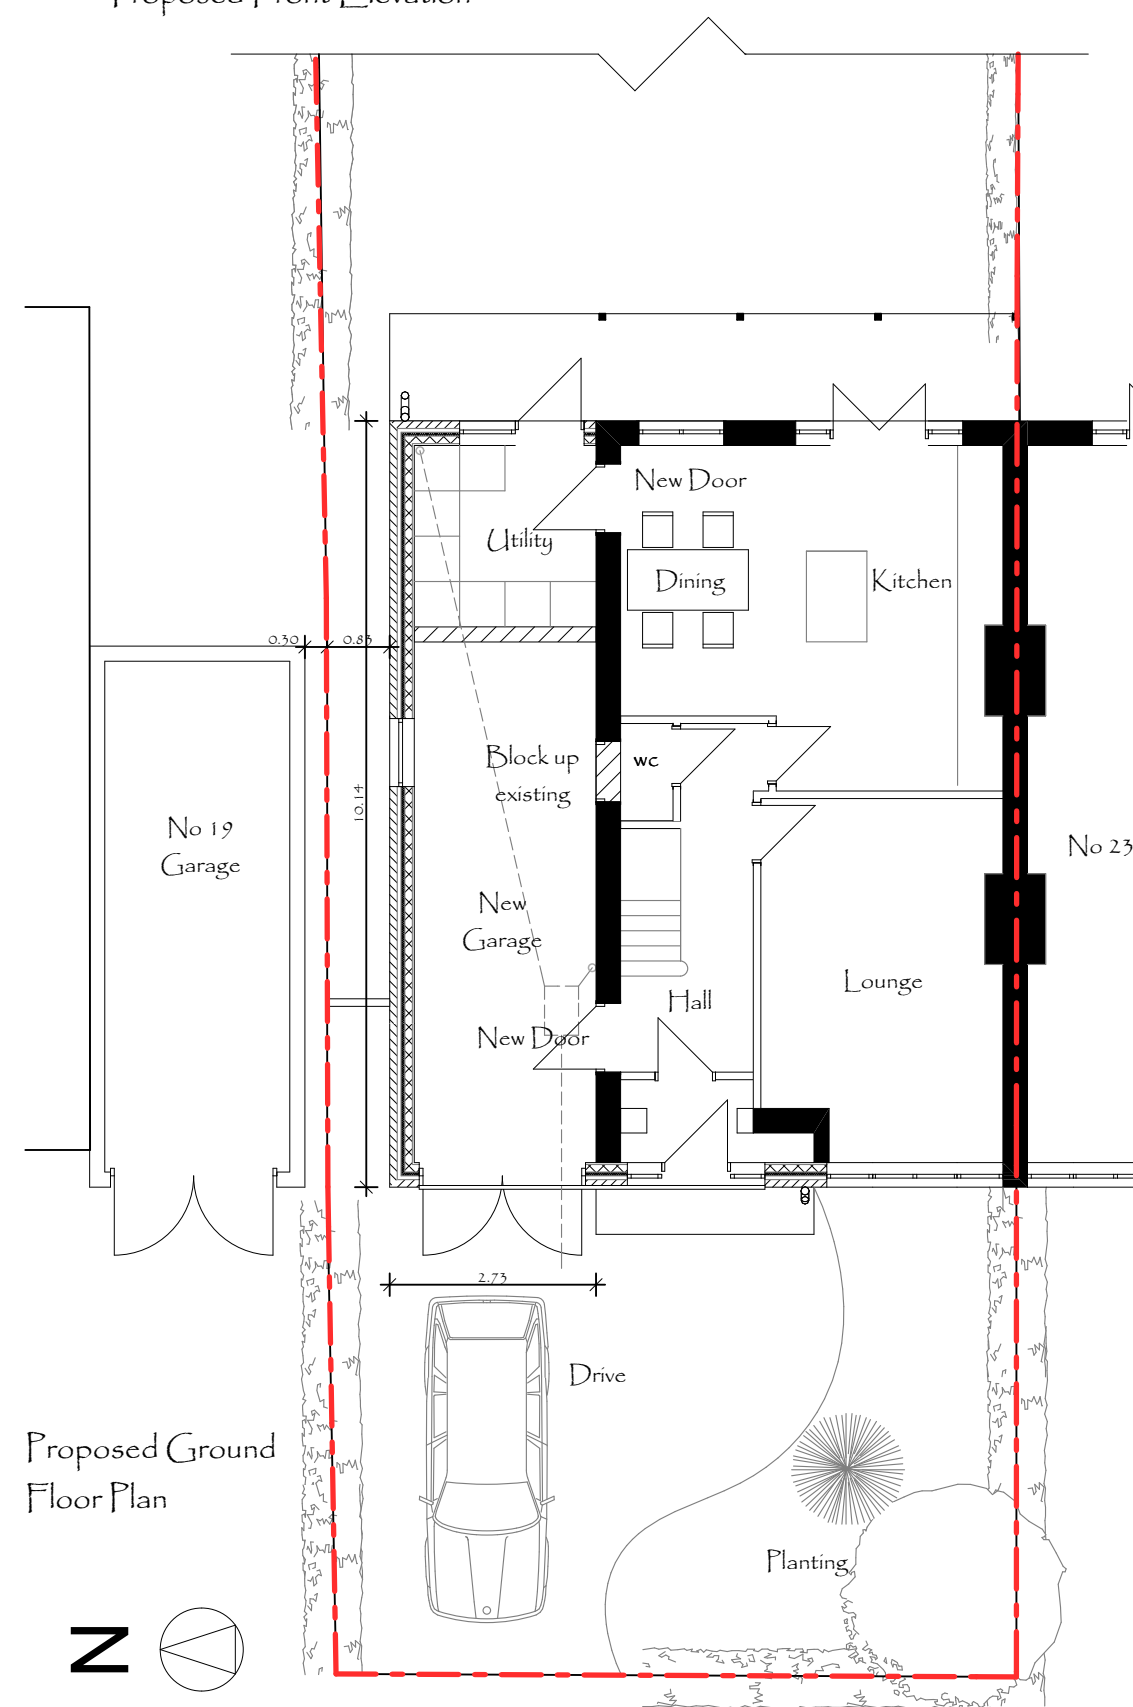


Proposed Ground Floor Plan

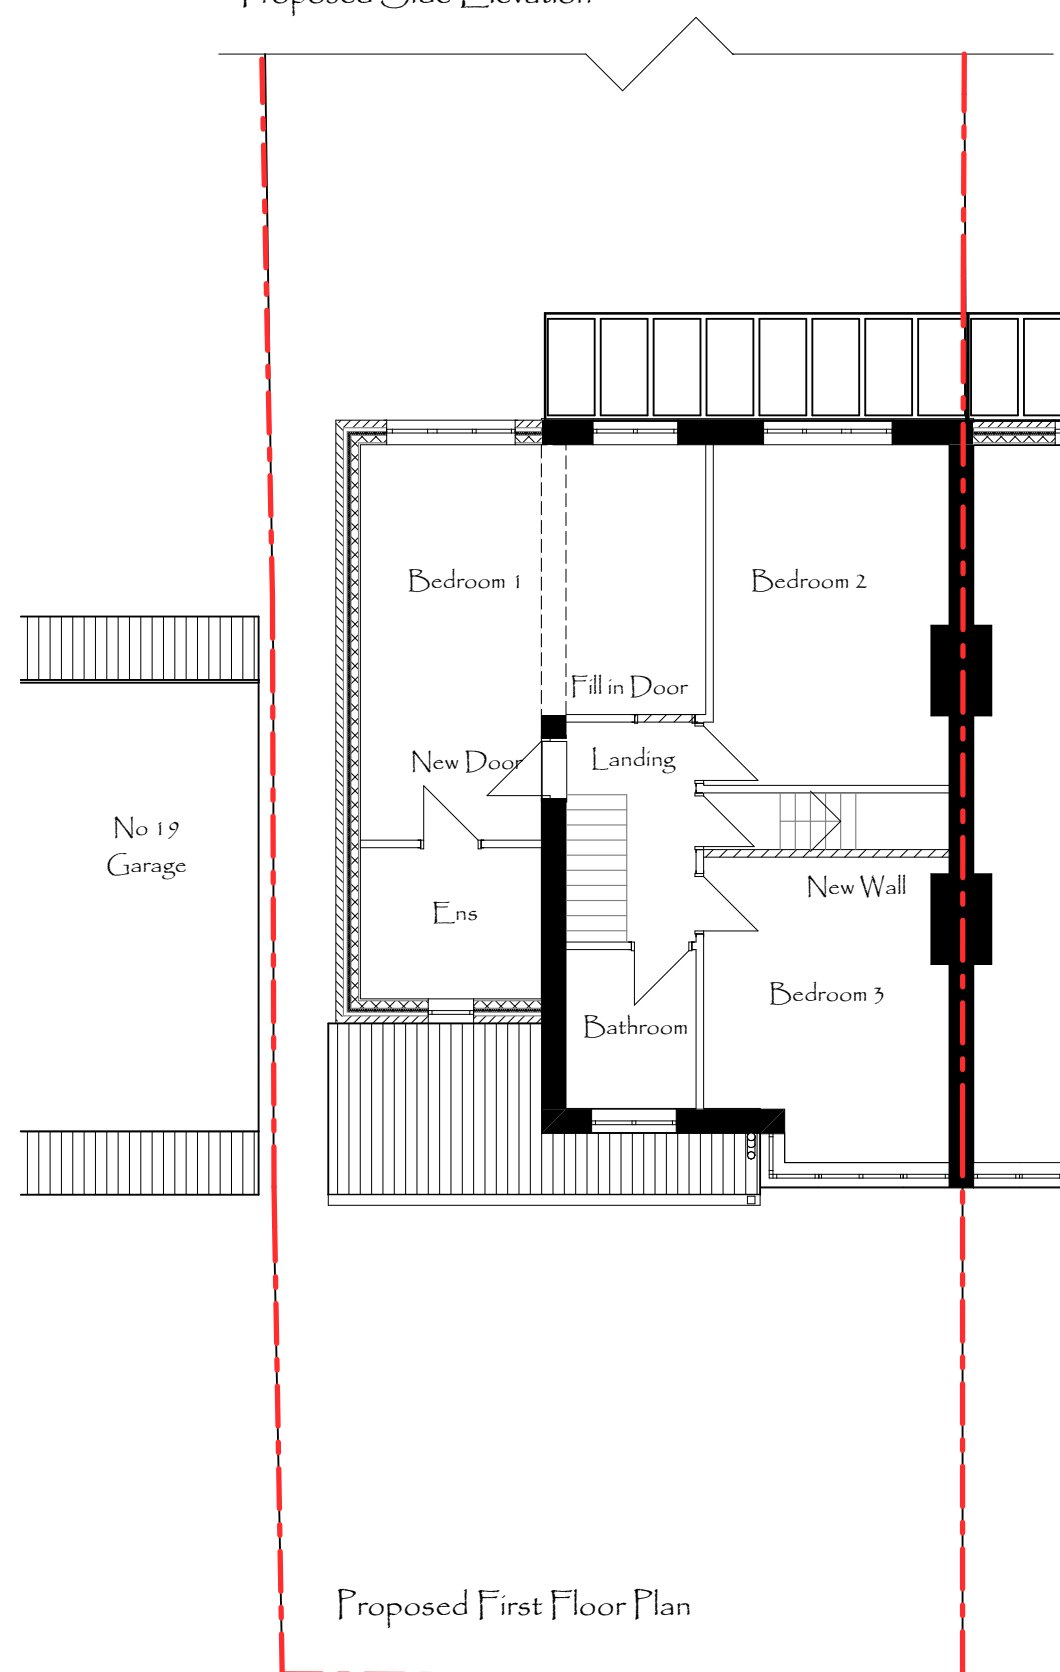

Proposed First Floor Plan

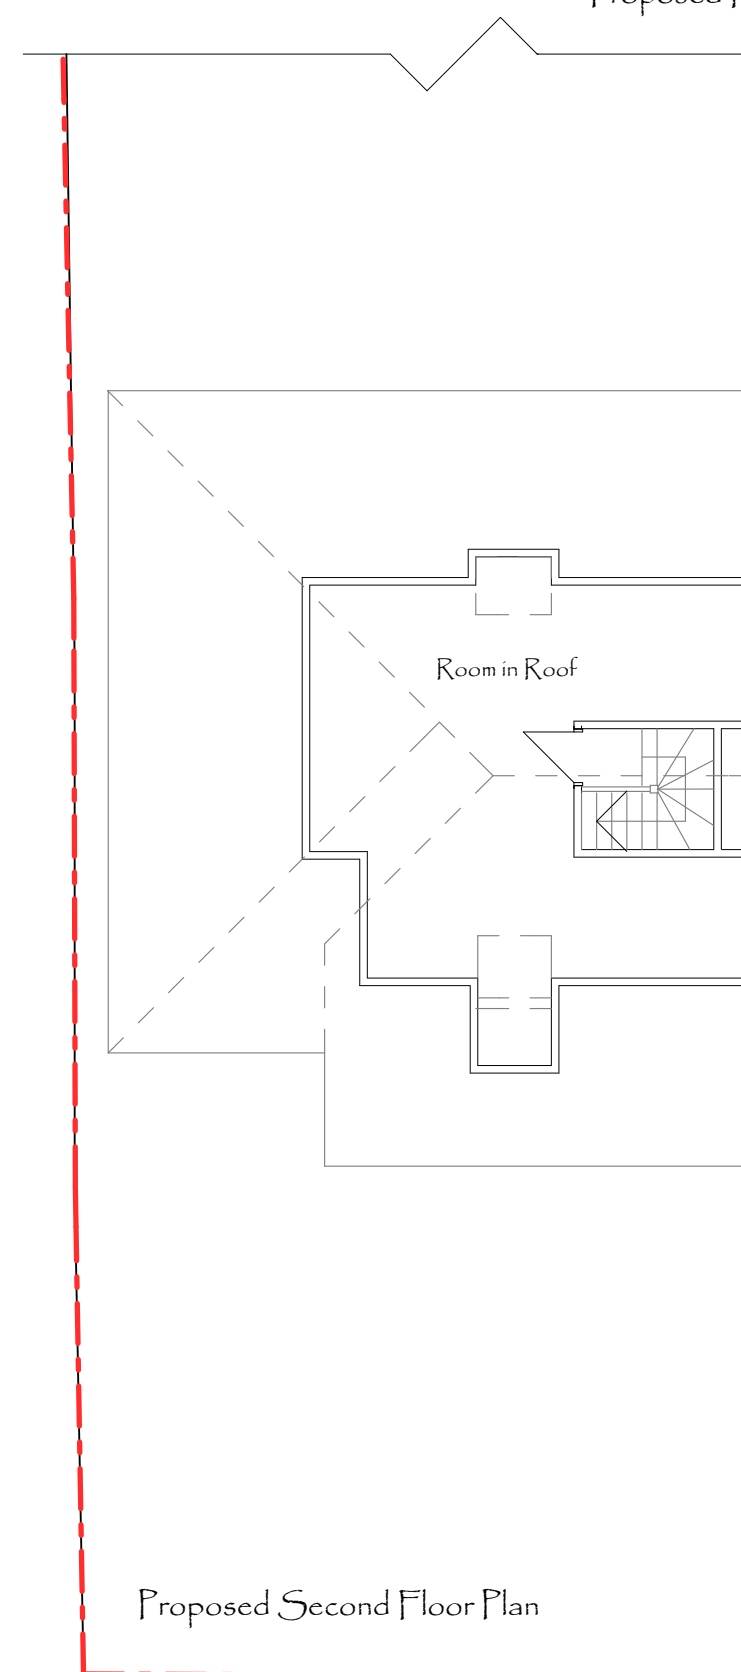

Proposed Second Floor Plan

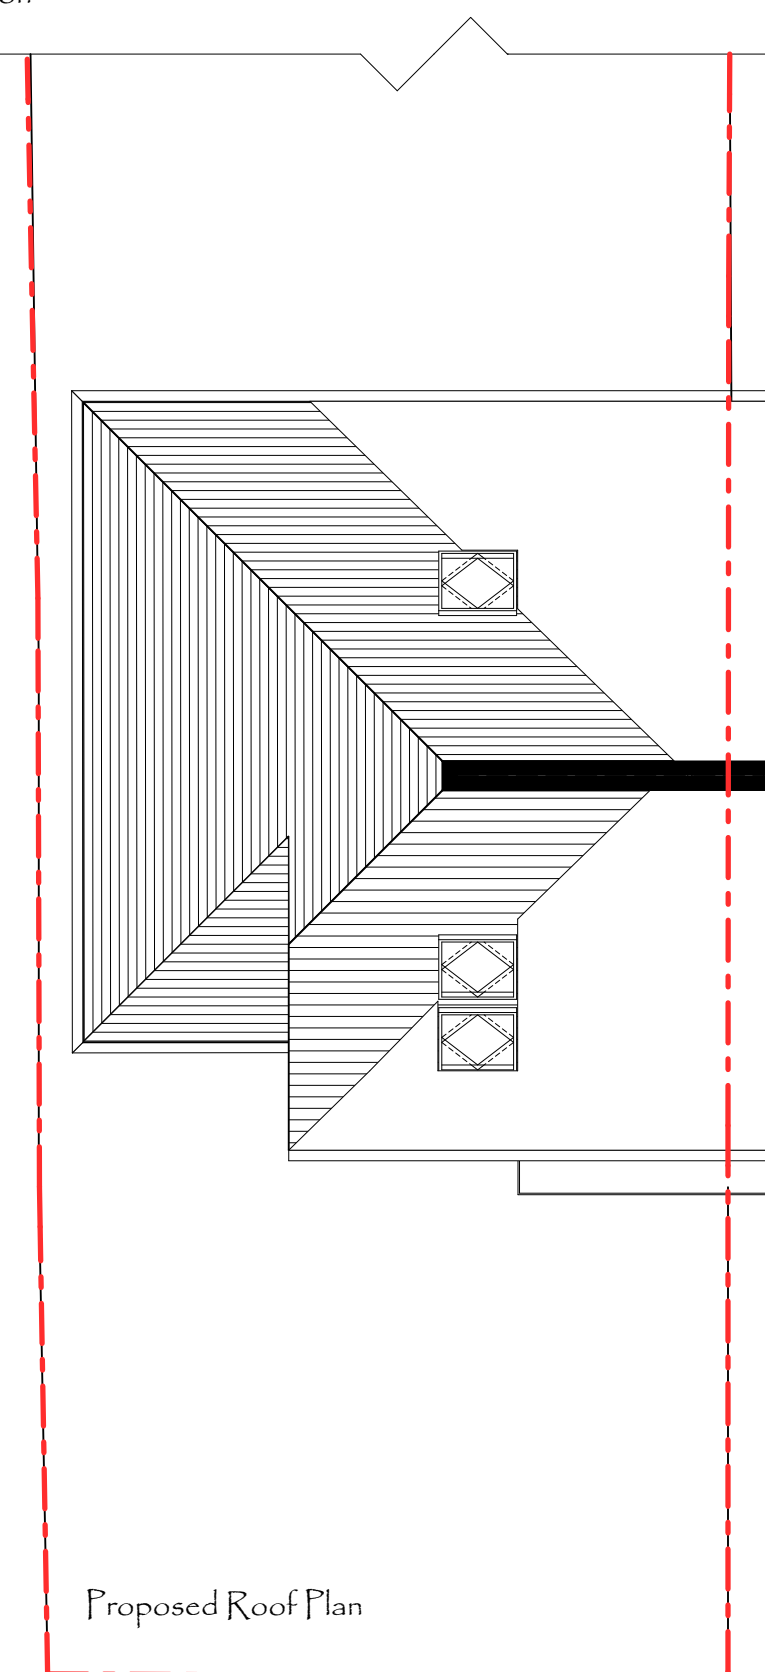

Proposed Roof Plan

Note:
All dimensions supplied by client and from Barrie Lawrence Architects plans and are subject to checking before commencement of any works.
All dimensions for neighbouring dwellings are taken from No 21 and may not totally reflect as built.
Previous application Granted Permission.

A 11.3.13 Revision to red line on No19's boundary

SR

DRAWN

PLANNING

CLIENT

Mr and Mrs M Riddington
21 Kings Road
Emsworth
PO10 7HN

TITLE

Proposed
Floor Plans and
Elevations

Scale @ A2 : 1:100
Date : © Feb 2013

Drawn by : SR
Checked by :

Drawing No: MR.01.13.003A

ARCHITECTURE



© Architectural Designers
Emsworth
T: 07710 317702
e: futurereality@o2.co.uk