





SIDE (EAST)


FRONT ELEVATION

SIDE (WEST) ELEVATION

REAR ELEVATION

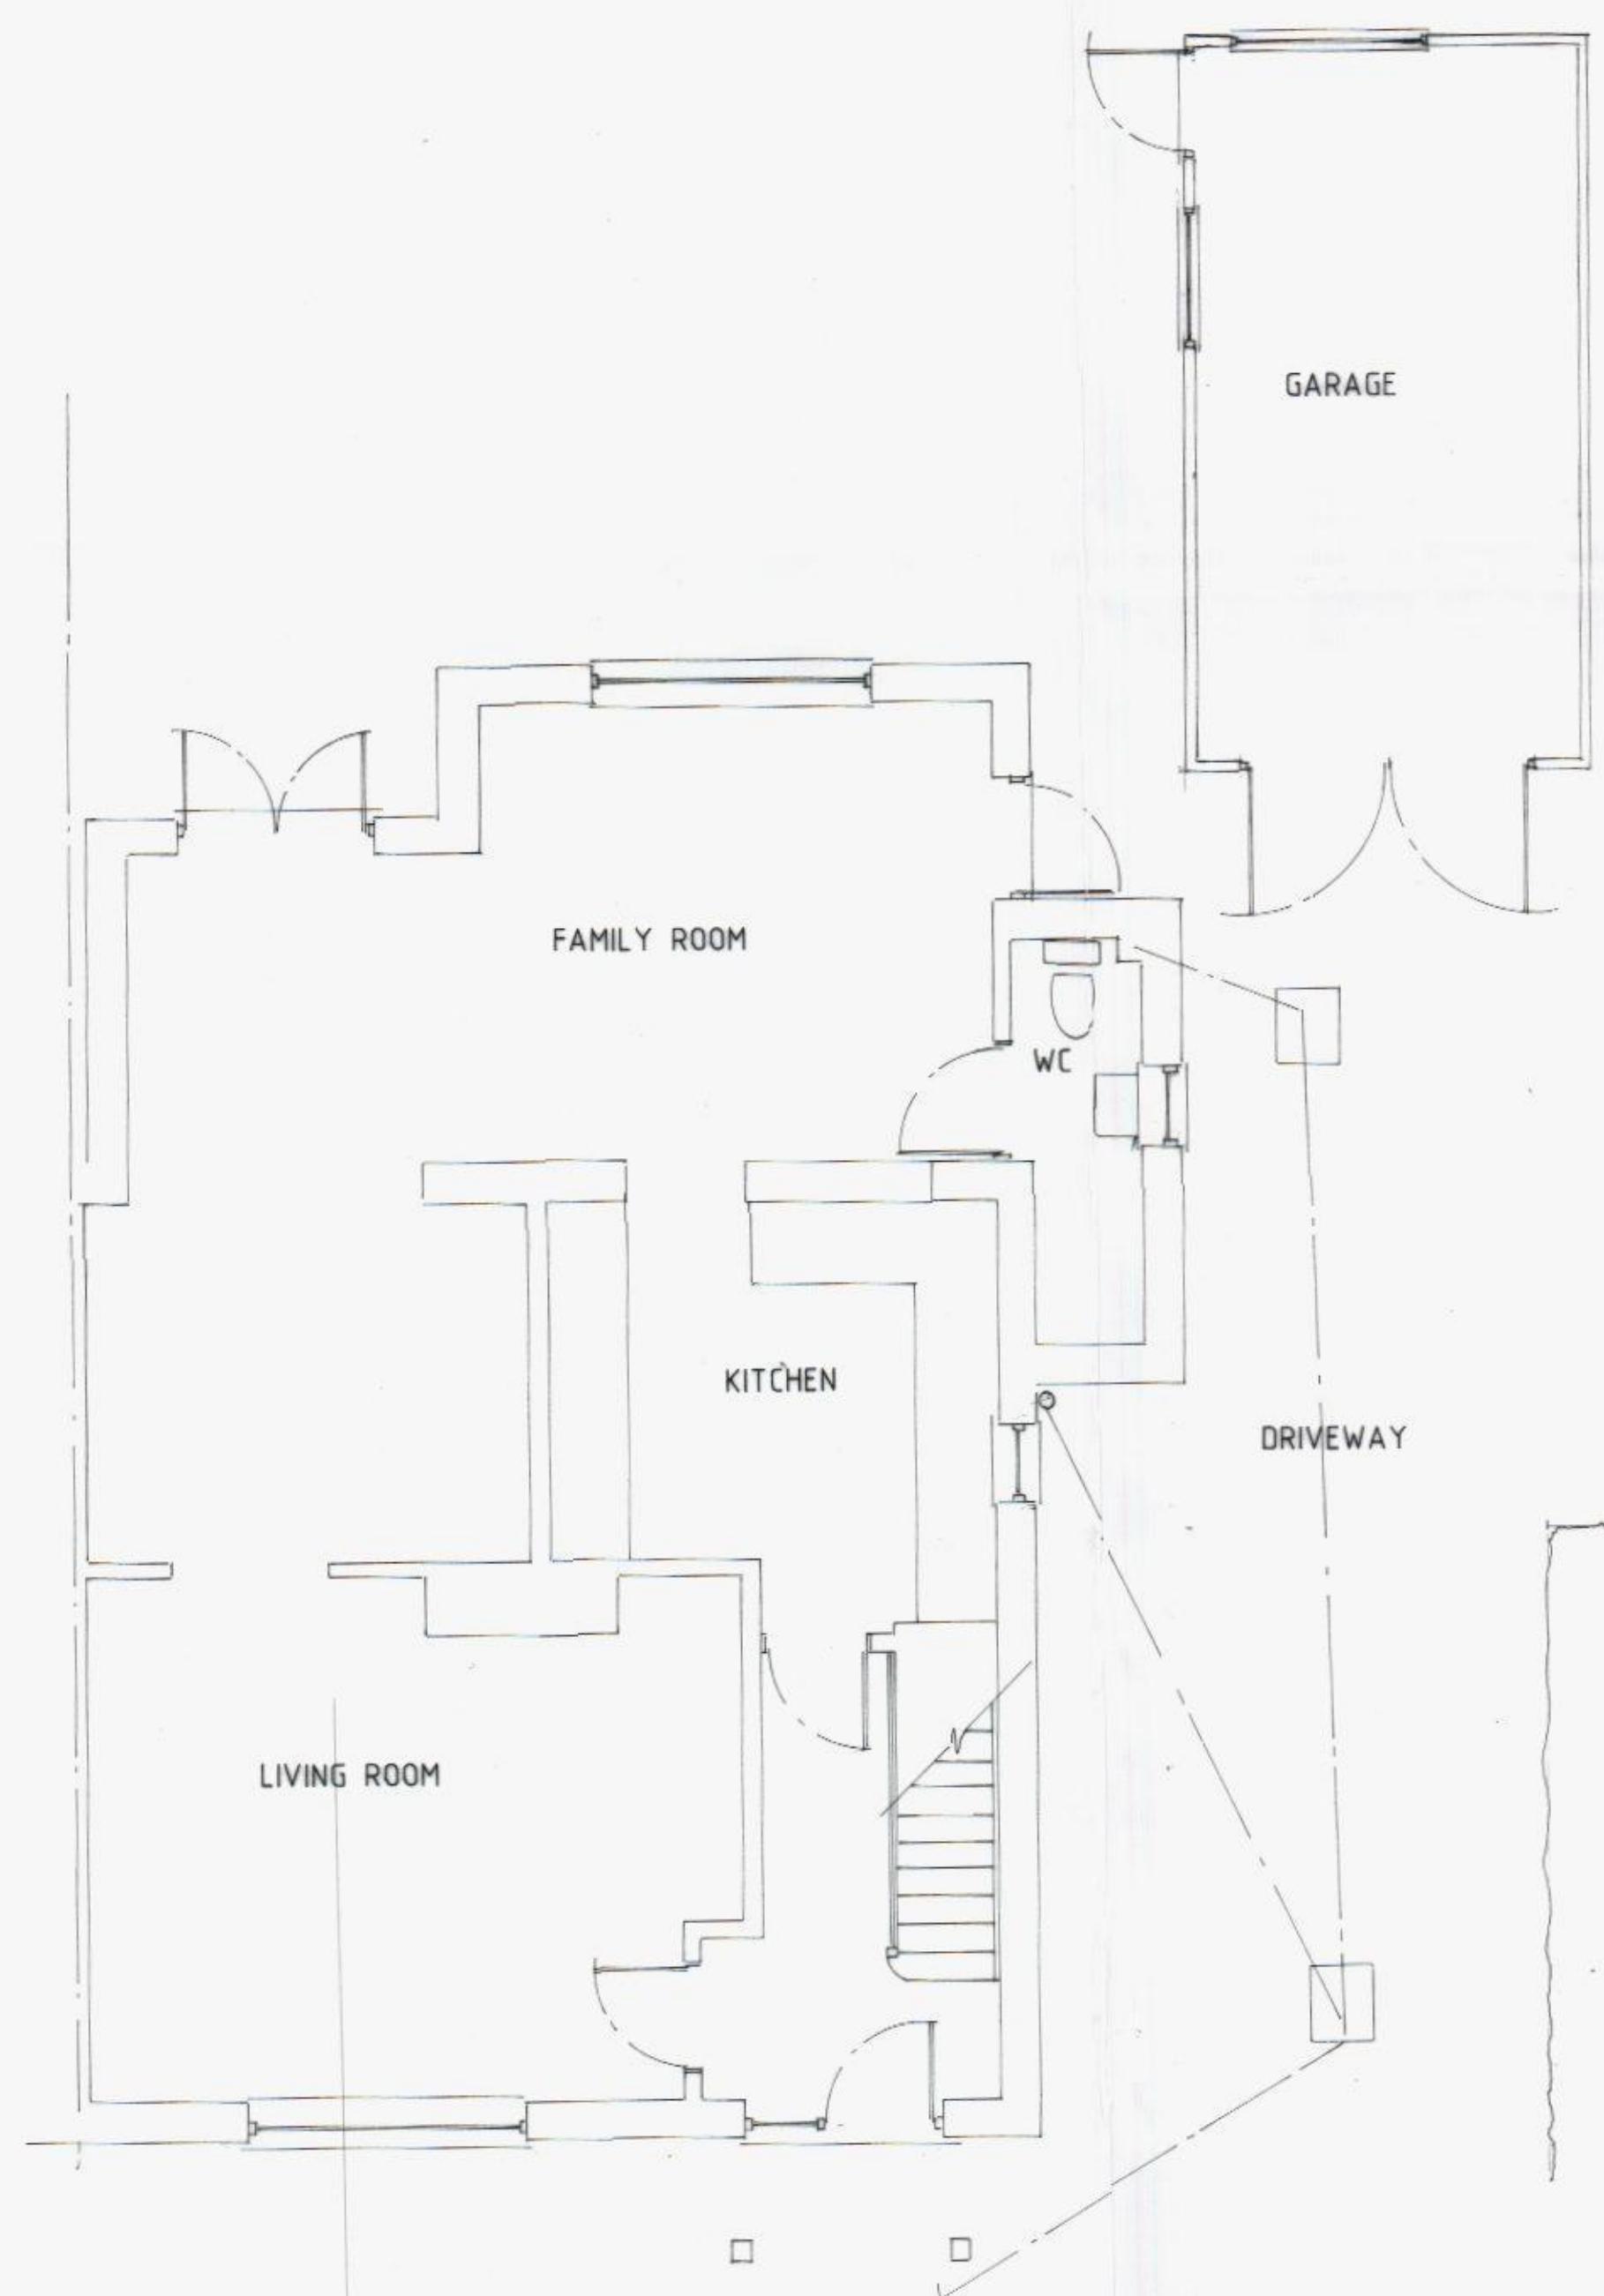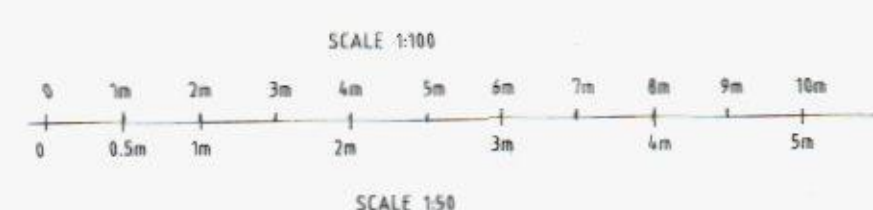

GROUND FLOOR

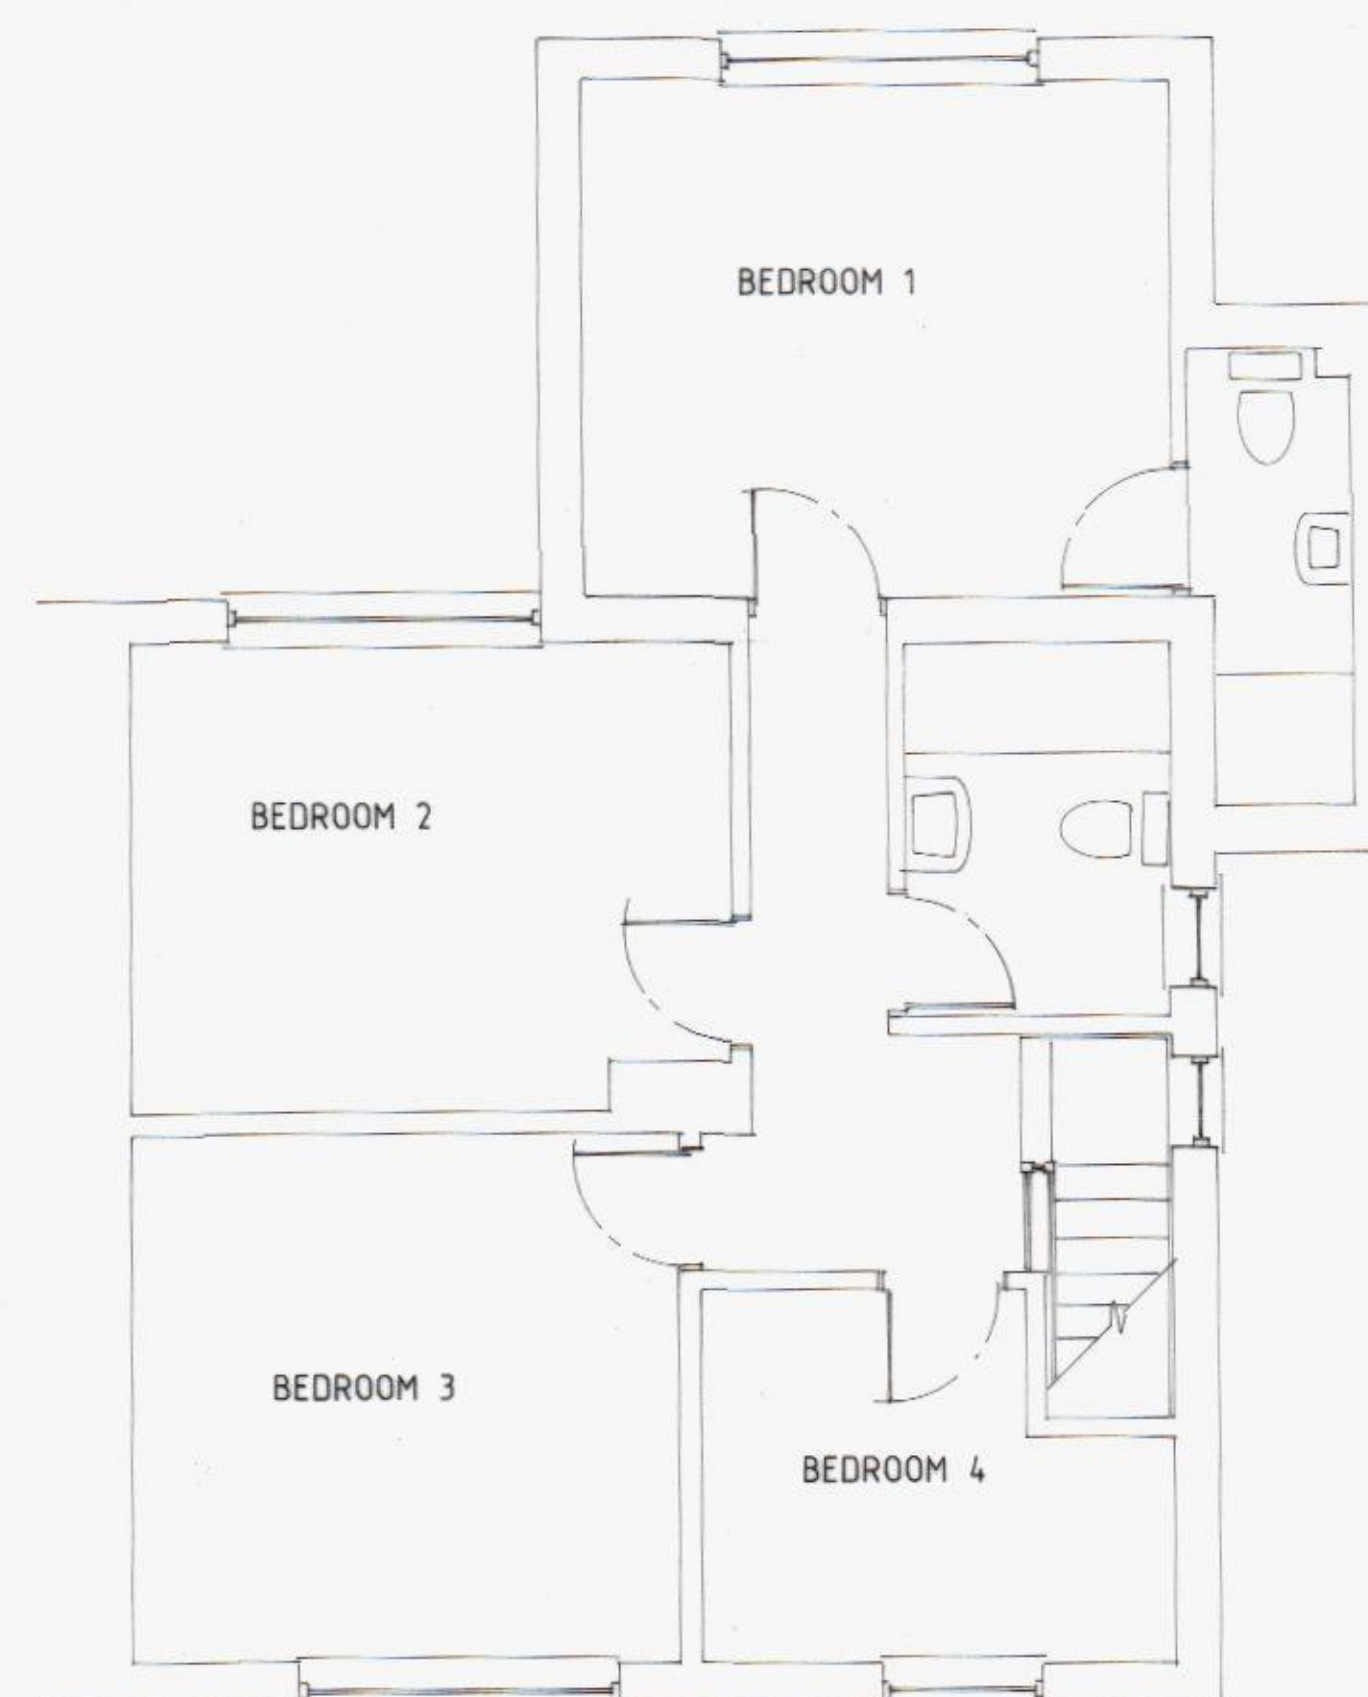

FIRST FLOOR



SINGLE STOREY SIDE EXTENSION
AND FRONT PORCH

14 WOODLANDS AVENUE
EMSWORTH
HAMPSHIRE
PO10 7QE

MR & MRS KILPATRICK

DRAWING: EXISTING PLANS & ELEVATIONS

SCALE: 150 1:100

DRG No. 1001/1 DATE: DECEMBER 2012



Space & Style Home Design
Cornerways,
Gomer Lane,
Alverstoke,
Hampshire
PO12 2QW
www.spaceandstyle.co.uk
Tel: 02392 525 100

This drawing is to be read in conjunction with any accompanying calculations, drawings, notes or specification. All dimensions on site supersede drawing and to be checked and verified by contractor prior to ordering materials. Any discrepancies or changes to be referred to Space & Style Home Design.

© Copyright 2012 this drawing cannot be copied, reproduced or used without the consent of Space & Style Home Design.