



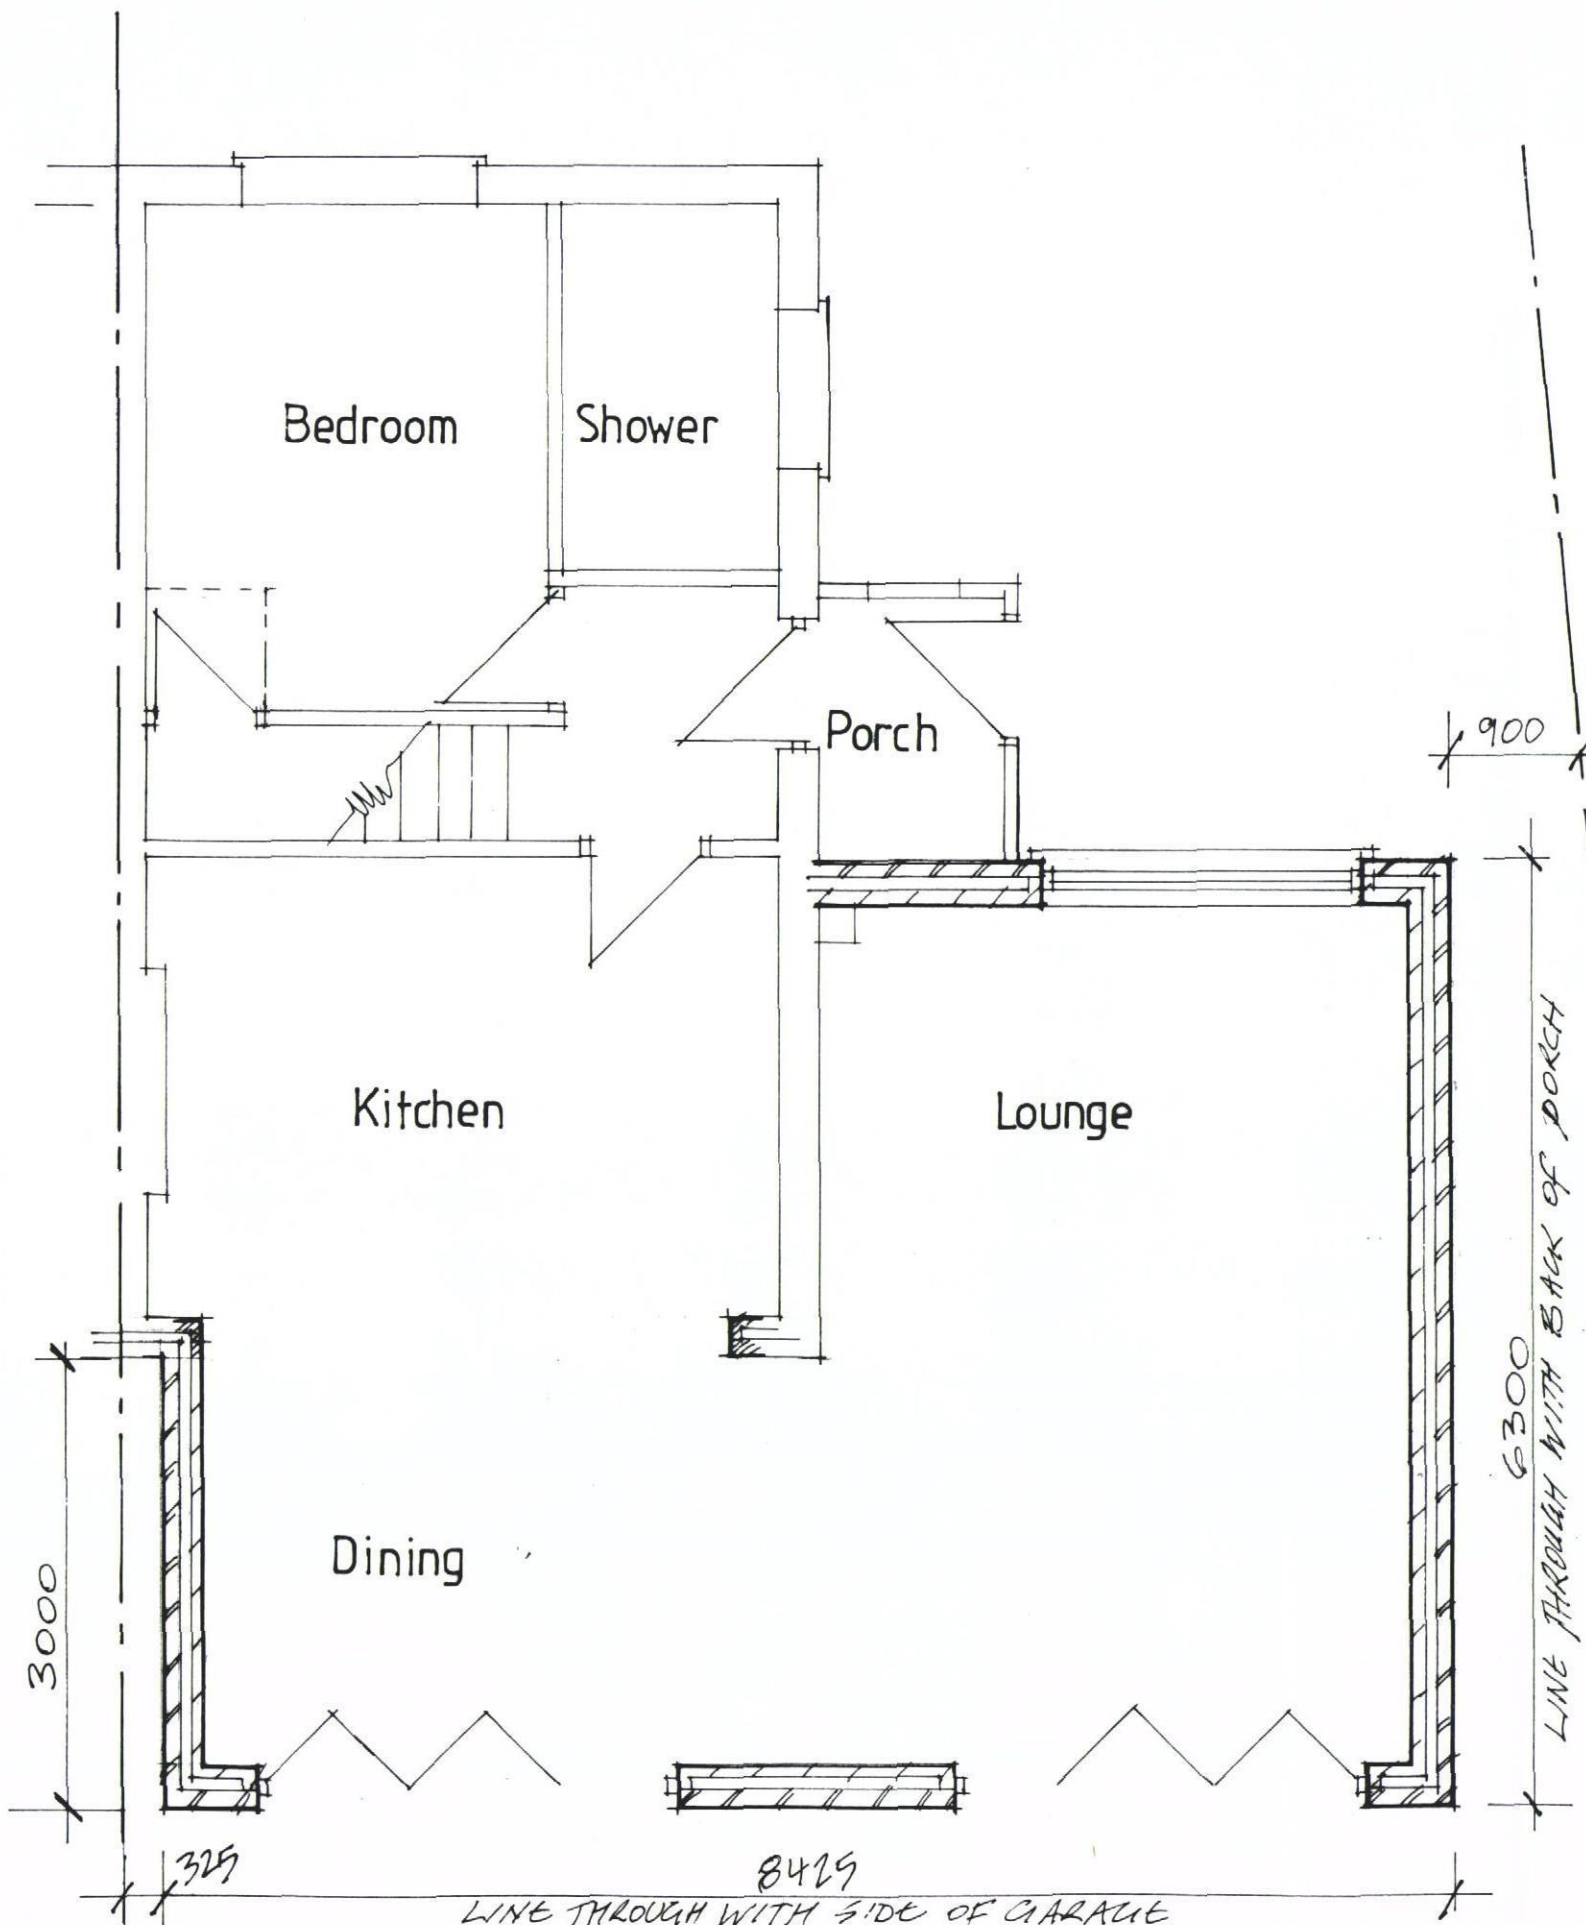

Ground Floor Plan - proposed

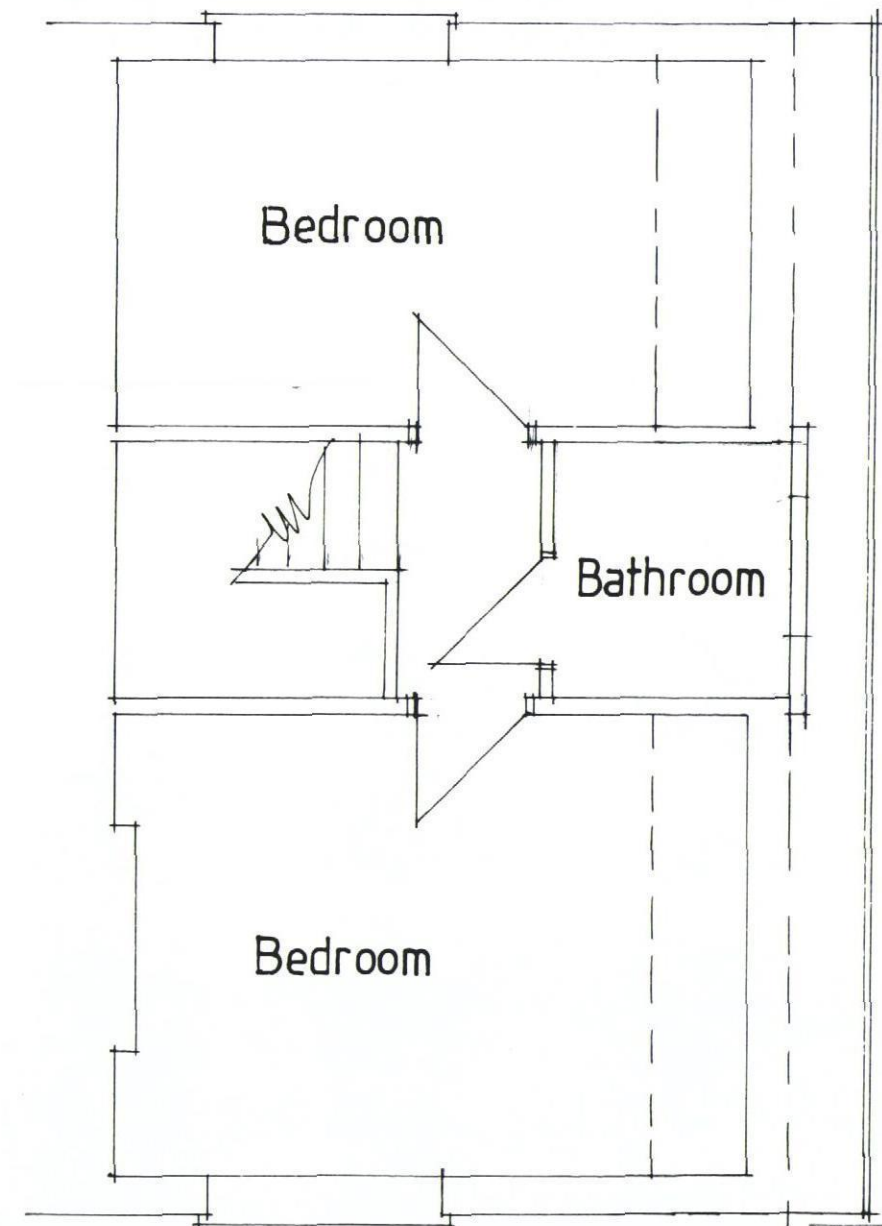

First Floor Plan



40 Selsmore Road
Hayling Island

SCALE 1:50

JANUARY 2013

