
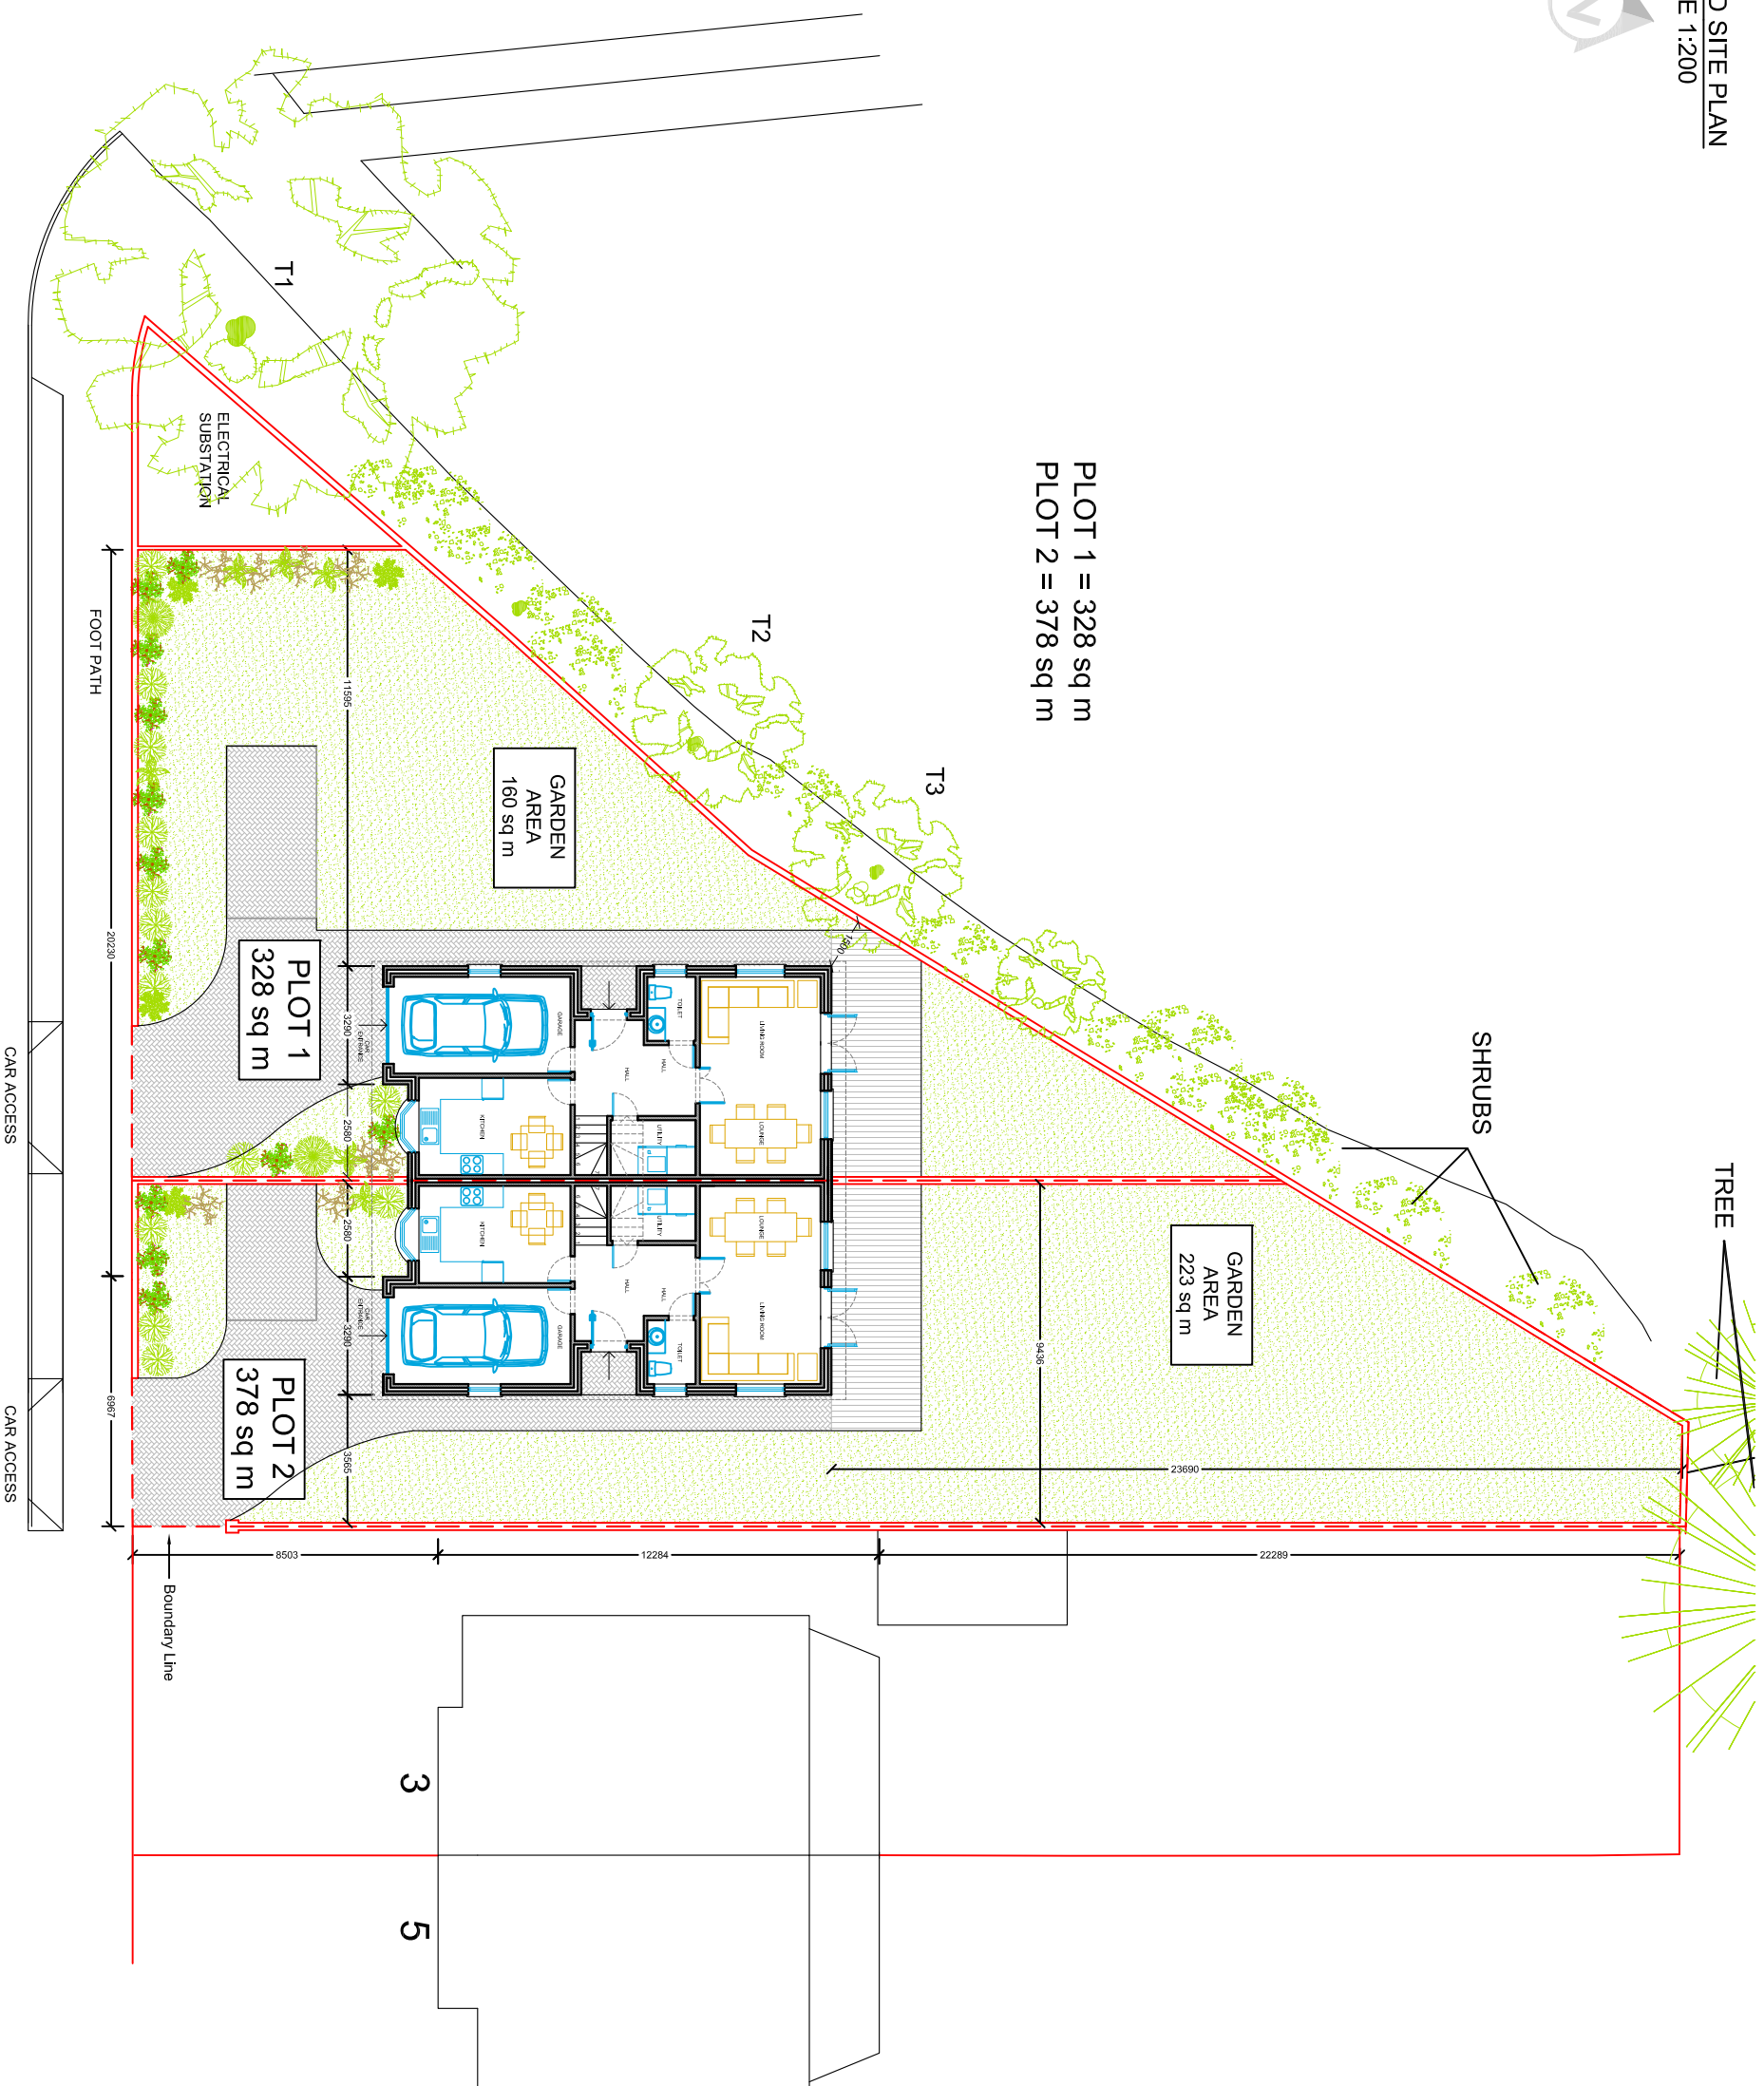


SCALE 1:200

 

This drawing is the property of McAndrew Martin and must not be reproduced in part or whole or used for the execution of works without their permission.

All dimensions to be checked on site prior to commencement of any construction works and McAndrew Martin notified of any discrepancy via the Supervising Officer.


Figured dimensions are to be used in preference to scaled dimensions. However for Planning purposes scaling is permitted.

No deviation from this drawing will be permitted without the express consent of McAndrew Martin via the Supervising officer.

All works are to comply with the current edition of the Building Regulations and British Standards.

SITE LOCATION PLAN

DRAFT	PLANNING	TENDER	CONTRACT	AS BUILT
-------	----------	--------	----------	----------

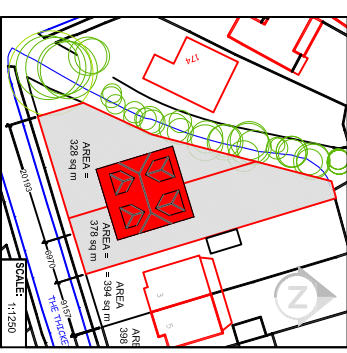

PROJECT INFORMATION	
CLIENT:	M. D. Ness 13 Hilgro Crescent Postonch Hants P06 1BB
PROJECT:	Feasibility Study The Titfield W. Hill Postonch POT 5DL
DATE:	16.07.2012
DRAWN BY:	CHECKED BY:
AMC	JB
DRAWING TITLE:	SCALE:
PROPOSED SITE PLAN	1:5000 11750 @A3
DRAWING NO:	RESPONSE:
091/P-157	11A

[illegible]

**McANDREW
MARTIN**

**CHARTERED SURVEYORS • ENGINEERS
& ARCHITECTURAL DESIGN SERVICES**

ONLINE/SHORE
CENTRE • BUSINESS
DEVELOPMENT
PERSONALITY
HARDWARE
PO. BOX

office@mcandrewmartin.com

TEL 610 292 7779
FAX 610 292 7778
WWW.MCMARTIN.COM



**Chartered
Building
Professionals
Consistency**



RICS



Institution of Civil Engineers

www.mcandrewmartin.com